




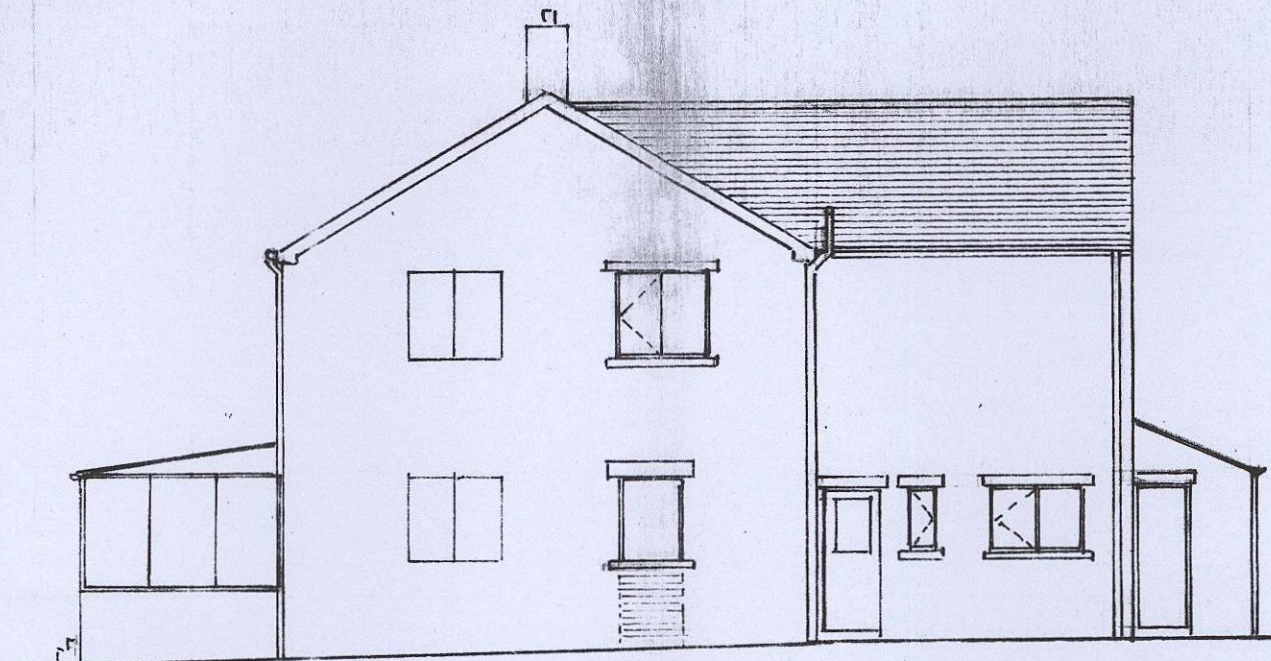


SIDE ELEVATION

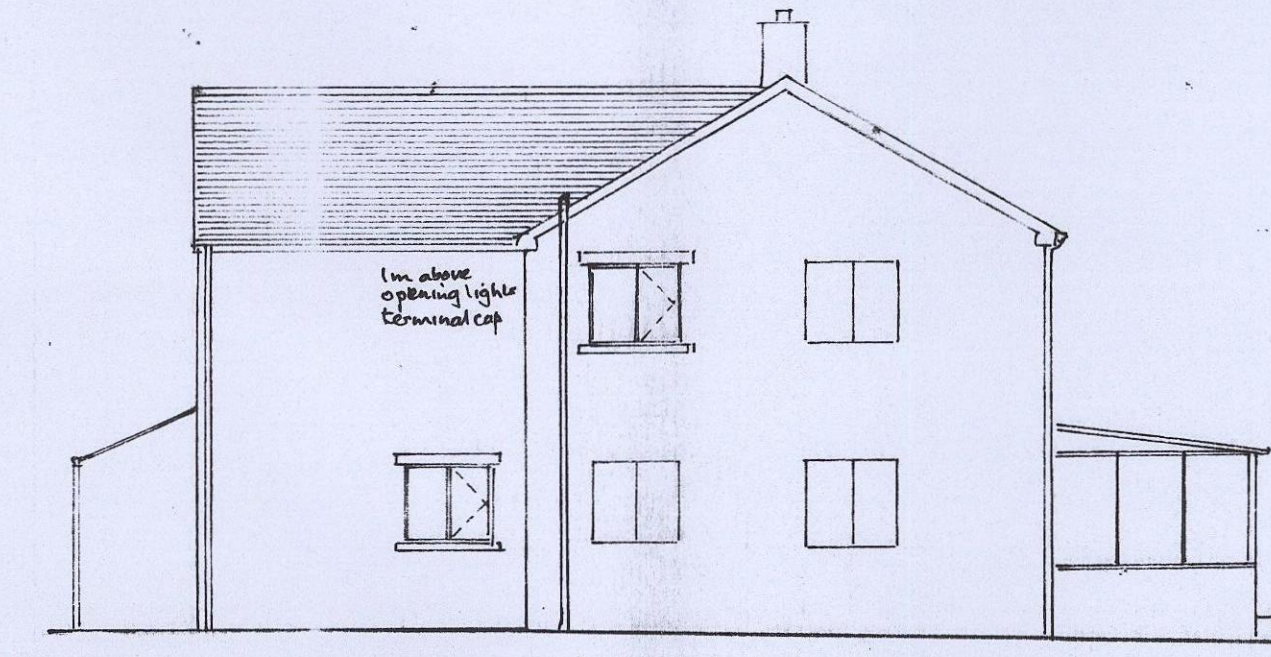


SIDE ELEVATION

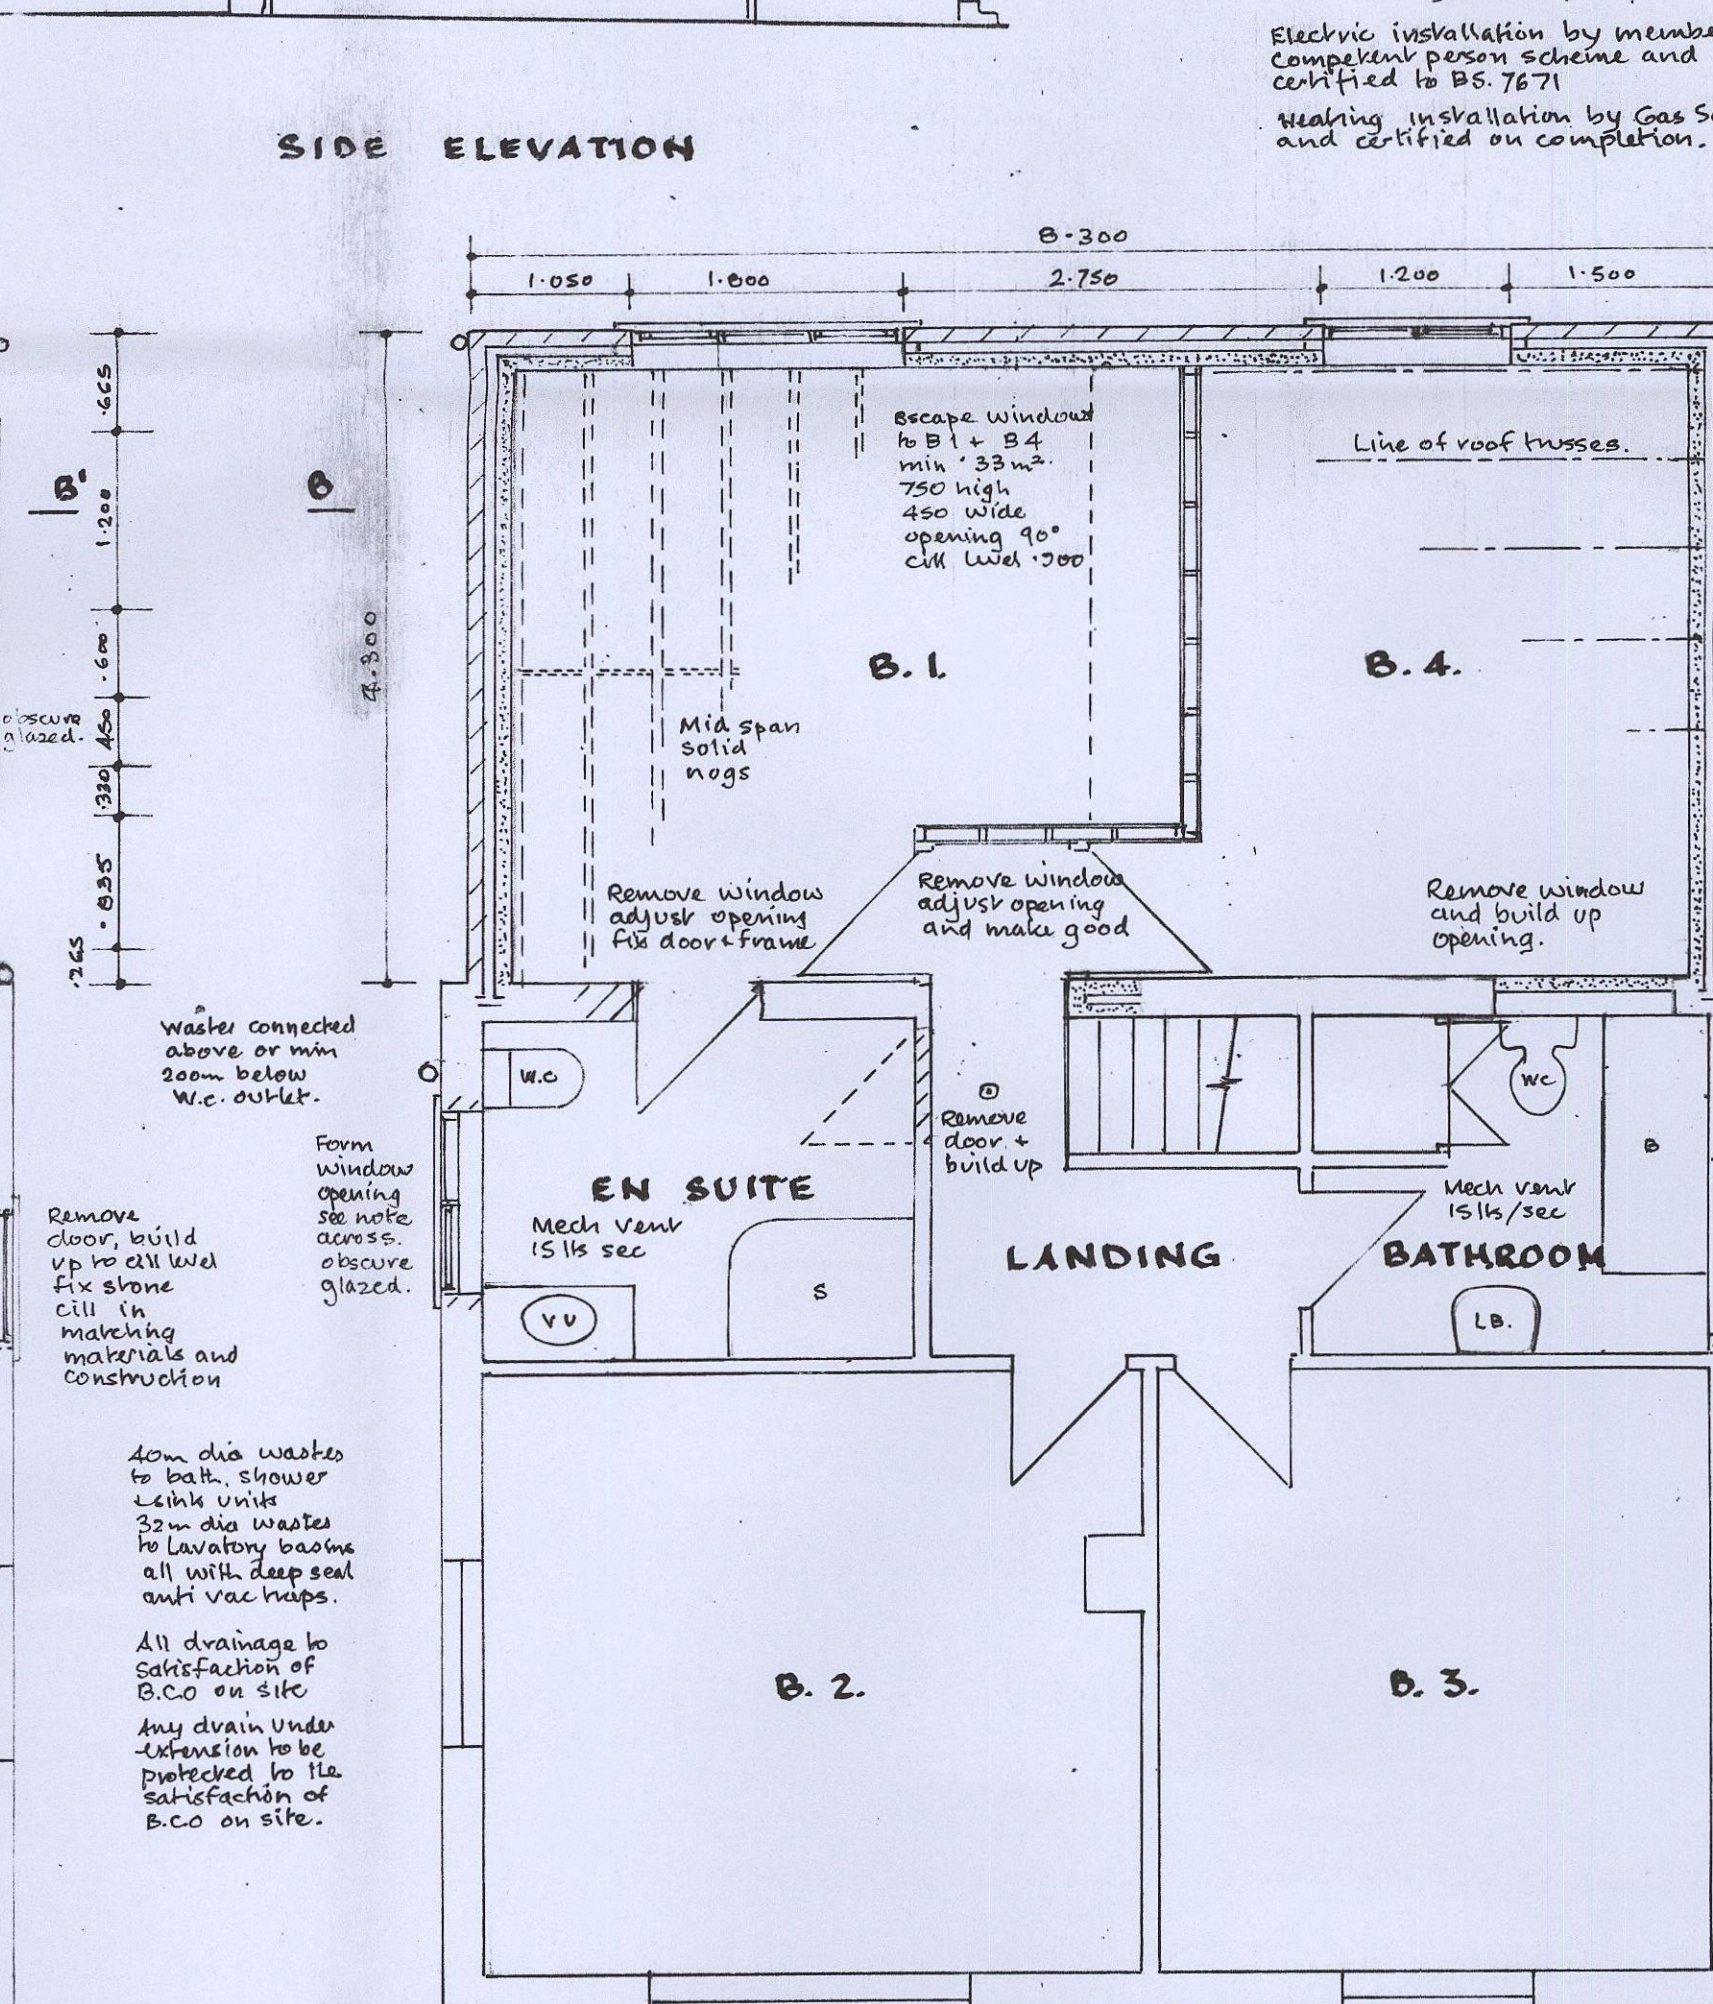


FIRST FLOOR

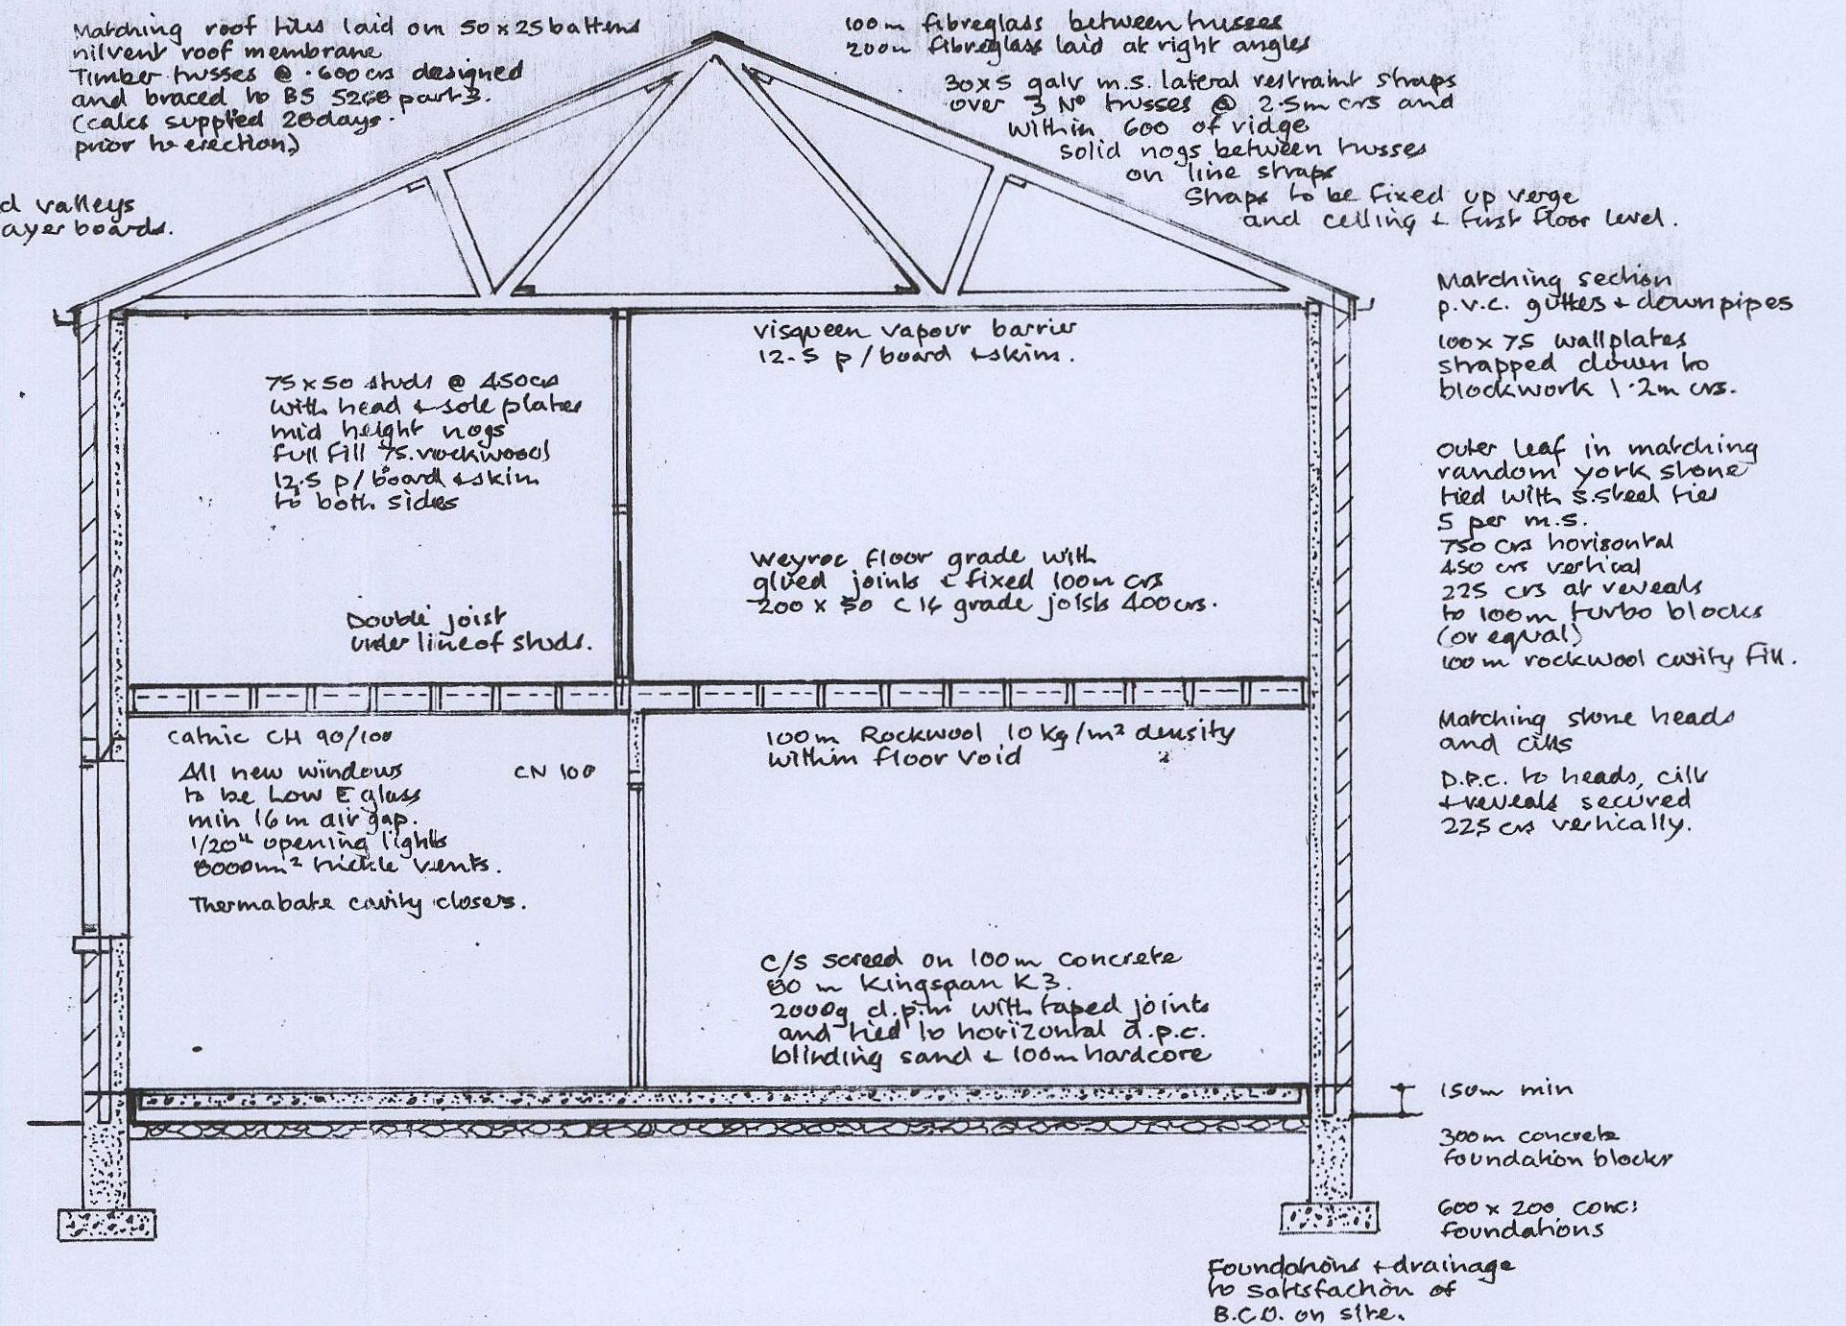

SECTION B-B'

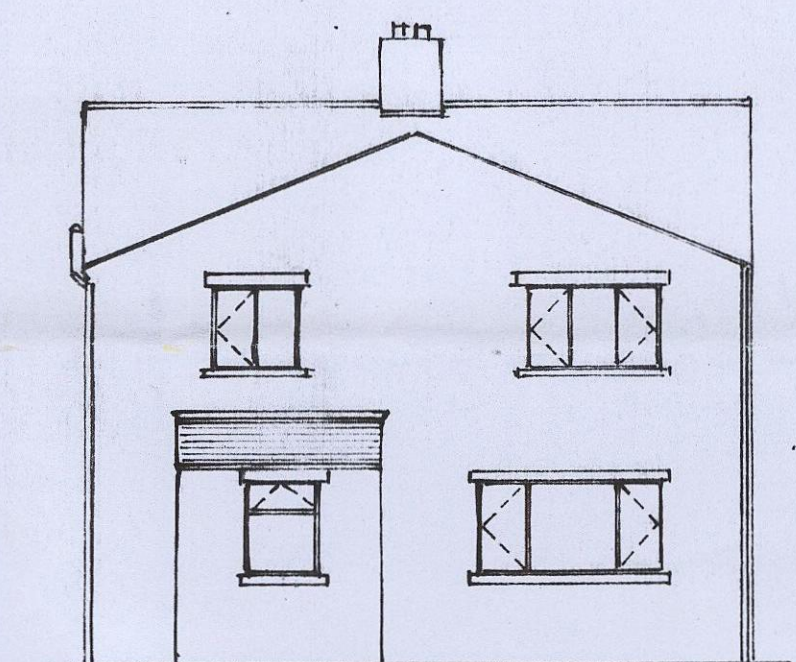

REAR ELEVATION

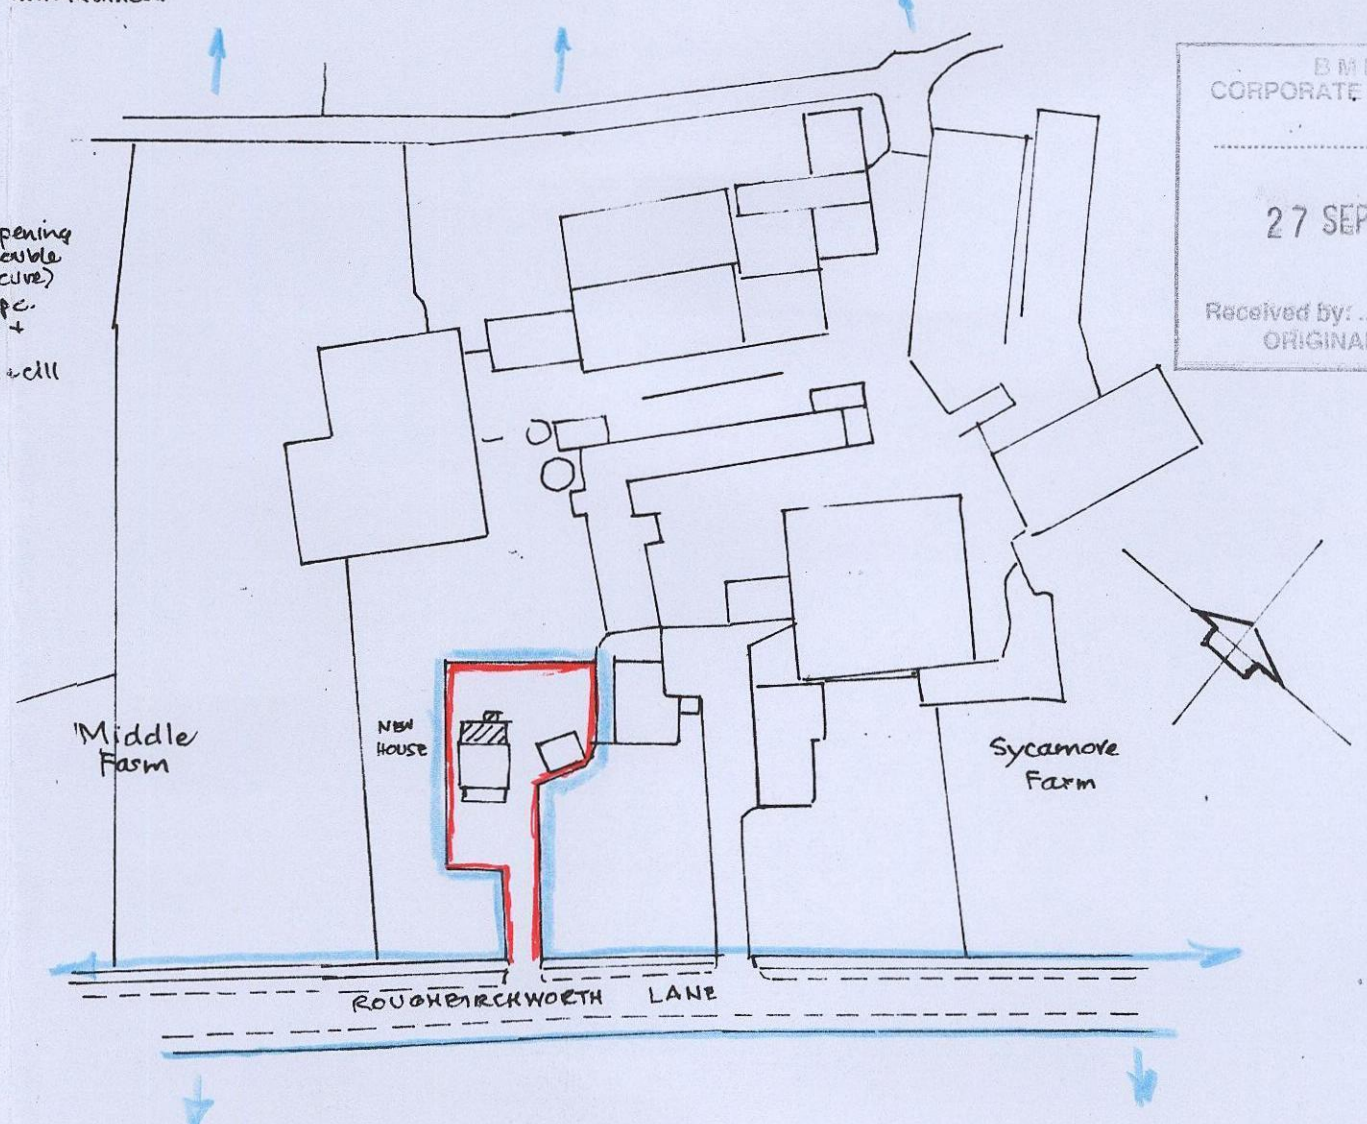

SITE PLAN 1/1250.