


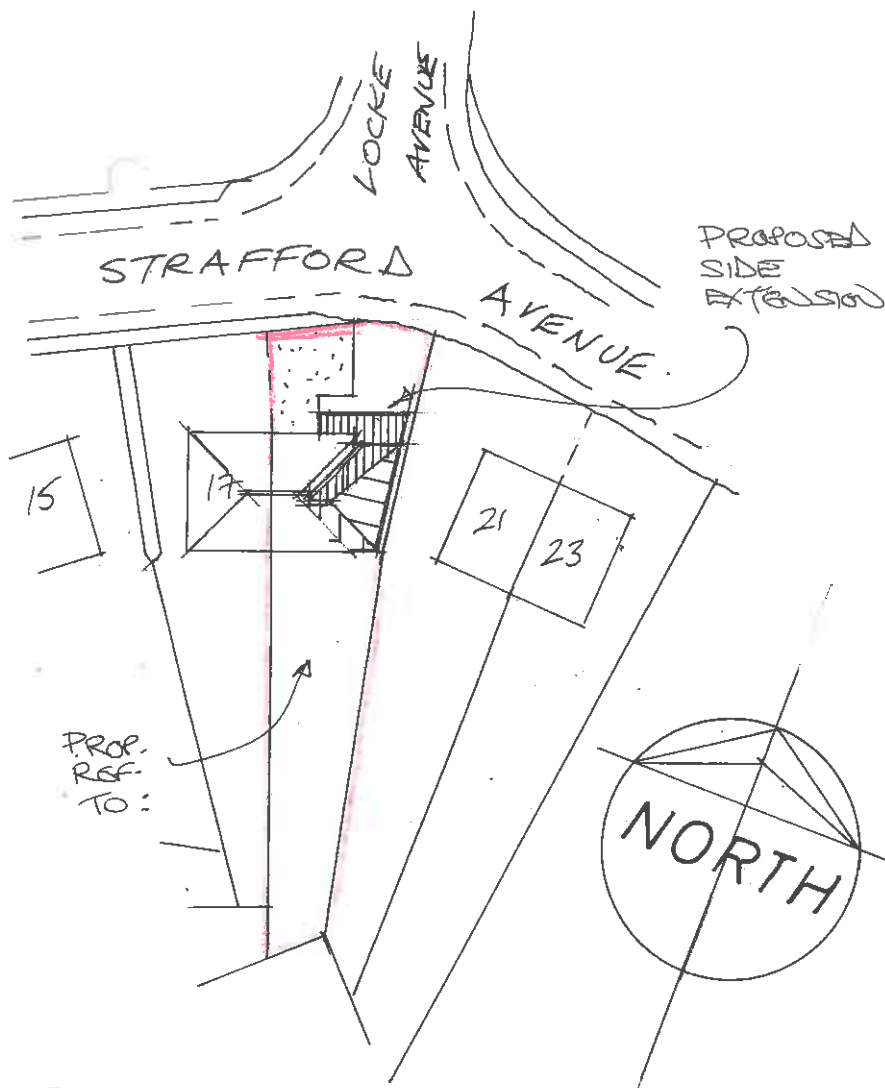

Rev	Notes	Date

Garry Greetham Associates

Residential Design Consultant
Westwood House
18 Carr Lane
Tankersley
Barnsley S75 3BE
Tel(01226)746573

PROJECT 2 Storey Side Extension

CLIENT Ms. D. Martin

TITLE Site and Location Layouts

ADDRESS
19 Strafford Avenue, Ward Green, Barnsley. S70 6SU

DRAWN BY 999

SCALE as shown DATE Jul 17

DRAWING No 867-01 REV

Member of the Chartered Institute of Architectural Technologists

