


TO REAR



TO FRONT

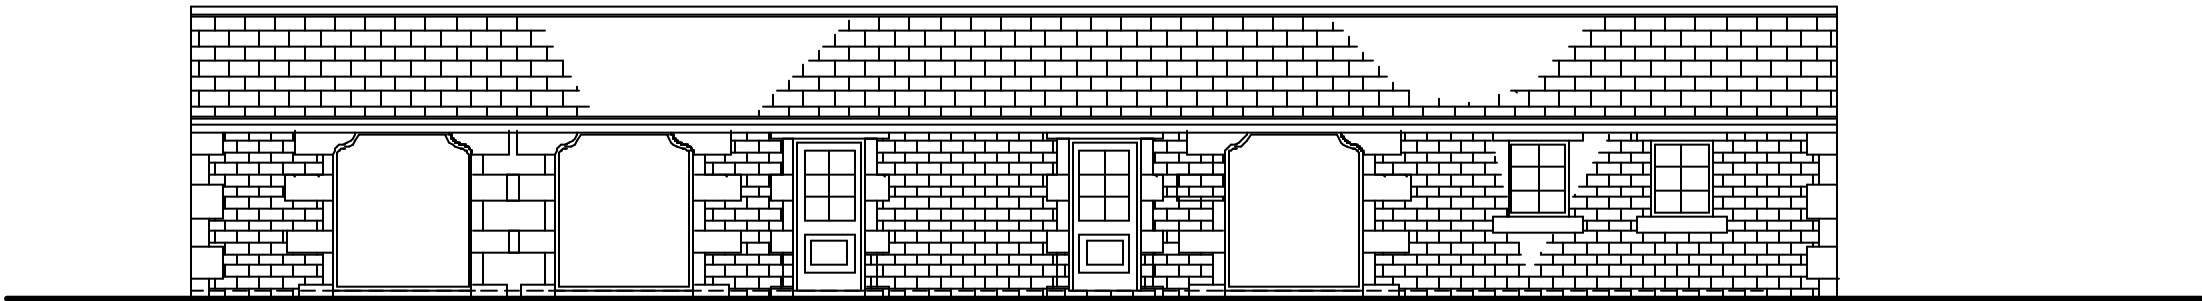

TO SIDE

TO SIDE

MALLALIEU ARCHITECTS LTD
WREN COTTAGE, STRINGER HOUSE LANE,
EMLEY. HUDDERSFIELD. HD8 9SU.
01924 848334
07971 041016

JOB TITLE

H. BUCKLEY AND SONS,
HALL FARM,
HIGH HOYLAND,
BARNLEY

PROPOSED REDEVELOPMENT

DRAWING ELEVATIONS UNIT 3	NUMBER 2062/6
SCALE 1:100	DATE OCTOBER 2008