


E




N

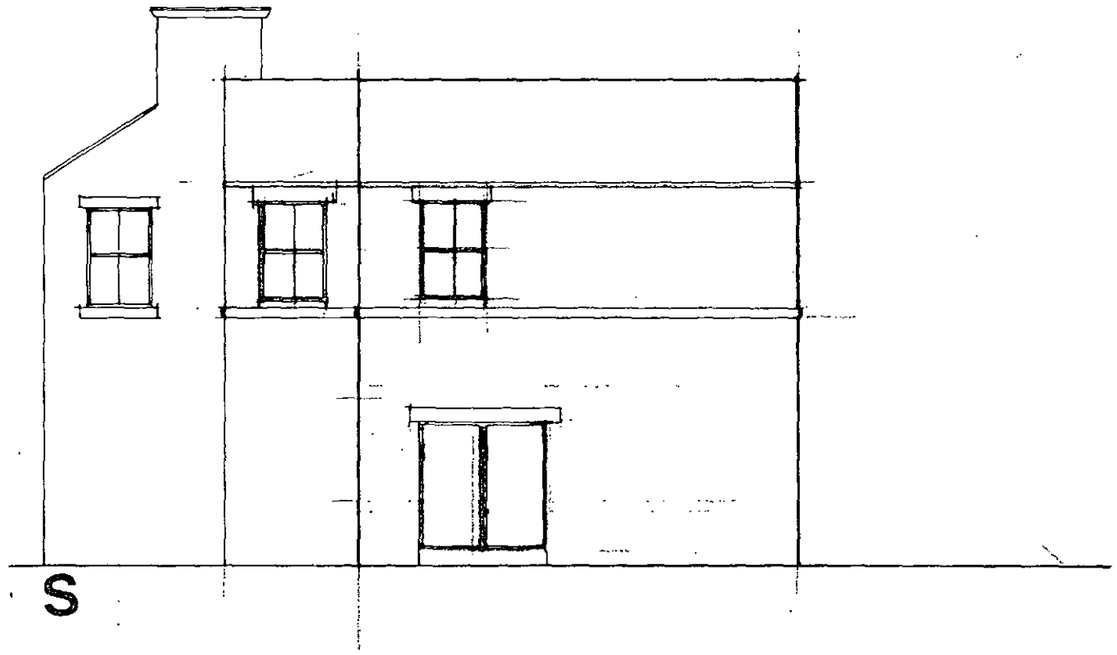

S


EXTENSION TO HAWTHORNE HOUSE INGBIRCHWORTH ELEVATIONS 1:100 12/2014 DRGA3

MICHAEL A CRUICH
Dip. Arch. Dip. T. P. A.R.I.B.A.
Architect & Town Planner
14 Huddersfield Road, Ingbirchworth
Sheffield S36 7GF Tel: 01226 766367

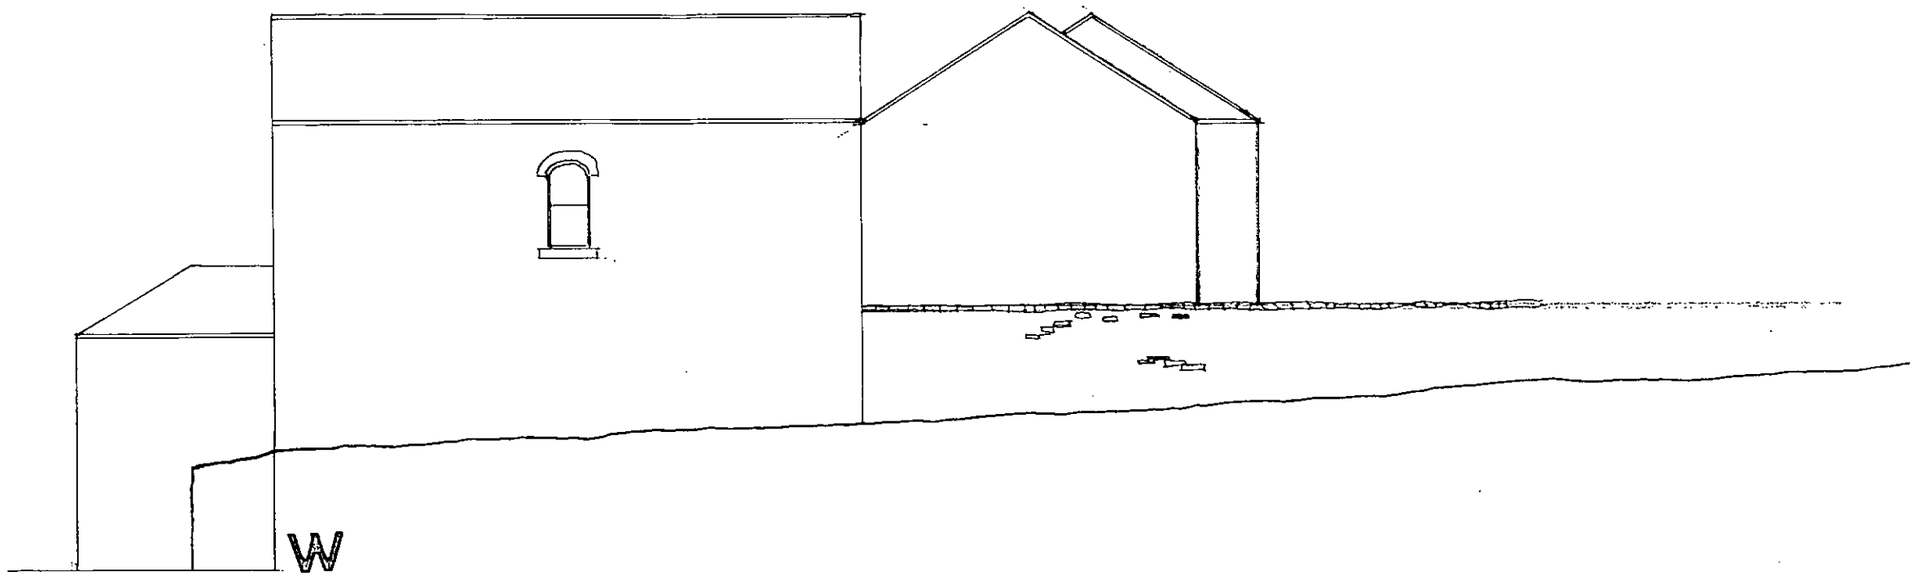


EXTENSION TO HAWTHORNE HOUSE INGBIRCHWORTH ELEVATION 1:100 12/2014 DRG A2


Dip. Arch. Dip. T.P. A.R.I.B.A.
Architect & Town Planner
Tel 01226 756302

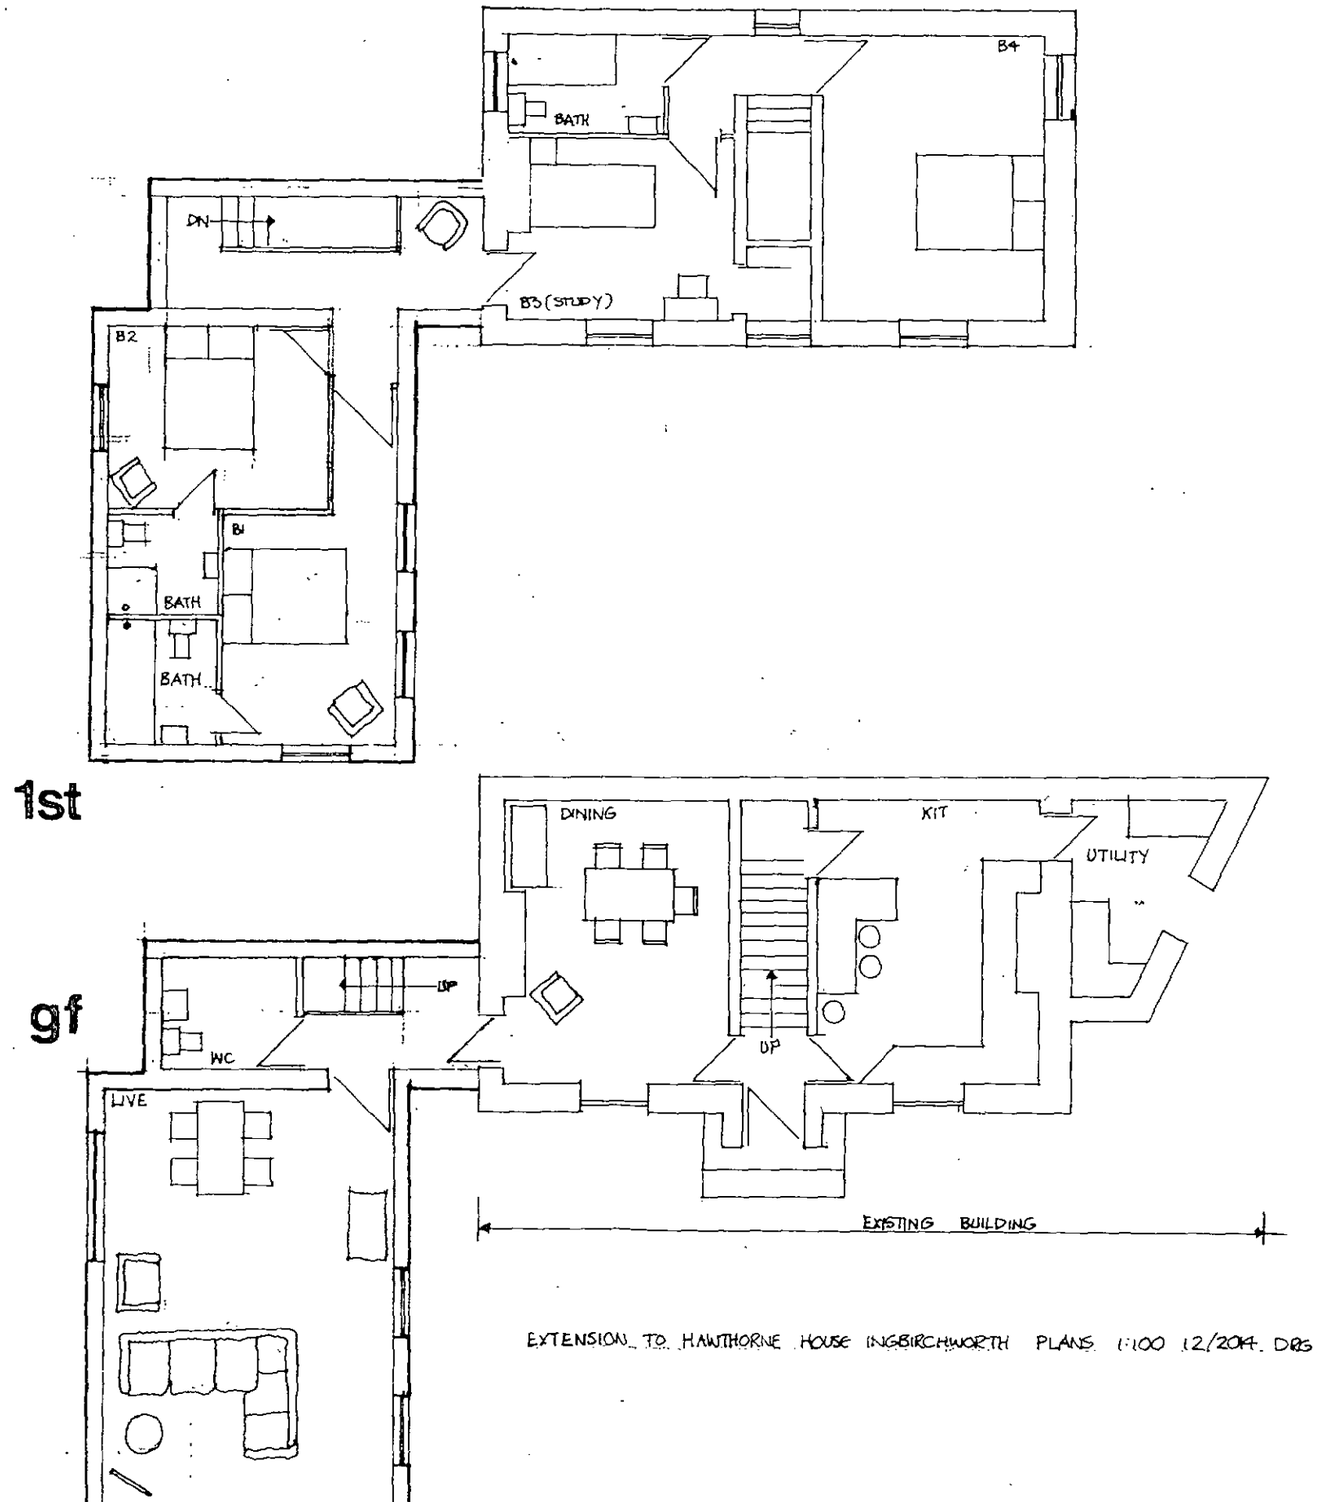

EXTENSION TO HAWTHORNE HOUSE INGBIRCHWORTH PLANS 1:100 12/2014 DRG A1

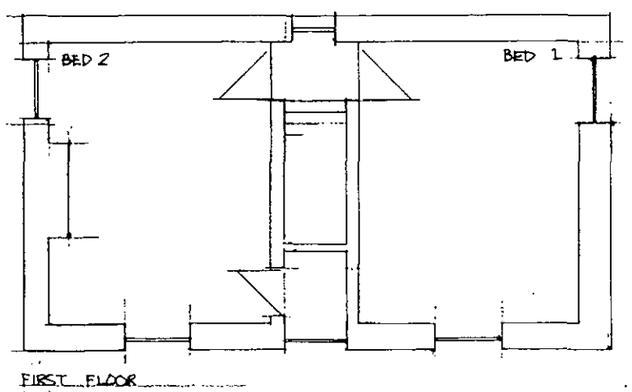

FIRST FLOOR

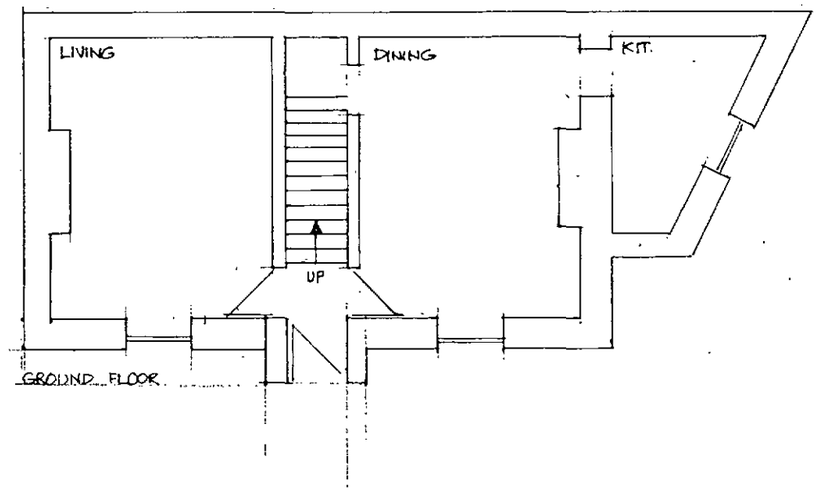

GROUND FLOOR

MICHAEL A CLINCH
Dip. Arch. Dip. T. P. A.R.I.B.A.
Architect & Town Planner
14 Huddersfield Road, Ingbirchworth
Sheffield S36 7GF Tel: 01226 763609

HAWTHORNE HOUSE EXISTING FLOOR PLANS

F100 7/2014

S1