
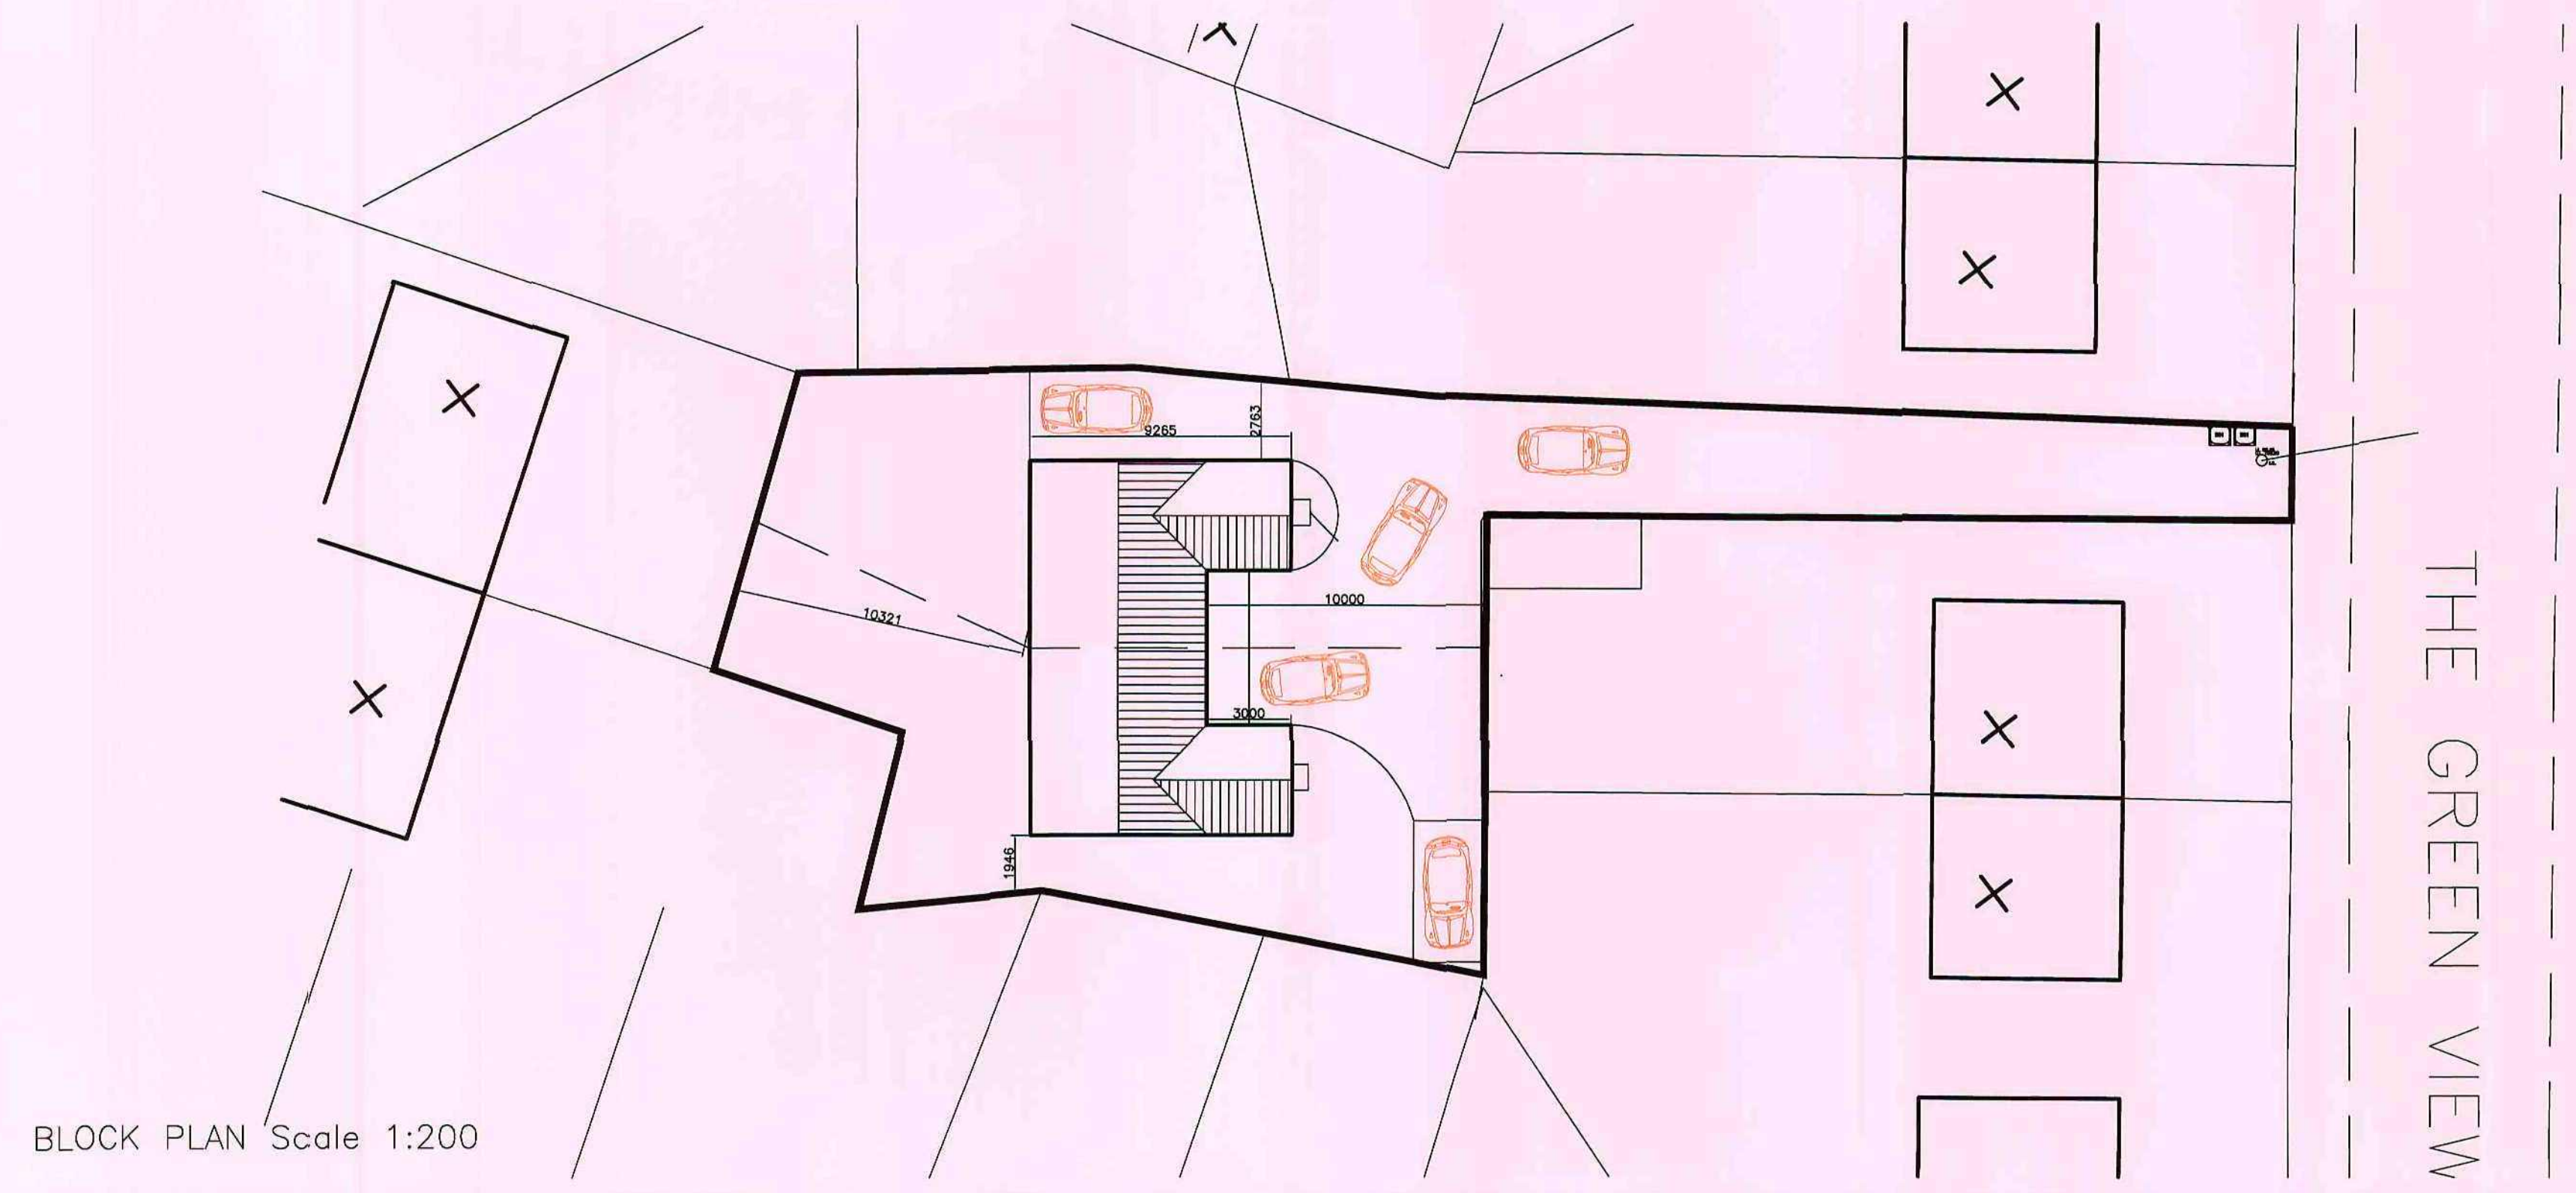
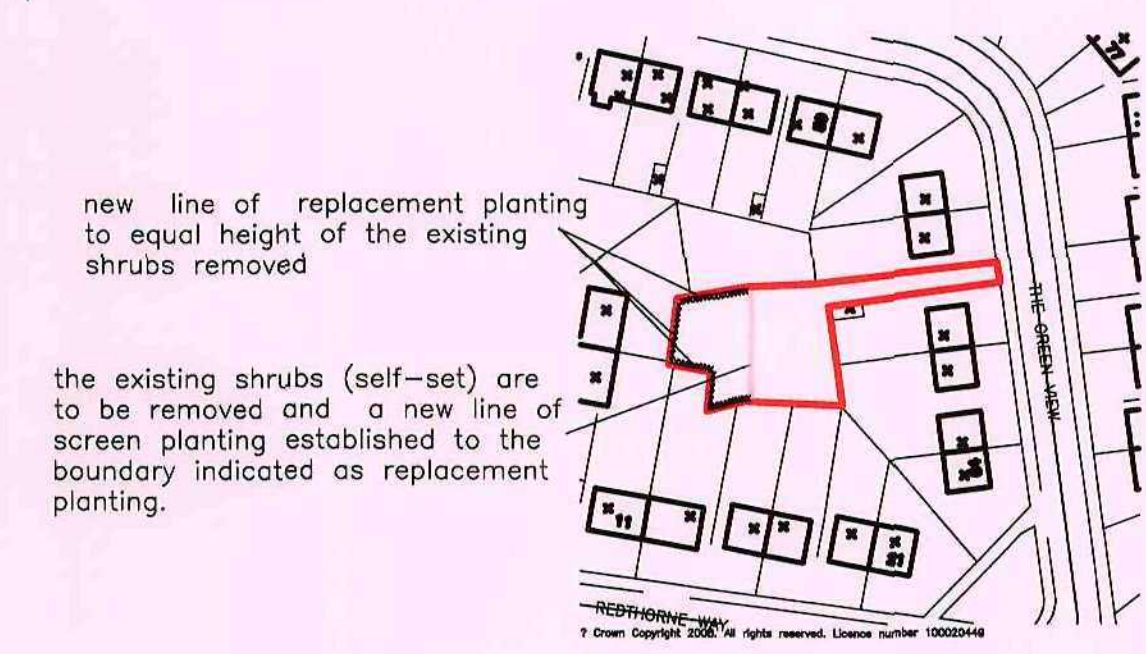
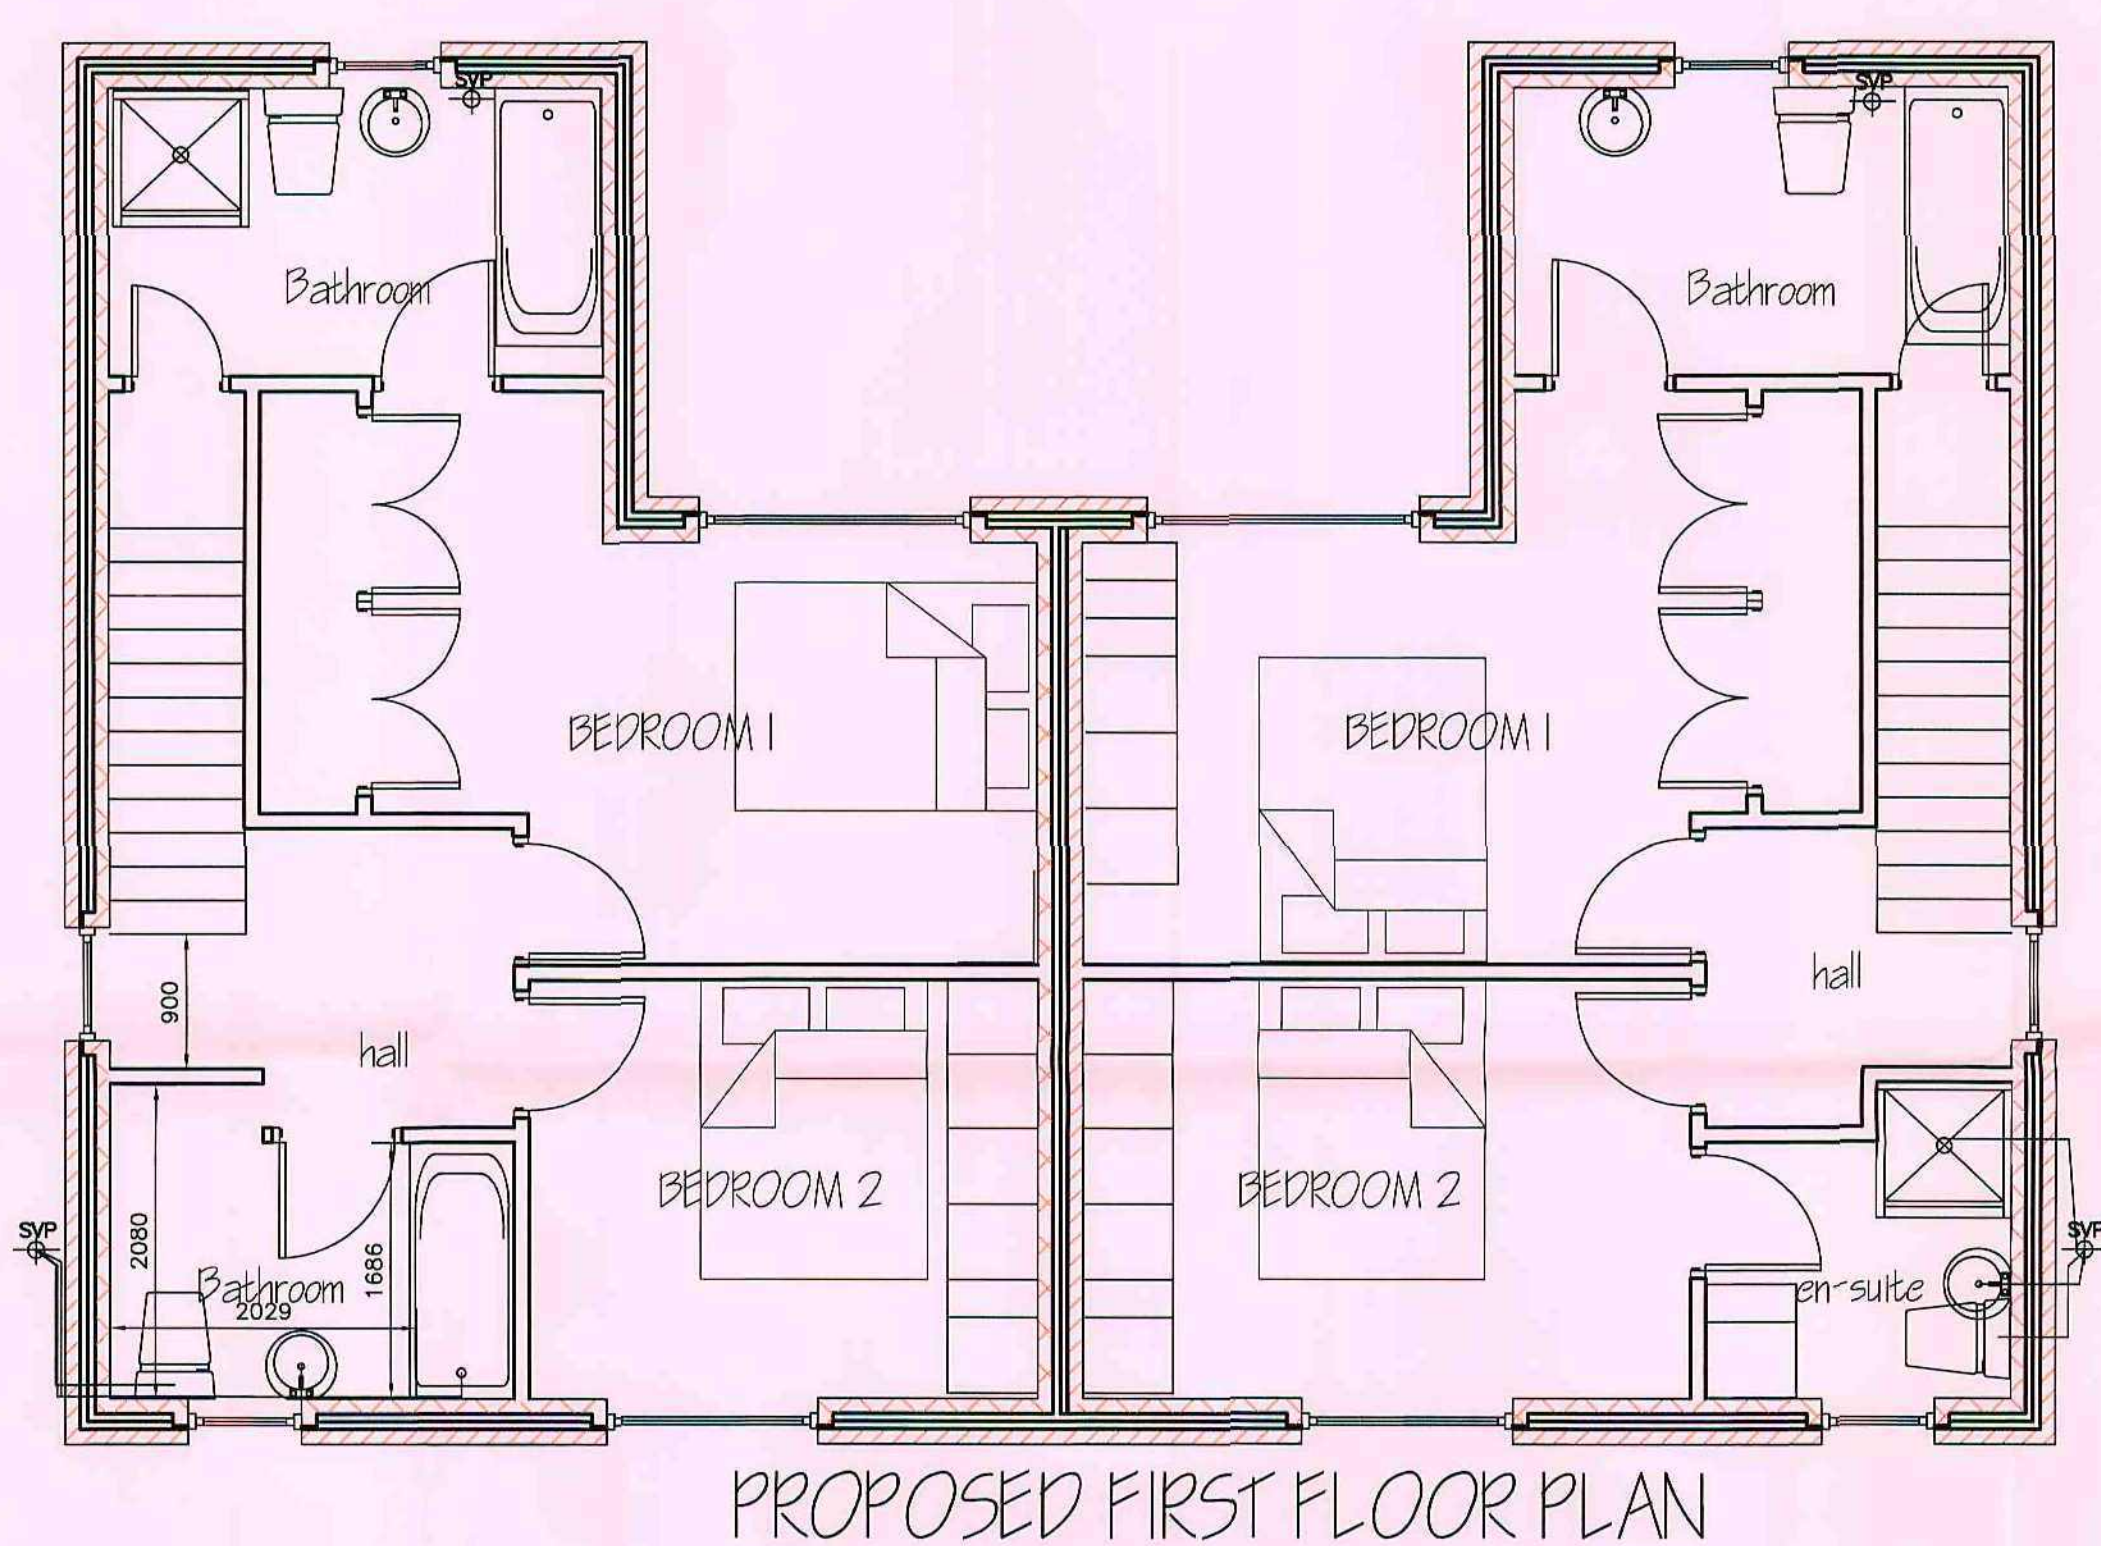
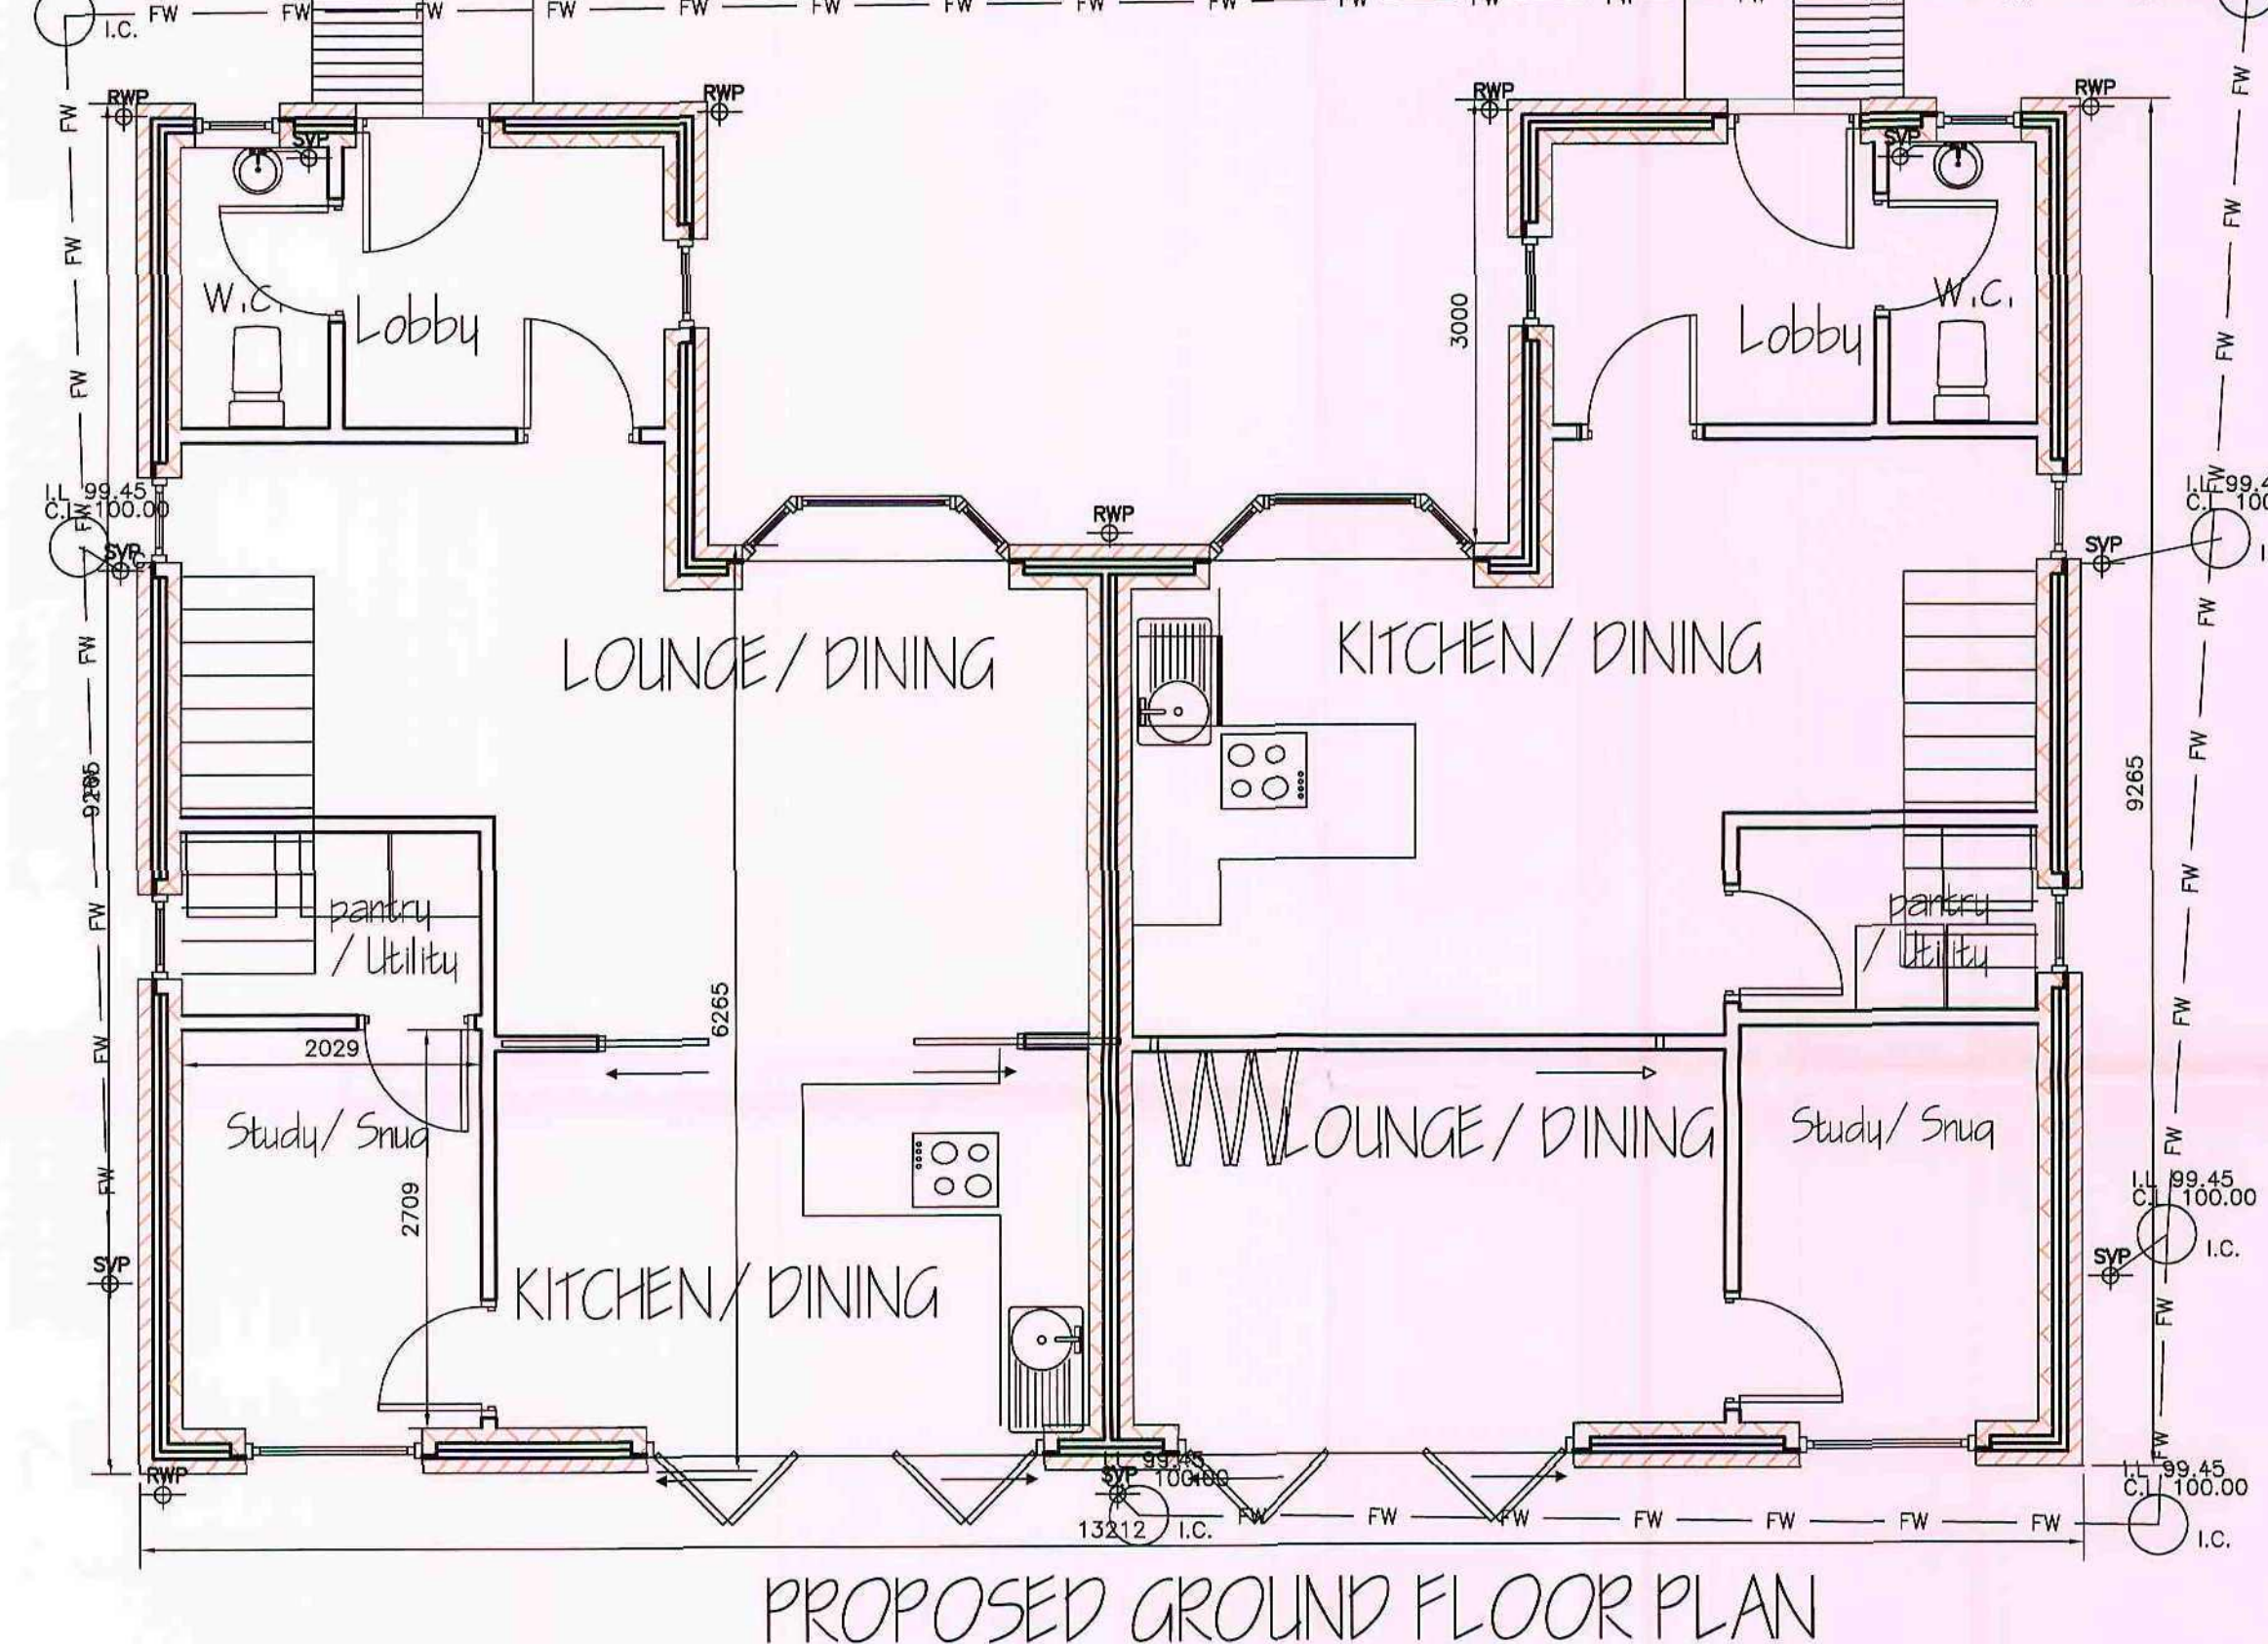


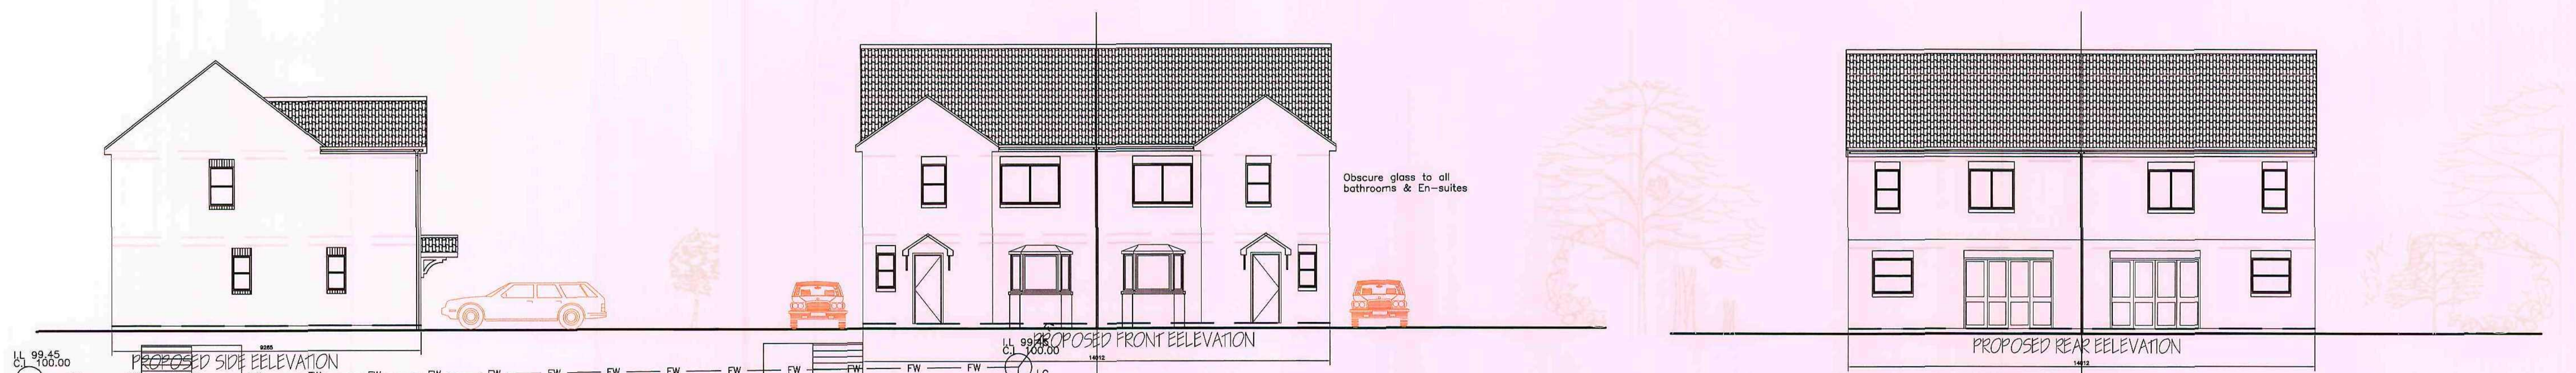

Barnsley Metropolitan
Borough Council
26 MAY 2009
Corporate Mail Room

- F- Building made smaller 11/05/2009
- E- Building repositioned on site 29/10/2008
- D- planting notes added; windows reduced to rear bedrooms 29/09/2008
- C- dwellings relocated on site 22/09/2008
- B- site boundary- minor amendment 28/08/2008
- A- layout amended; drainage added 11/06/2008

Actual depth of foundations to be determined on site.
All work to be to the satisfaction of the local authority.
All dimensions to be checked on site and any discrepancies must be notified immediately.
All dimensions are in millimetres unless otherwise stated.
Information given on this drawing is subject to local authority approval.
Do not scale this drawing.

PROJECT MANAGEMENT services



CHARTERED BUILDING CONSULTANTS
4 HUDDERSFIELD ROAD, BARNESLEY, SOUTH YORKSHIRE S70 2LT
TELEPHONE (01226) 286276
FAX (01226) 731265 E-mail: info@pmsdesign.co.uk

CLIENT
THE MISSES BECKETT

PROJECT
Land off The Green View Shafton,
Dwelling Proposals

FILE NAME	DWG No	SCALE	DATE	DRAWN	REV.
beckett_green_view_01.dwg	2204/01	1:50 1:100	08/2008	jfb	F