
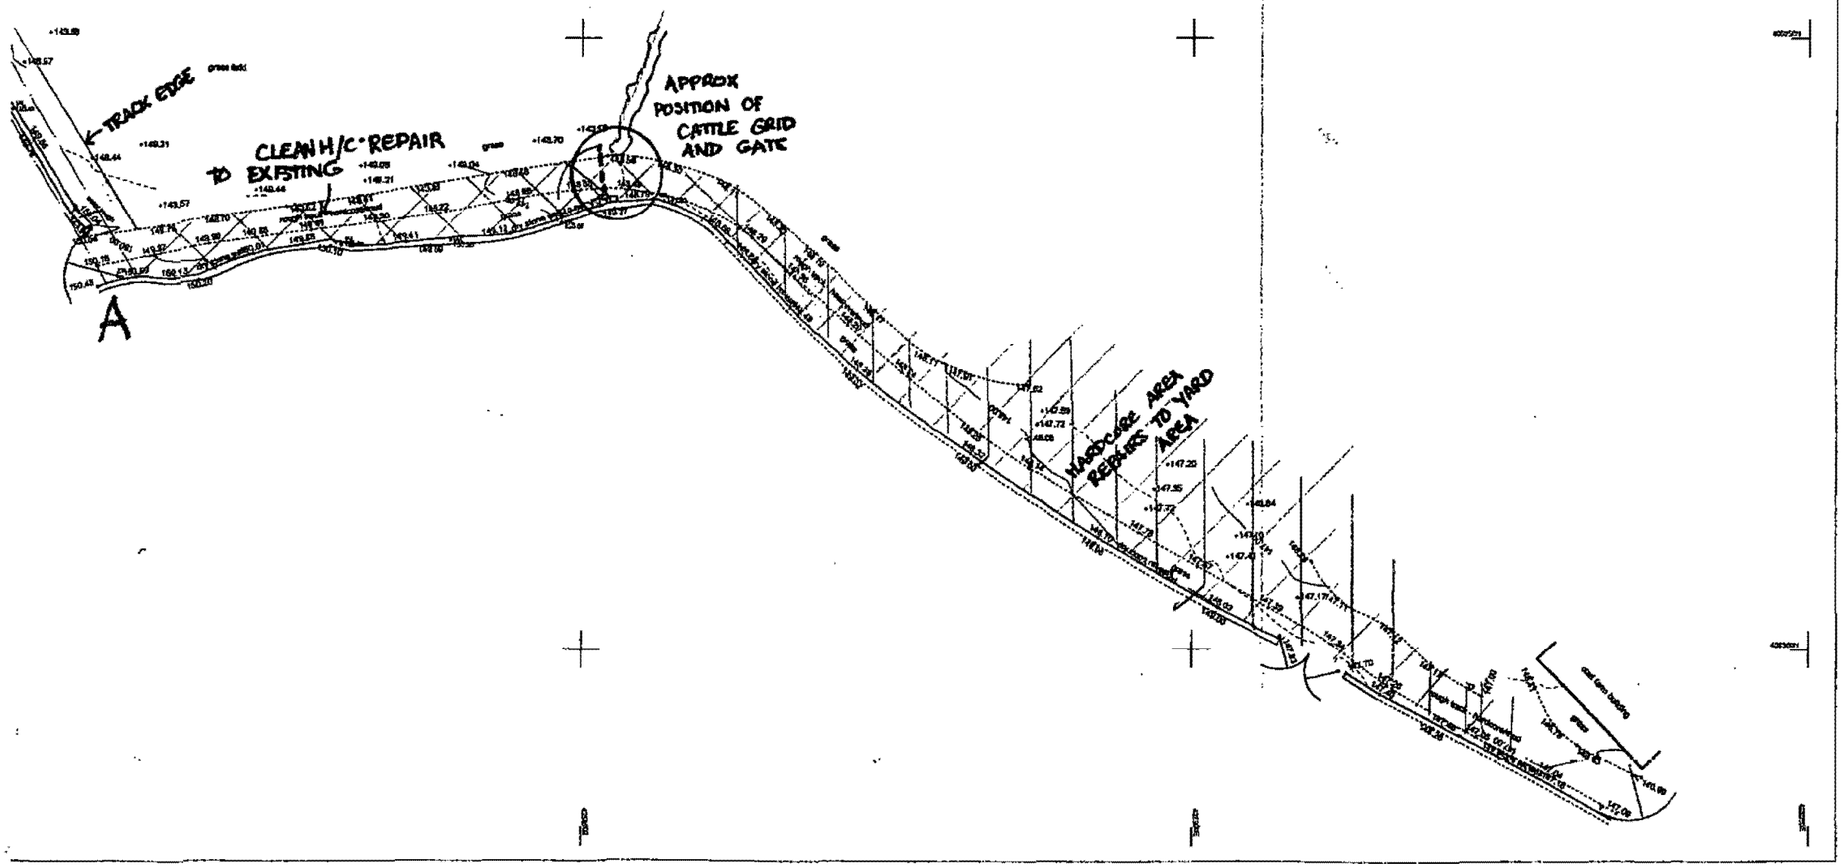


LAYOUT VIEWS

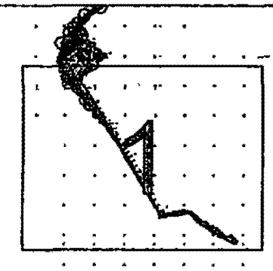

CT SURVEYS
TOPO · SCAN · UAV · BIM

UNIT 5
KILLINGBECK COURT
LEEDS
LS14 6FD

TEL : 0113 44 00 435
MOB : 07949 195764
EMAIL : MAIL@CT-SURVEYS.COM
WEBSITE : WWW.CT-SURVEYS.COM

© COPYRIGHT CT SURVEYS LTD. REPRODUCTION OF THIS INFORMATION IS PROHIBITED WITHOUT WRITTEN AUTHORITY FROM CT SURVEYS LTD.

CLIENT:
Michael Clynch

PROJECT TITLE:
Track Access off North Lane
Cawthorne
DRG 1

DRAWING NUMBER:
5324CT/1

SCALE: 1:500 @ A1	SURVEY DATE: December 2021	
LEVEL DATUM: OSGB by GPS	GRID DATUM: OSGB by GPS	
BENCH MARK USED: -	BM VALUE: -	SHEET NUMBER: 1 of 1