


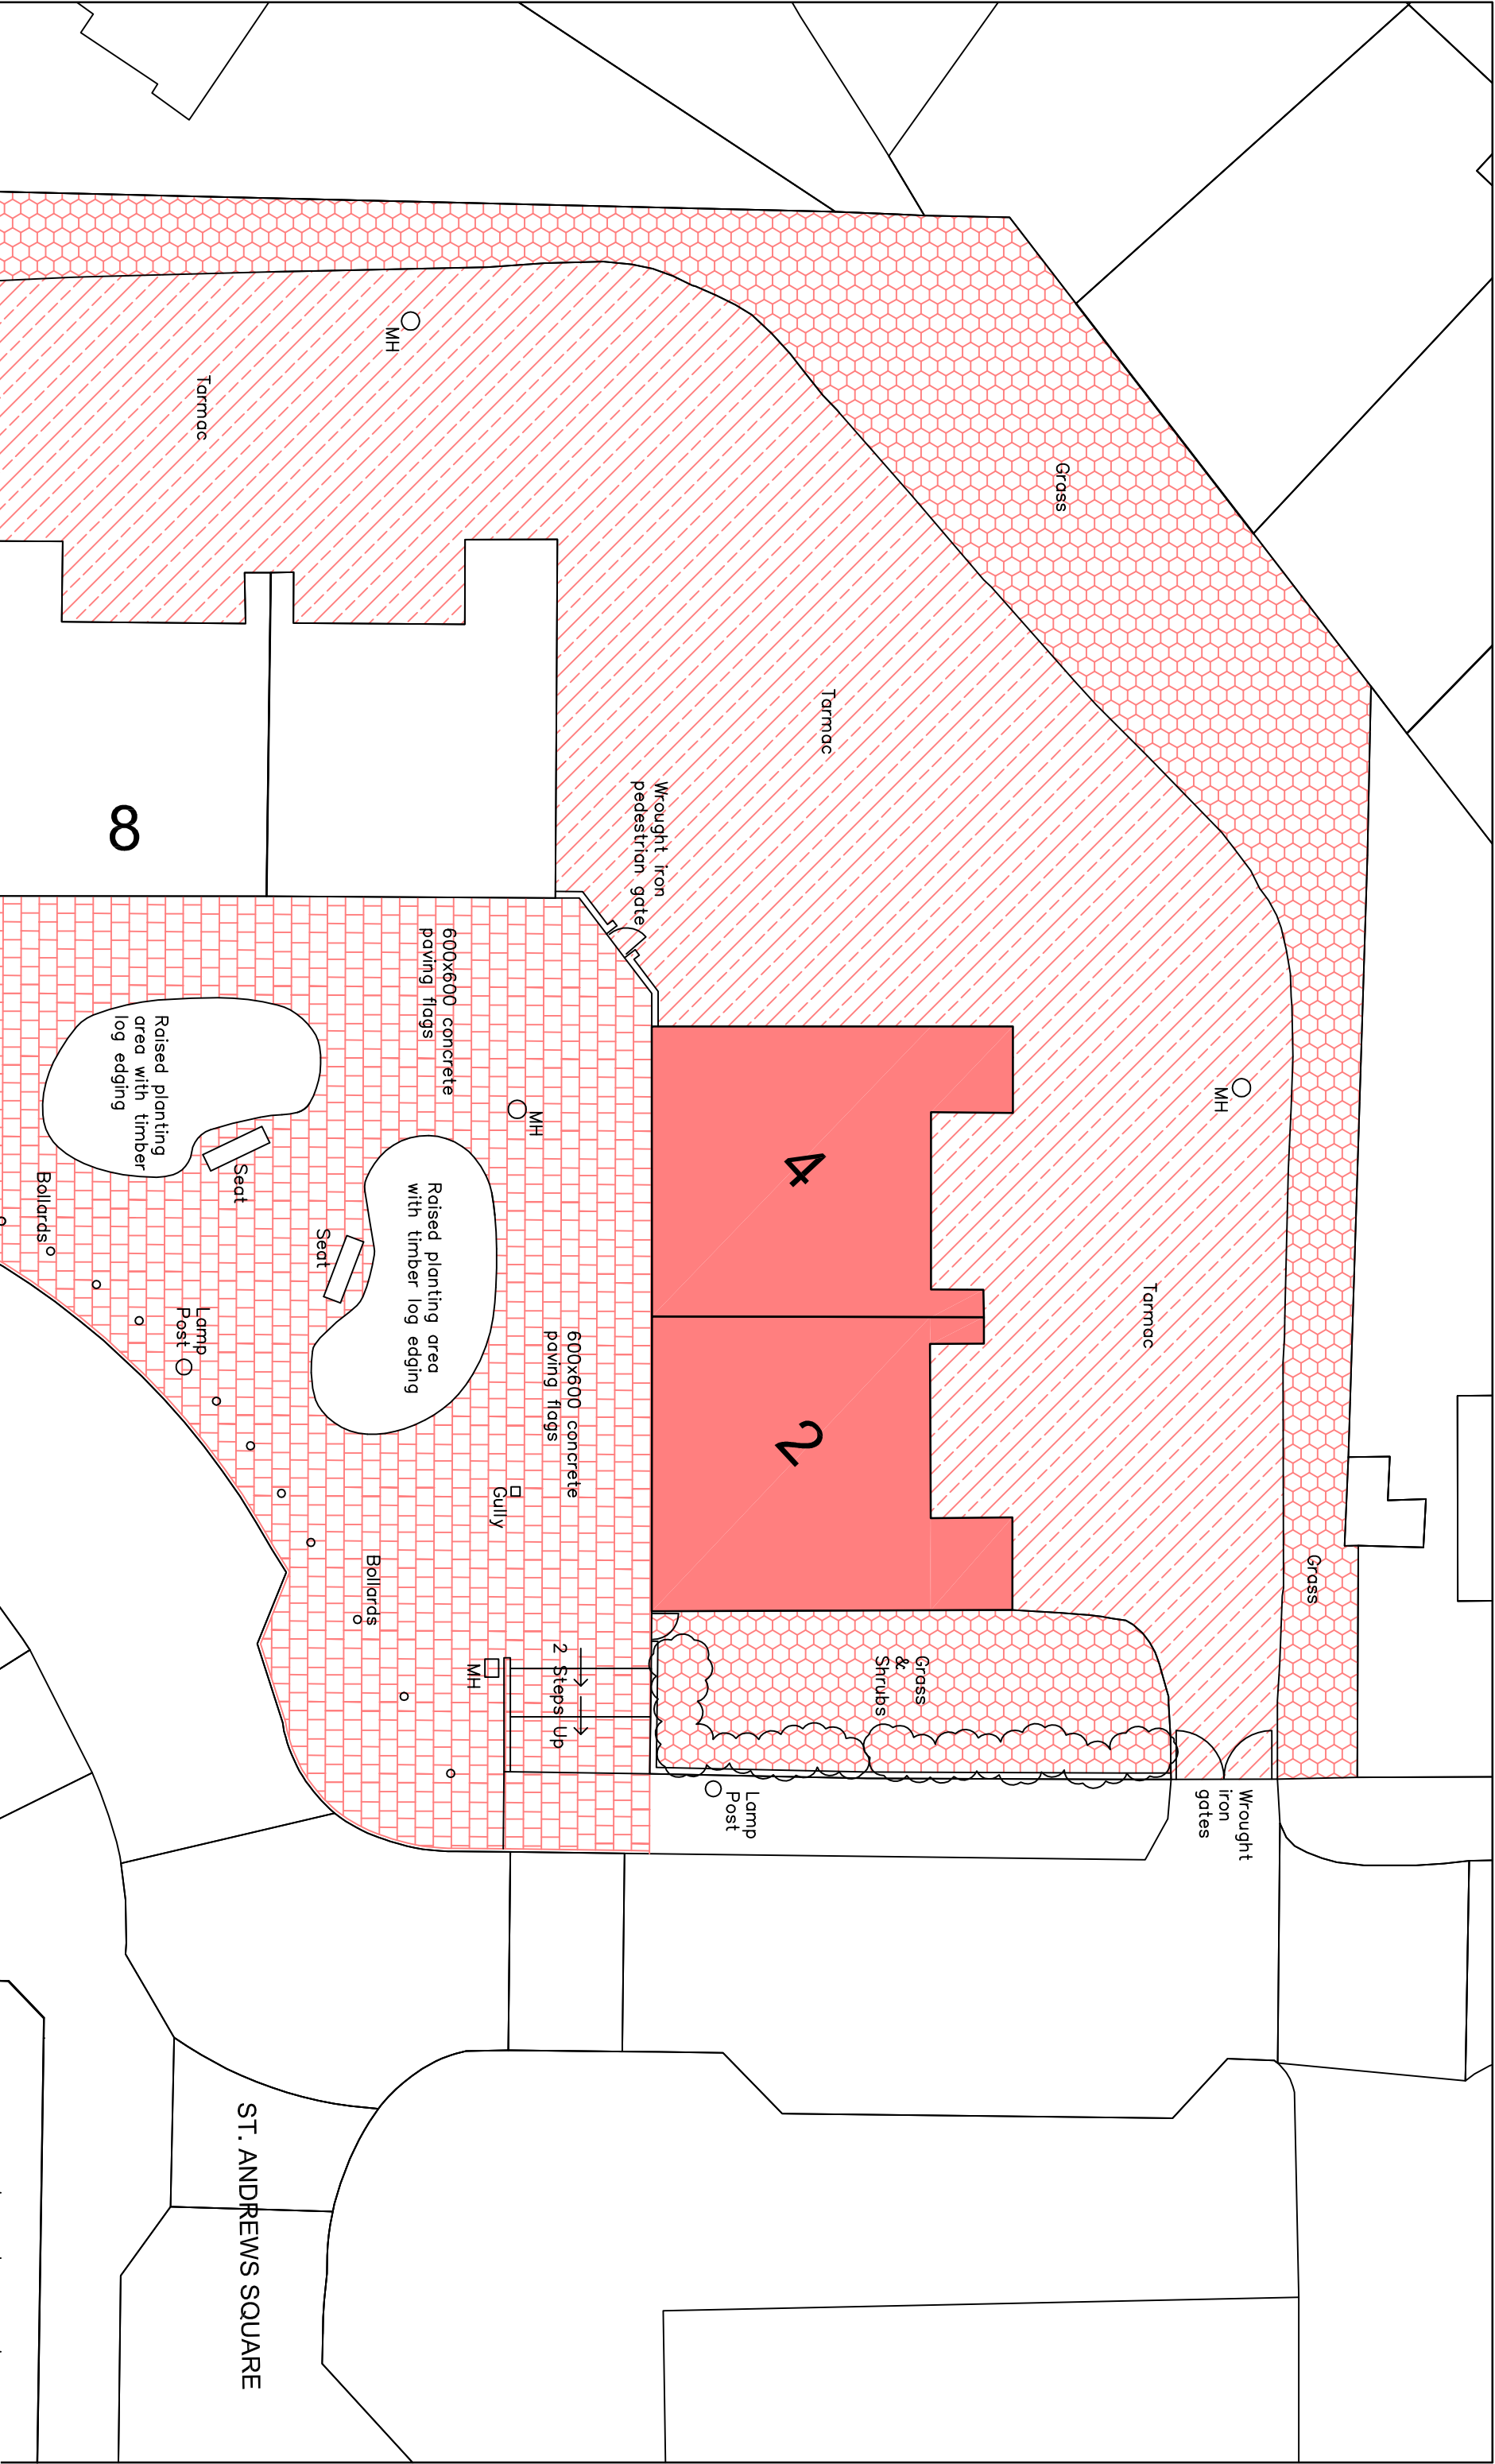

REV	DATE	DESCRIPTION
<p>The contractor is to comply with the current Building Regulations and is to check all site dimensions and levels. Not scale from the drawing, use written dimensions. To be read in conjunction with Pre-Order Health & Safety Plan / Preliminaries Section (Section A34 etc). All maps are reproduced from Ordnance Survey material with the permission of Ordnance Survey by license of the Controller of Her Majesty's Stationary Office © Crown copyright. Unauthorised reproduction infringes Crown copyright and may lead to prosecution or civil proceedings. 10/02/2004 (1/07)</p>		
<p>NPS BARNSELEY LTD PO BOX 634 BARNSELEY SOUTH YORKSHIRE, S19 9GB TEL: 01226 779605 FAX: 01226 776399 EMAIL: enquiries@nps.co.uk</p> <p>Local office: 16 Central Avenue, St Andrews Business Park, Norwich, NR7 6HR Tel: 01603 706000 Fax: 01603 770601 Other office locations can be found on website: www.nps.co.uk</p>		
<p>PROJECT</p> <p>SHOP CONVERSIONS 2, 2A, 4 & 4A ST. ANDREWS SQ BOLTON-ON-DEARNE</p>		
<p>SUBJECT</p> <p>EXISTING EXTERNAL PLAN</p>		
<p>CLIENT</p> <p>Bernalstai Homes</p>		
CAID FILE REF	DATE	SCALE
REV	DRAWN	CHECKED
<p>PROJECT NR</p> <p>HSG 4290 02</p>		
<p>DRAWING NR</p> <p>ab</p>		