




Schedule

- A 3 Bed town house
- B 4 Bed town house
- C 4 Bed detached
- D 4 Bed detached

5
6
1
1
Total
13

Legend

- F1 1.8m high timber panel fence
- F2 0.9m high post & rail timber fence
- 0.45m high timber fence rail
- 1.8m high brick wall
- Front entrance door
- Existing trees and hedges to remain.
- Existing trees and hedges to be removed.

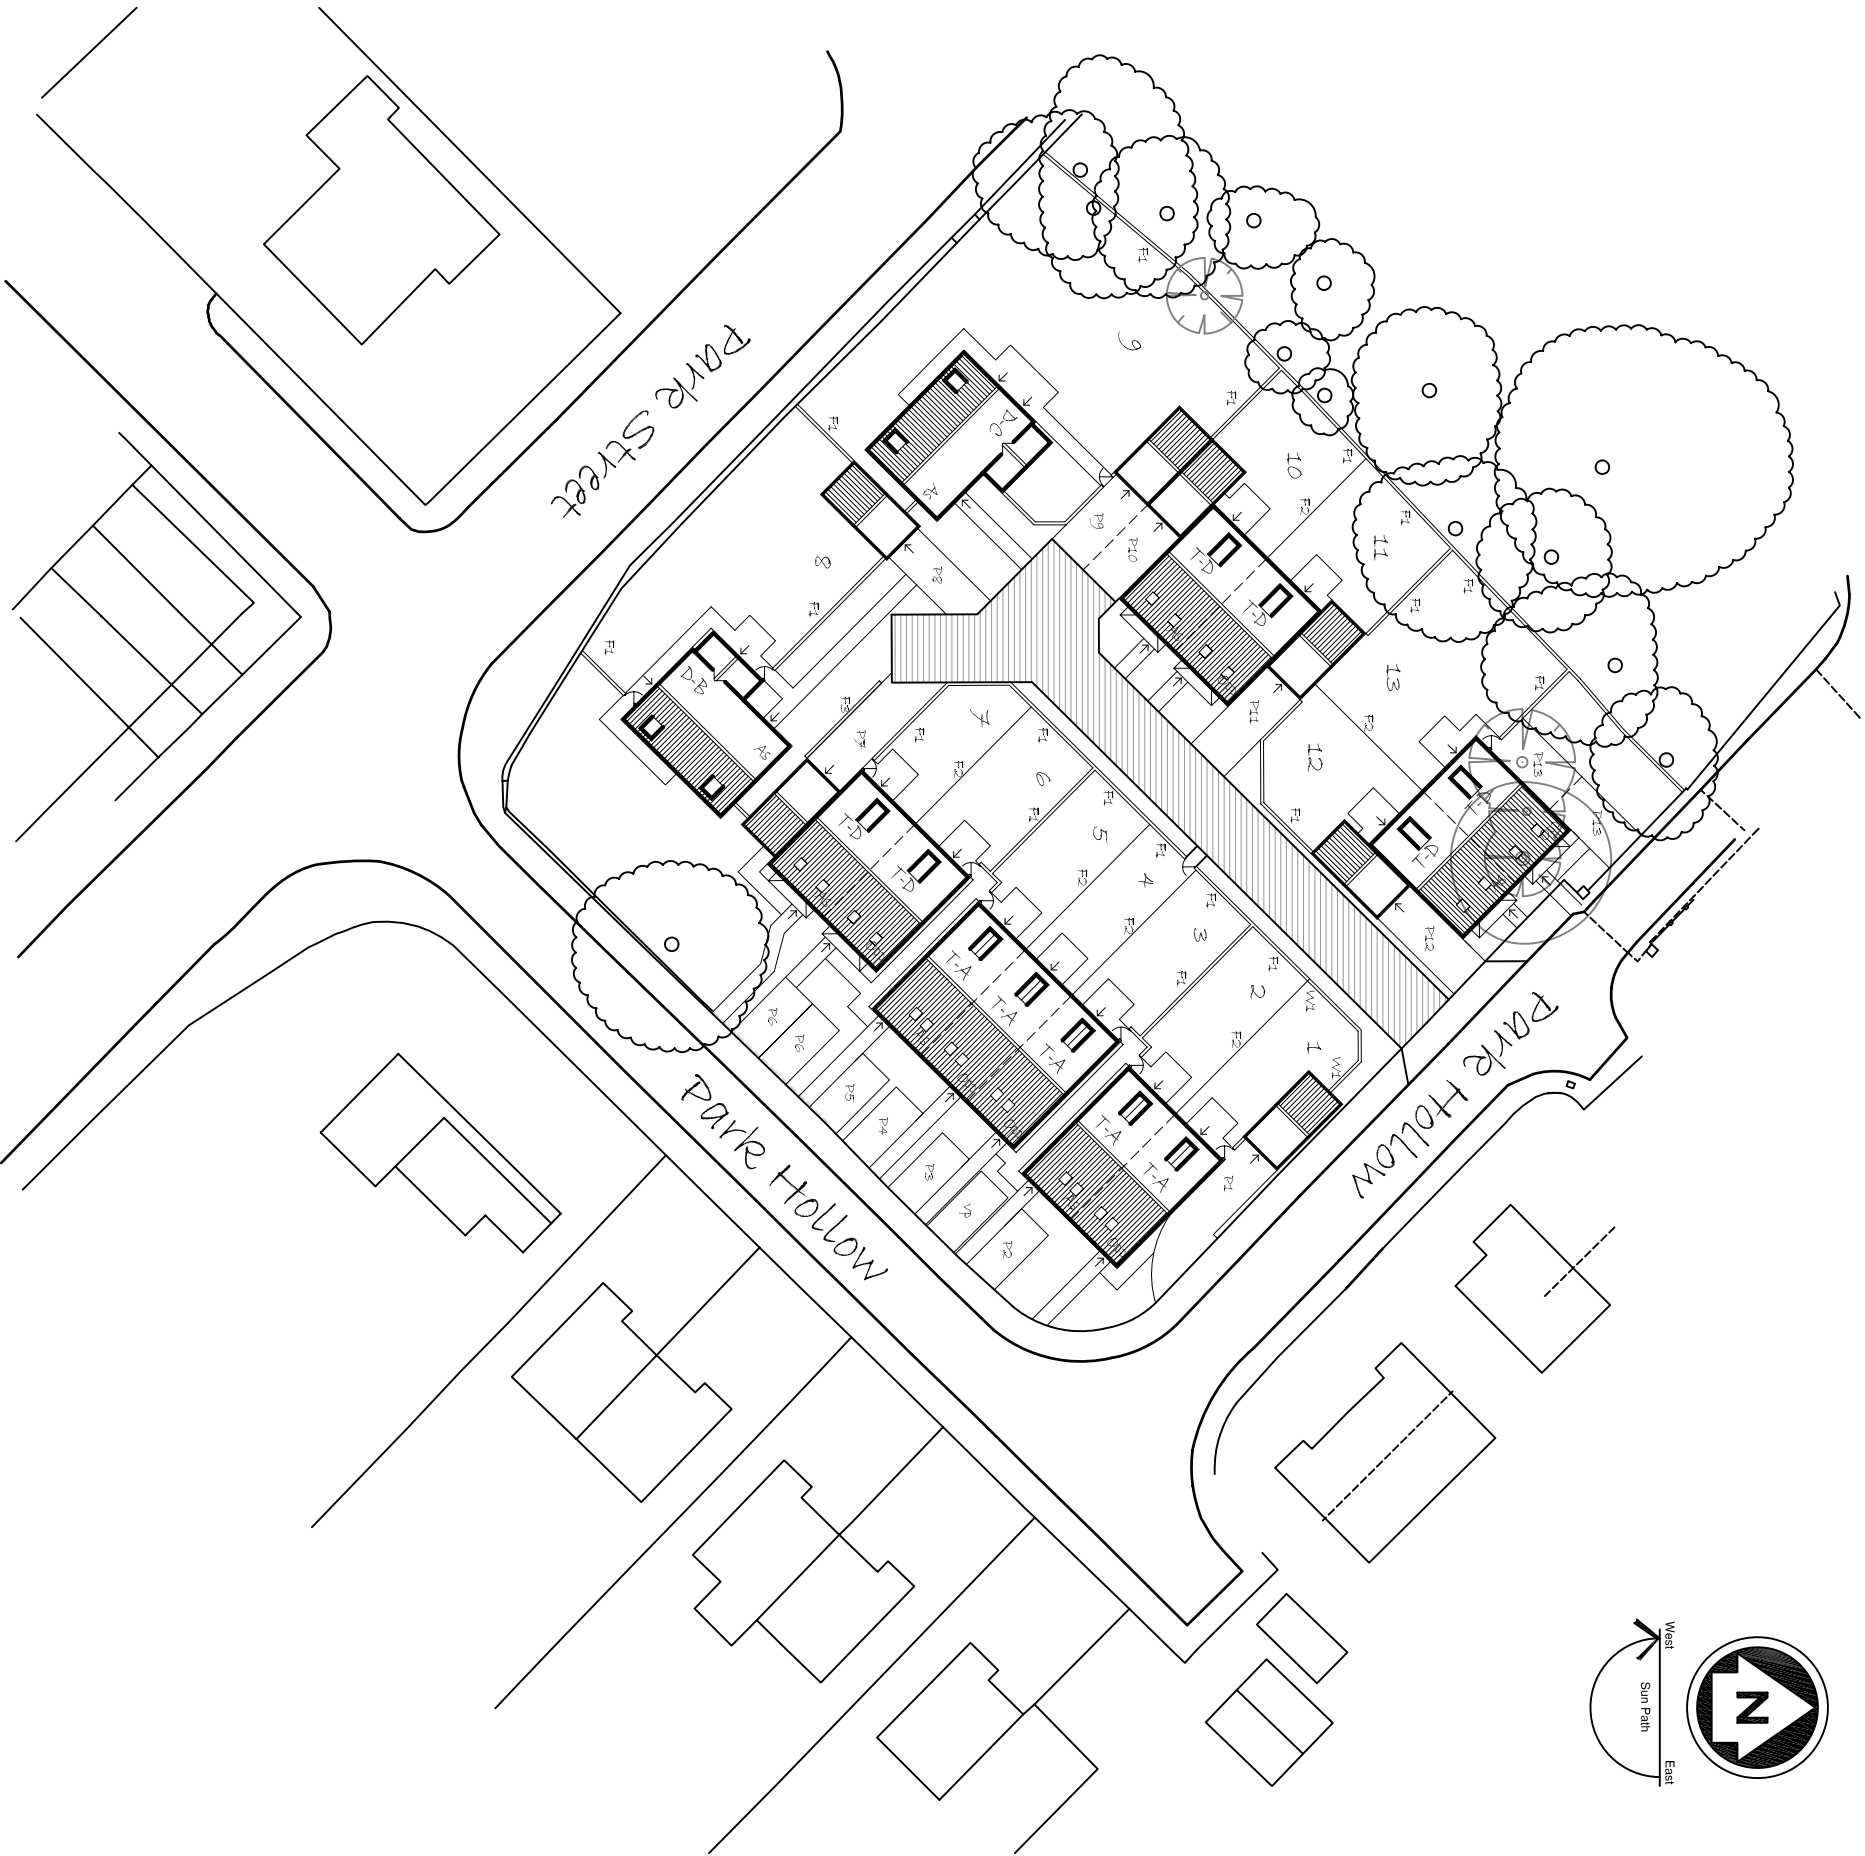

Materials

All plots to be constructed in a red facing brick with a concrete roof tile. Windows will receive 225mm deep heads and 150mm deep eills - both of which will be a buff coloured artstone. Corbels will also be artstone.

Revision:	
Scale:	1:500 @A3
Date:	15/04/10
Drawn by:	SB
Project:	Proposed Development at Countryman Pub, Wombwell
Title:	Planning Layout
Dwg No:	CP-W/01
Rev:	-