



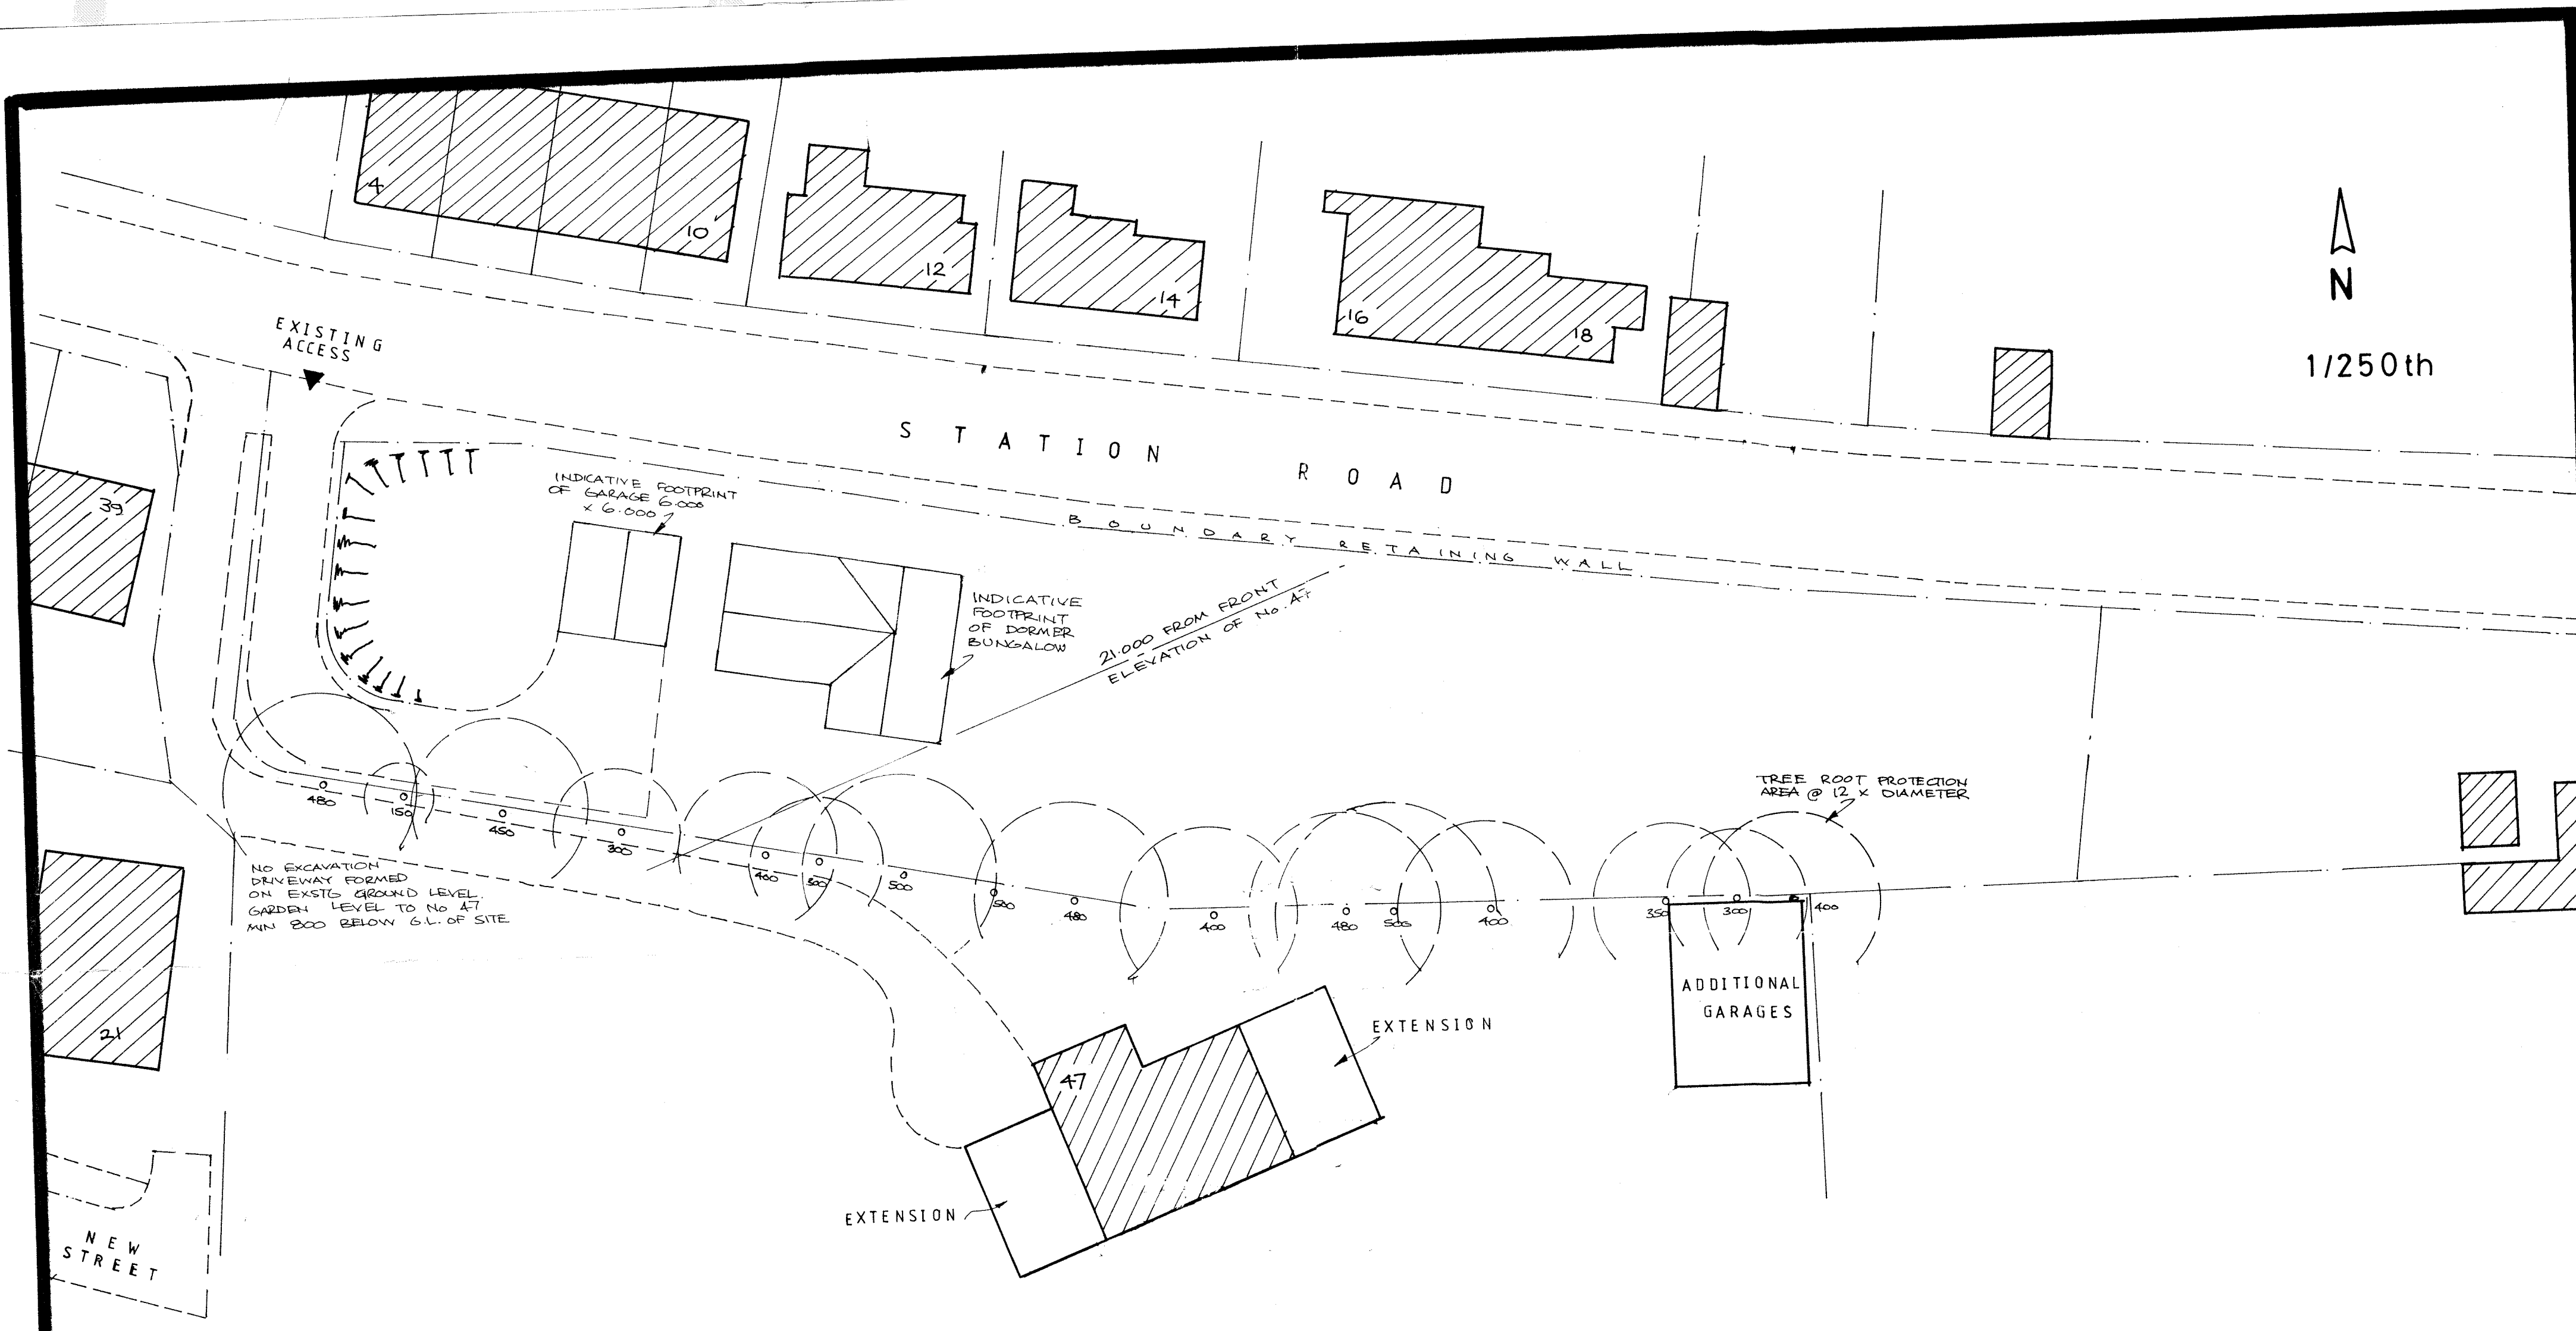

OUTLINE PLANNING APPLICATION for RESIDENTIAL DEVELOPMENT on LAND opposite 4-18 STATION ROAD, WORSBROUGH DALE, BARNSELY

(OS Grid Ref: SE 36312 13744)

Planning application No. 2012/1080 Re: Mr James Hyde

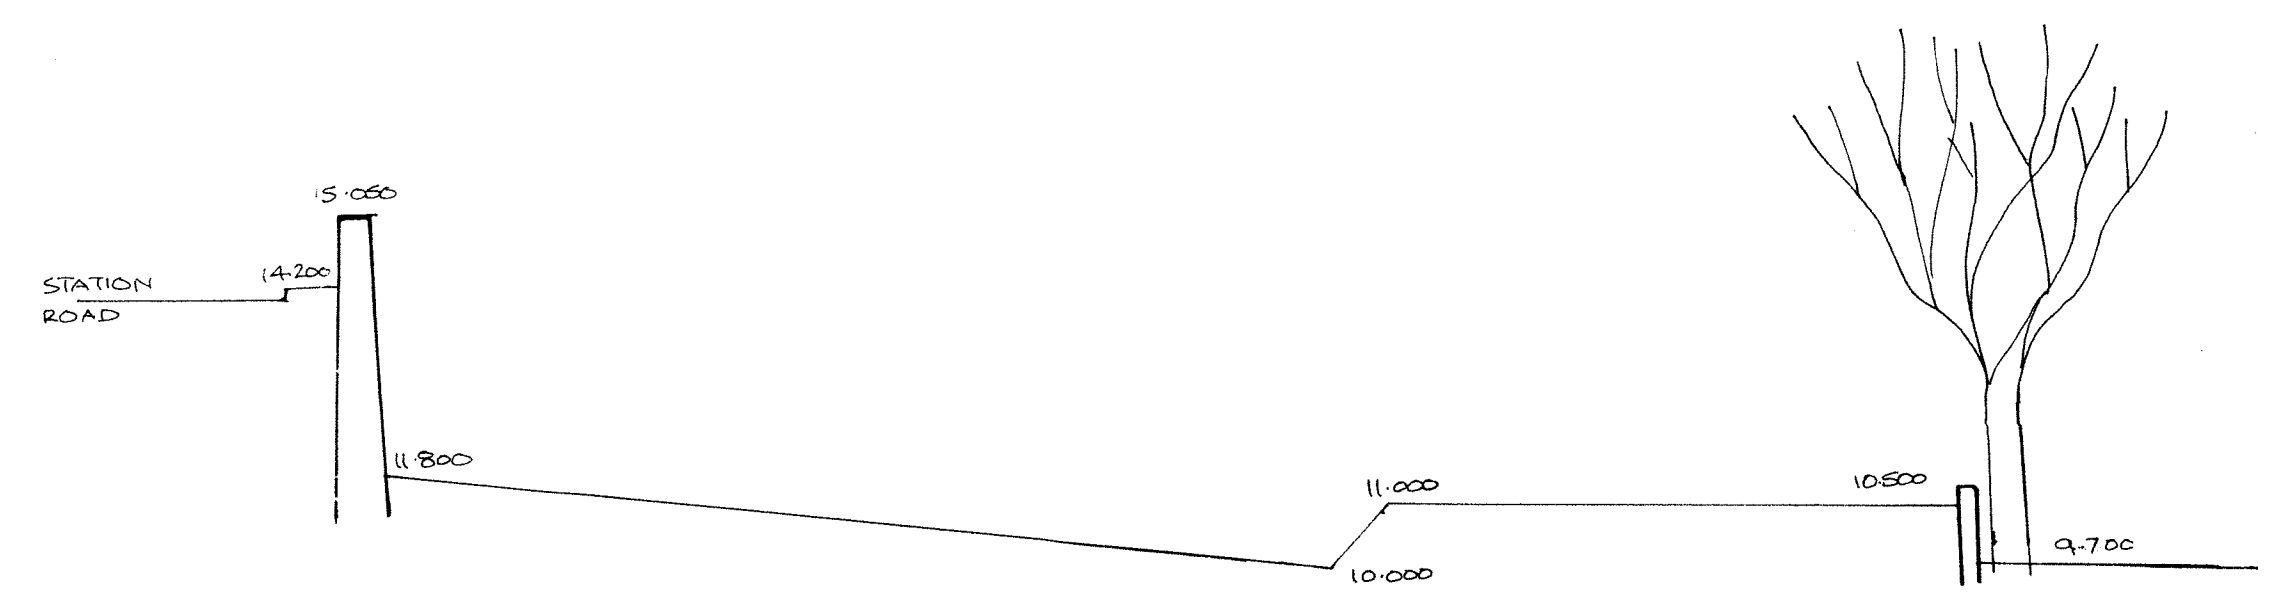

SECTION 1/100th