© Acanthus WSM Architects

The general contractor is responsible for the verification all dimensions on site and the architect is to be informed of any discrepancy.

The status of information contained in a computer copy of this drawing shall be limited to that conveyed by the paper copy.


Design Criteria

Site to comply with the following design criteria subject to confirmation of the form of construction and assessment by an external accredited assessor.

- ■ Design and Quality Standards: (GN)
- ■ Code for Sustainable Homes Level: (3)
- ☐ BREEAM Rating: (NA)
- ☐ Lifetime Homes: (No)
- ■ Building For Life Minimum Score: (12)
- ■ Secured by Design: (Full - Buildings & site)

Revisions:

Rev.	Date	By/Chk
Note		

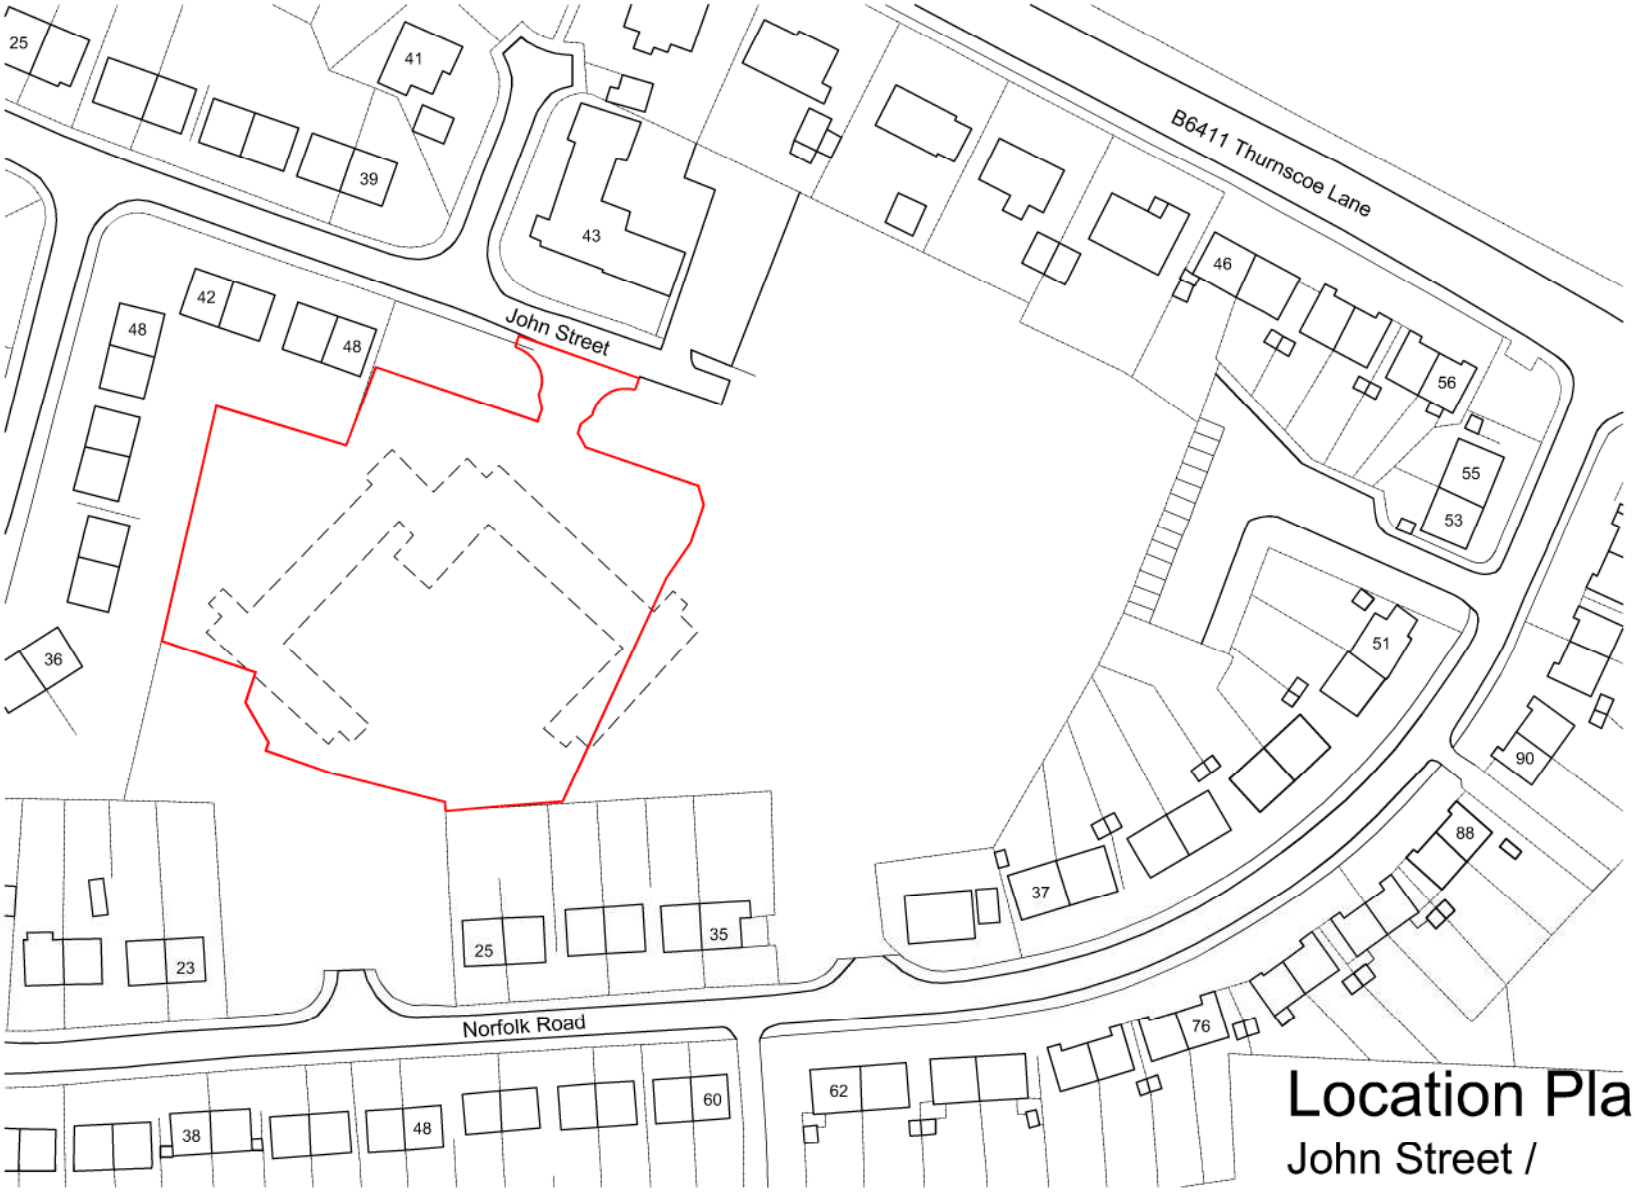

Based on client approved layout 1218.140.001C

1:1250 SCALE BAR

0 10 20 40 60 Metres

Location Plan

John Street / Sandhill Court

Great Houghton

Chevin Housing Association

Chevin HOUSING ASSOCIATION LTD
Charitable
A member of the Together Housing Group

Drawing Status			
☐	preliminary	■	planning
☐	information	☐	tender
☐	comment	☐	construction
☐	approval	☐	record/as built

Scale	1:1250 @ a4
Date	Nov 2012
Drawn/Checked	SH/JRW
Dwg.No	1218.140.101

Acanthus WSM Architects
Woodhall, Woodhall Lane, Leeds LS28 5NY. TEL. 0113 239 3414. FAX 0113 256 9688. E-Mail.. architects@acanthuswsm.com

S:\1218\140 Norfolk Road\Drawings\Design Information\1218.140.101 - Location Plan.dwg, 101, 08/1 1/2012 15:31:19, sharcock, PrintPDF (temporary).pc3, A4, 1:1