

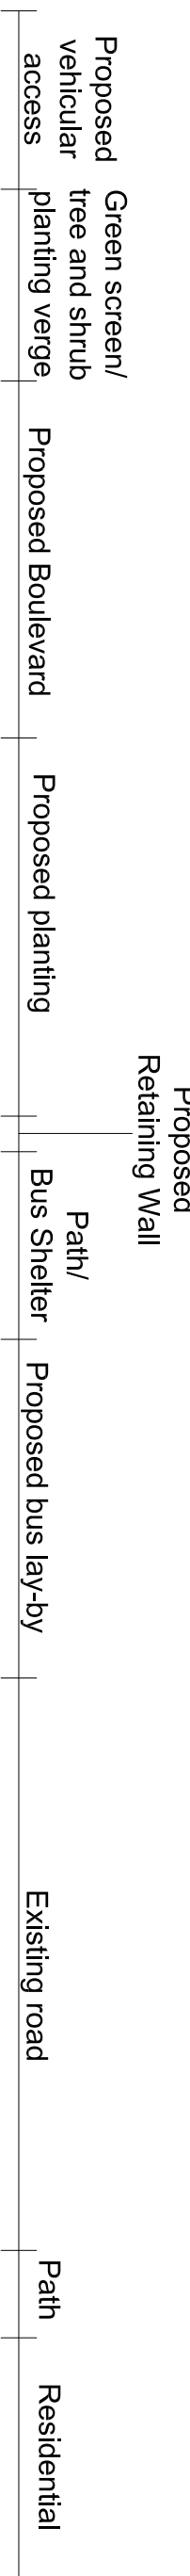



SECTION A-A
Scale 1:100

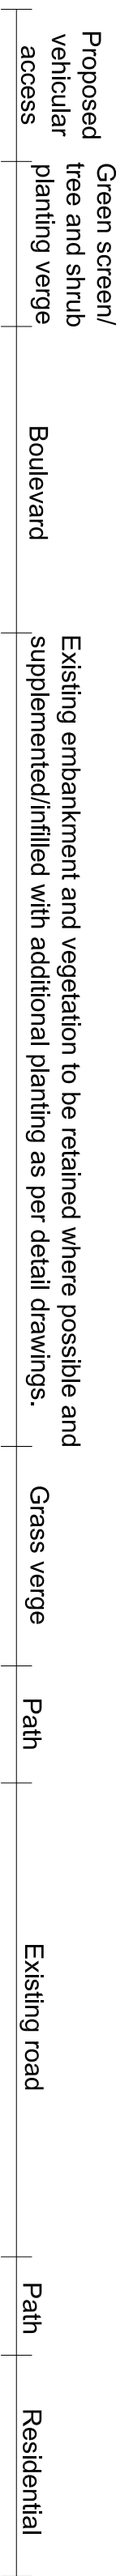

SECTION B-B
Scale 1:100

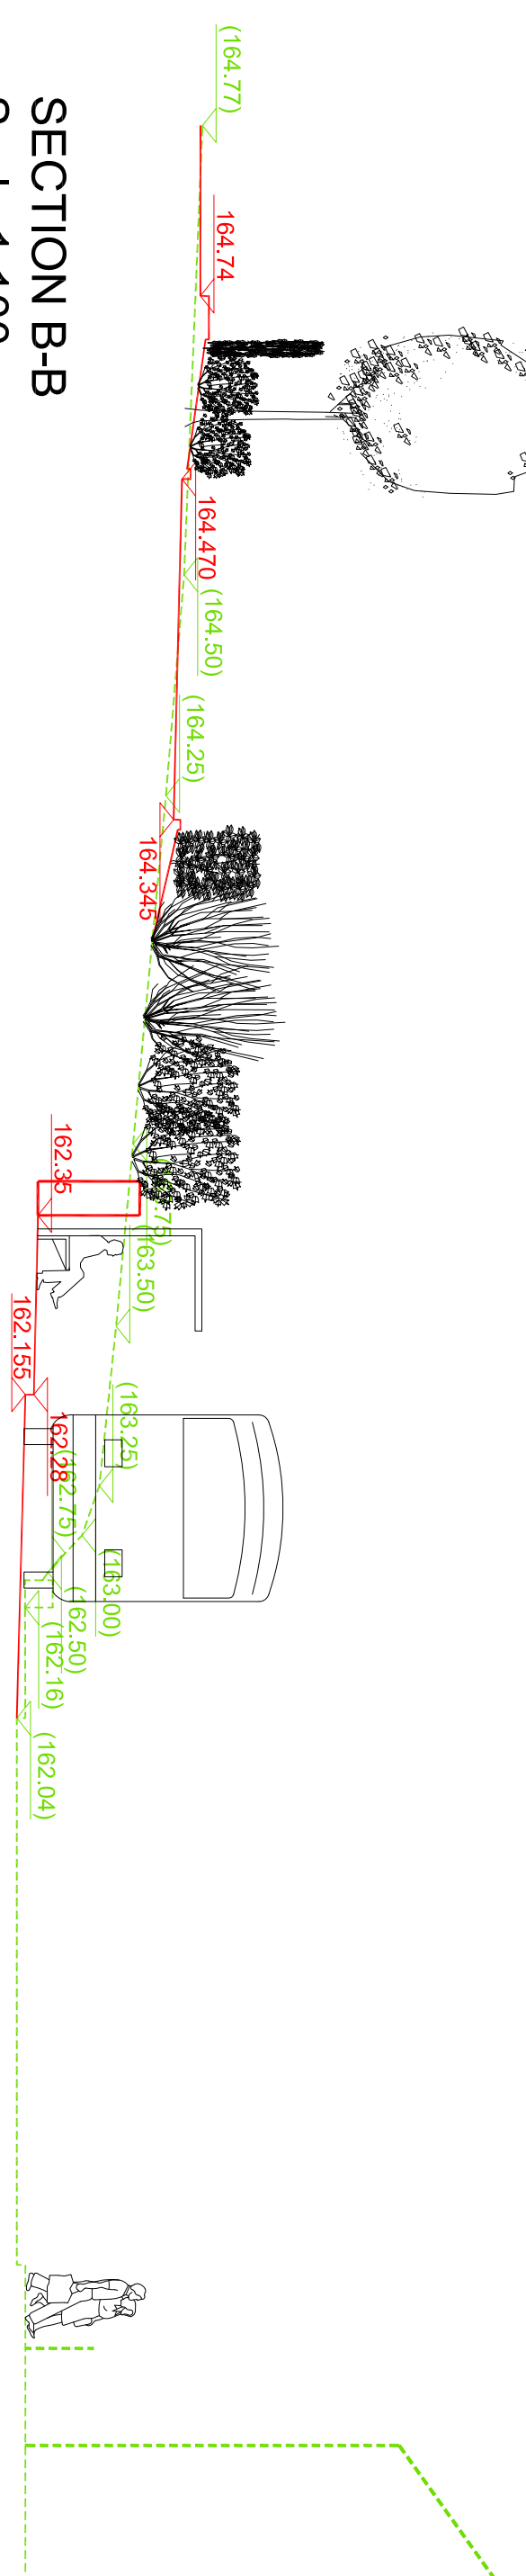

SECTION C-C
Scale 1:100

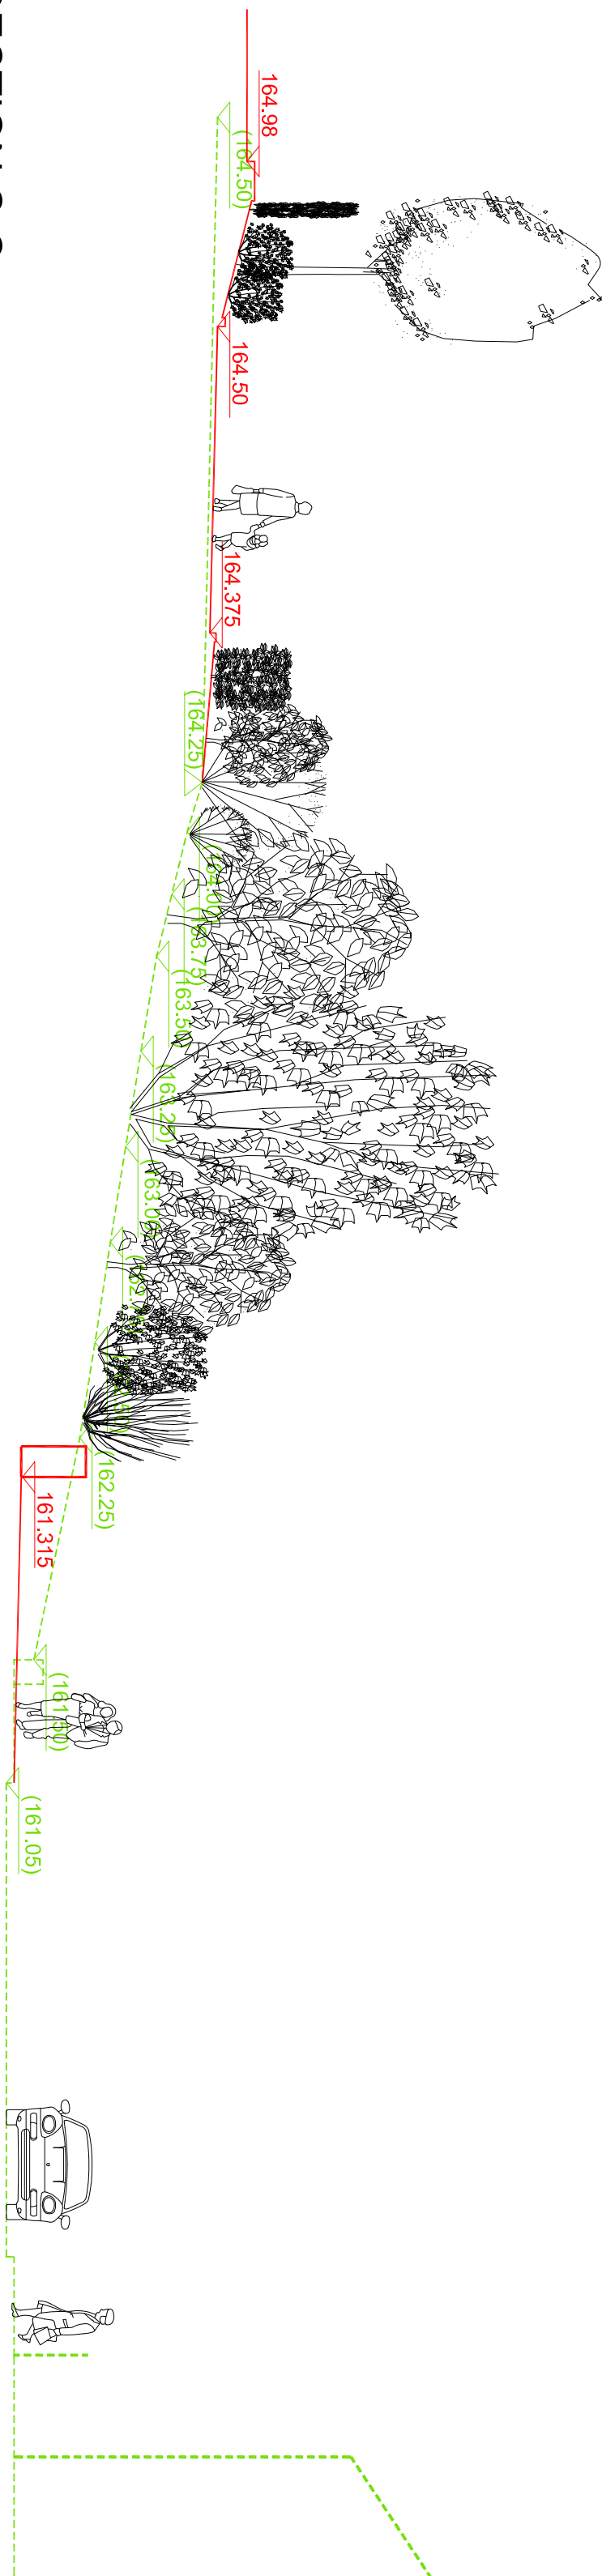

Plan 1:250@A

- LEGEND
- Proposed ground level
 - Existing ground level
 - Proposed level
 - Existing level

Location plan of application site
Not to Scale

