



EXISTING ELEVATION 1:200




PROPOSED ELEVATION 1:200

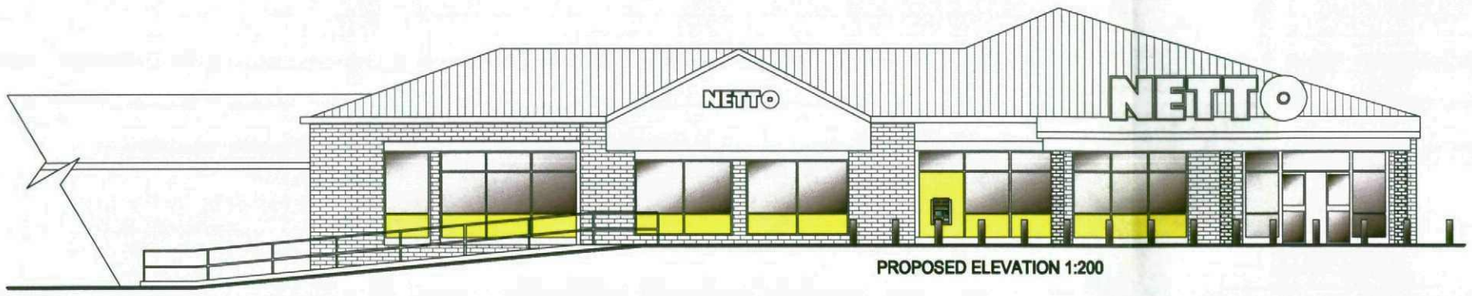

PROPOSED ATM ELEVATION 1:25

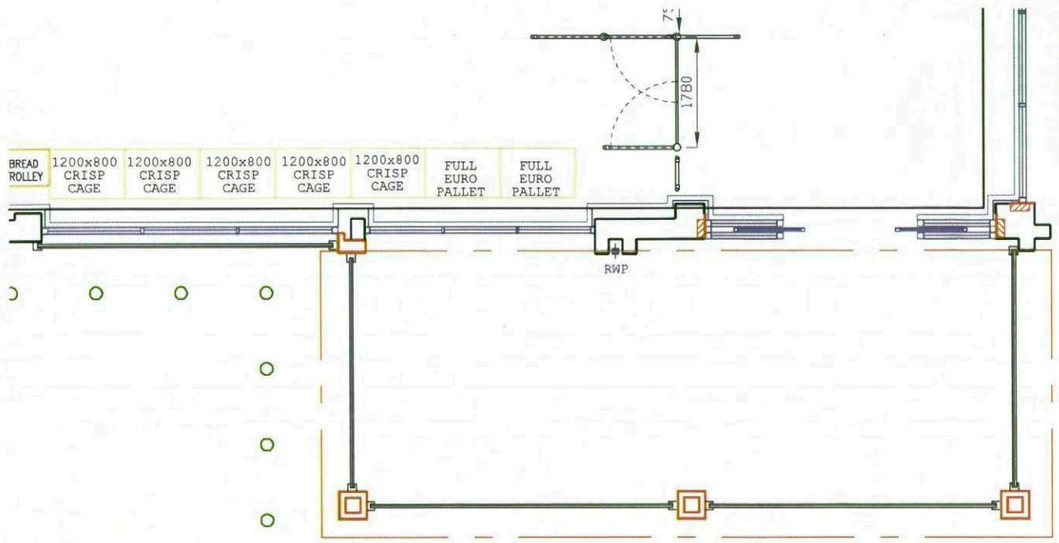

EXISTING ATM LAYOUT PLAN 1:100

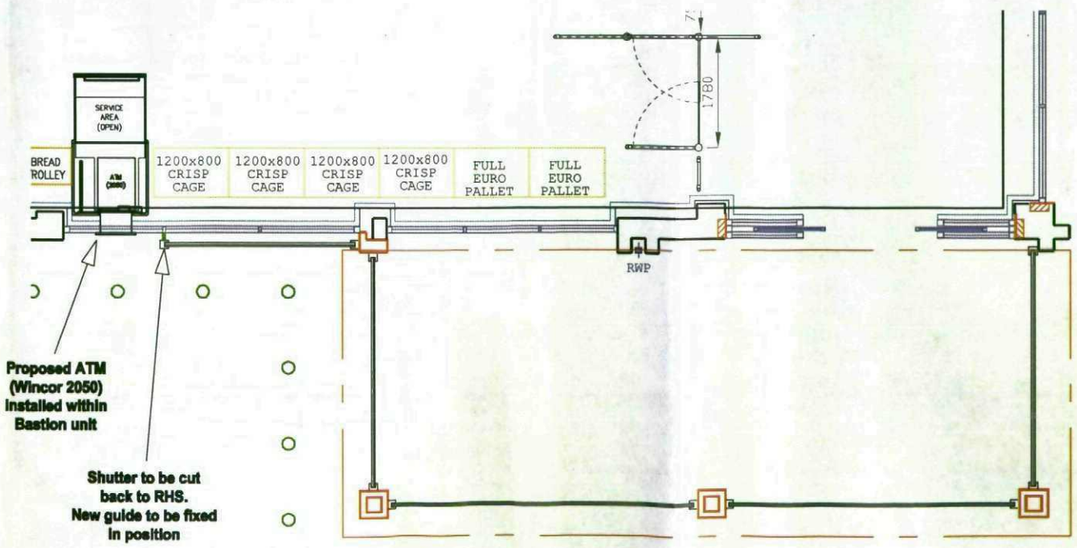

PROPOSED ATM LAYOUT PLAN 1:100

Site Name:	NETTO MONK BRETTON	Date:	09.09.08
Proposed installation of ATM at:	NETTO 10-12 CASTLE CLOSE MONK BRETTON BARNSLEY S71 2QR	DRG No:	Plan01
		Drawn:	PDM
		Surveyor:	VR

KINGS SECURITY SYSTEMS ATM DIVISION

KINGS SECURITY SYSTEMS
ATM DIVISION
UNIT 2, ST DUNSTANS TECHNOLOGY PARK
OFF RIPLEY STREET, BRADFORD
WEST YORKSHIRE. BD4 7HH

E-planningpermission.atm@kingsltd.co.uk

Scale:	Varies @ A3	Revision:		Client Name:	Alliance & Leicester
				Client Number:	NE00415

Rev	Description of change	By	Date

Alliance & Leicester