

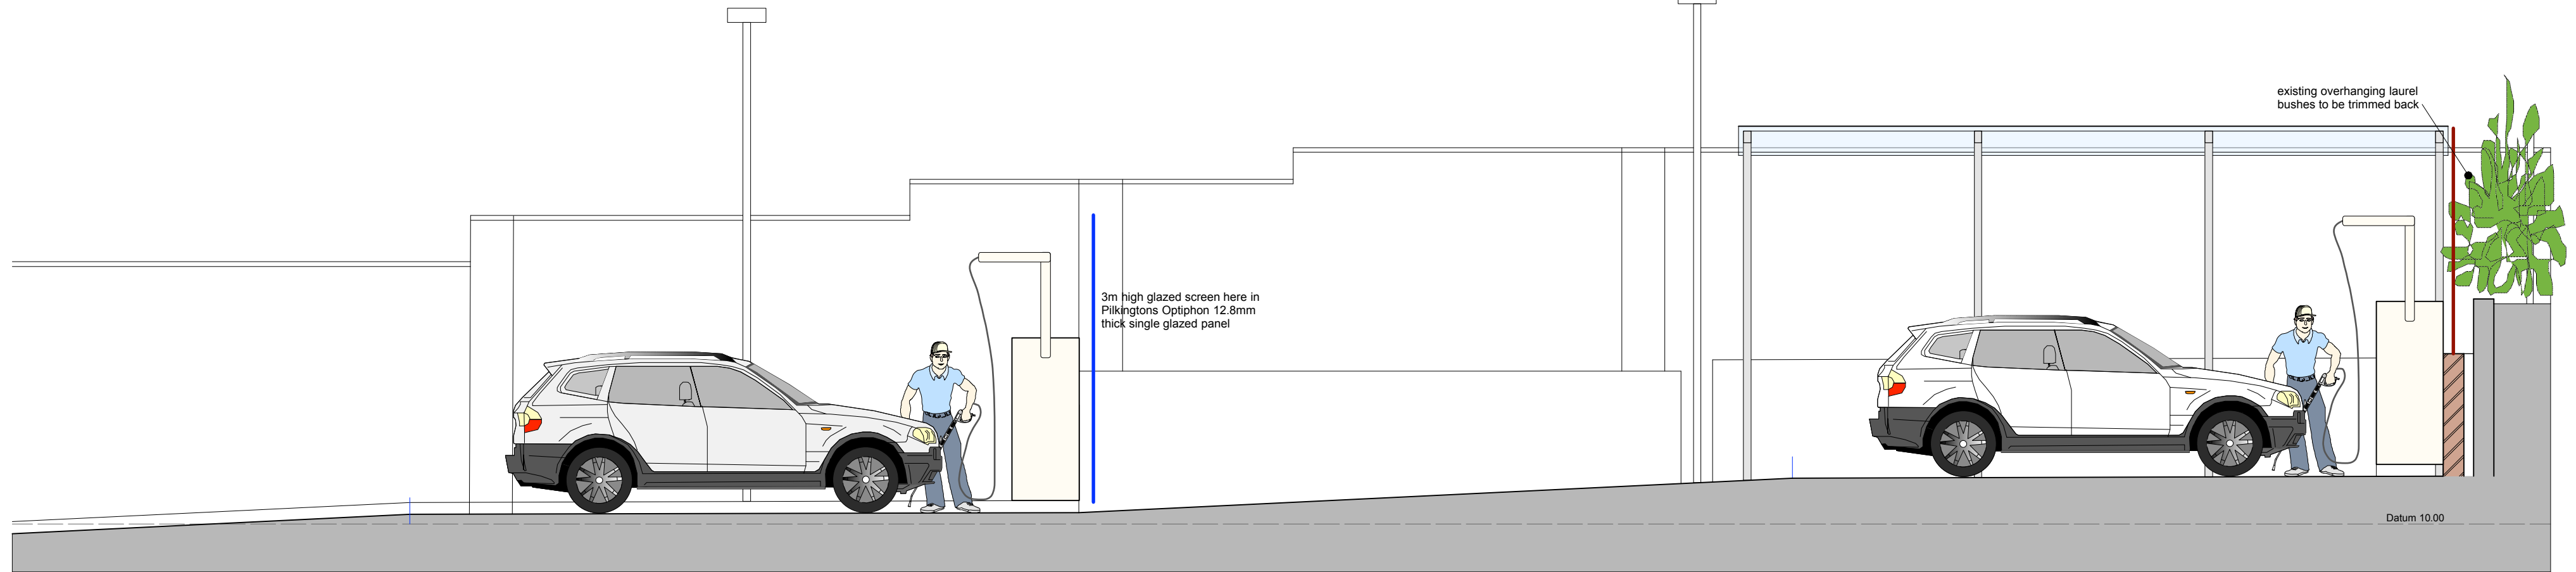


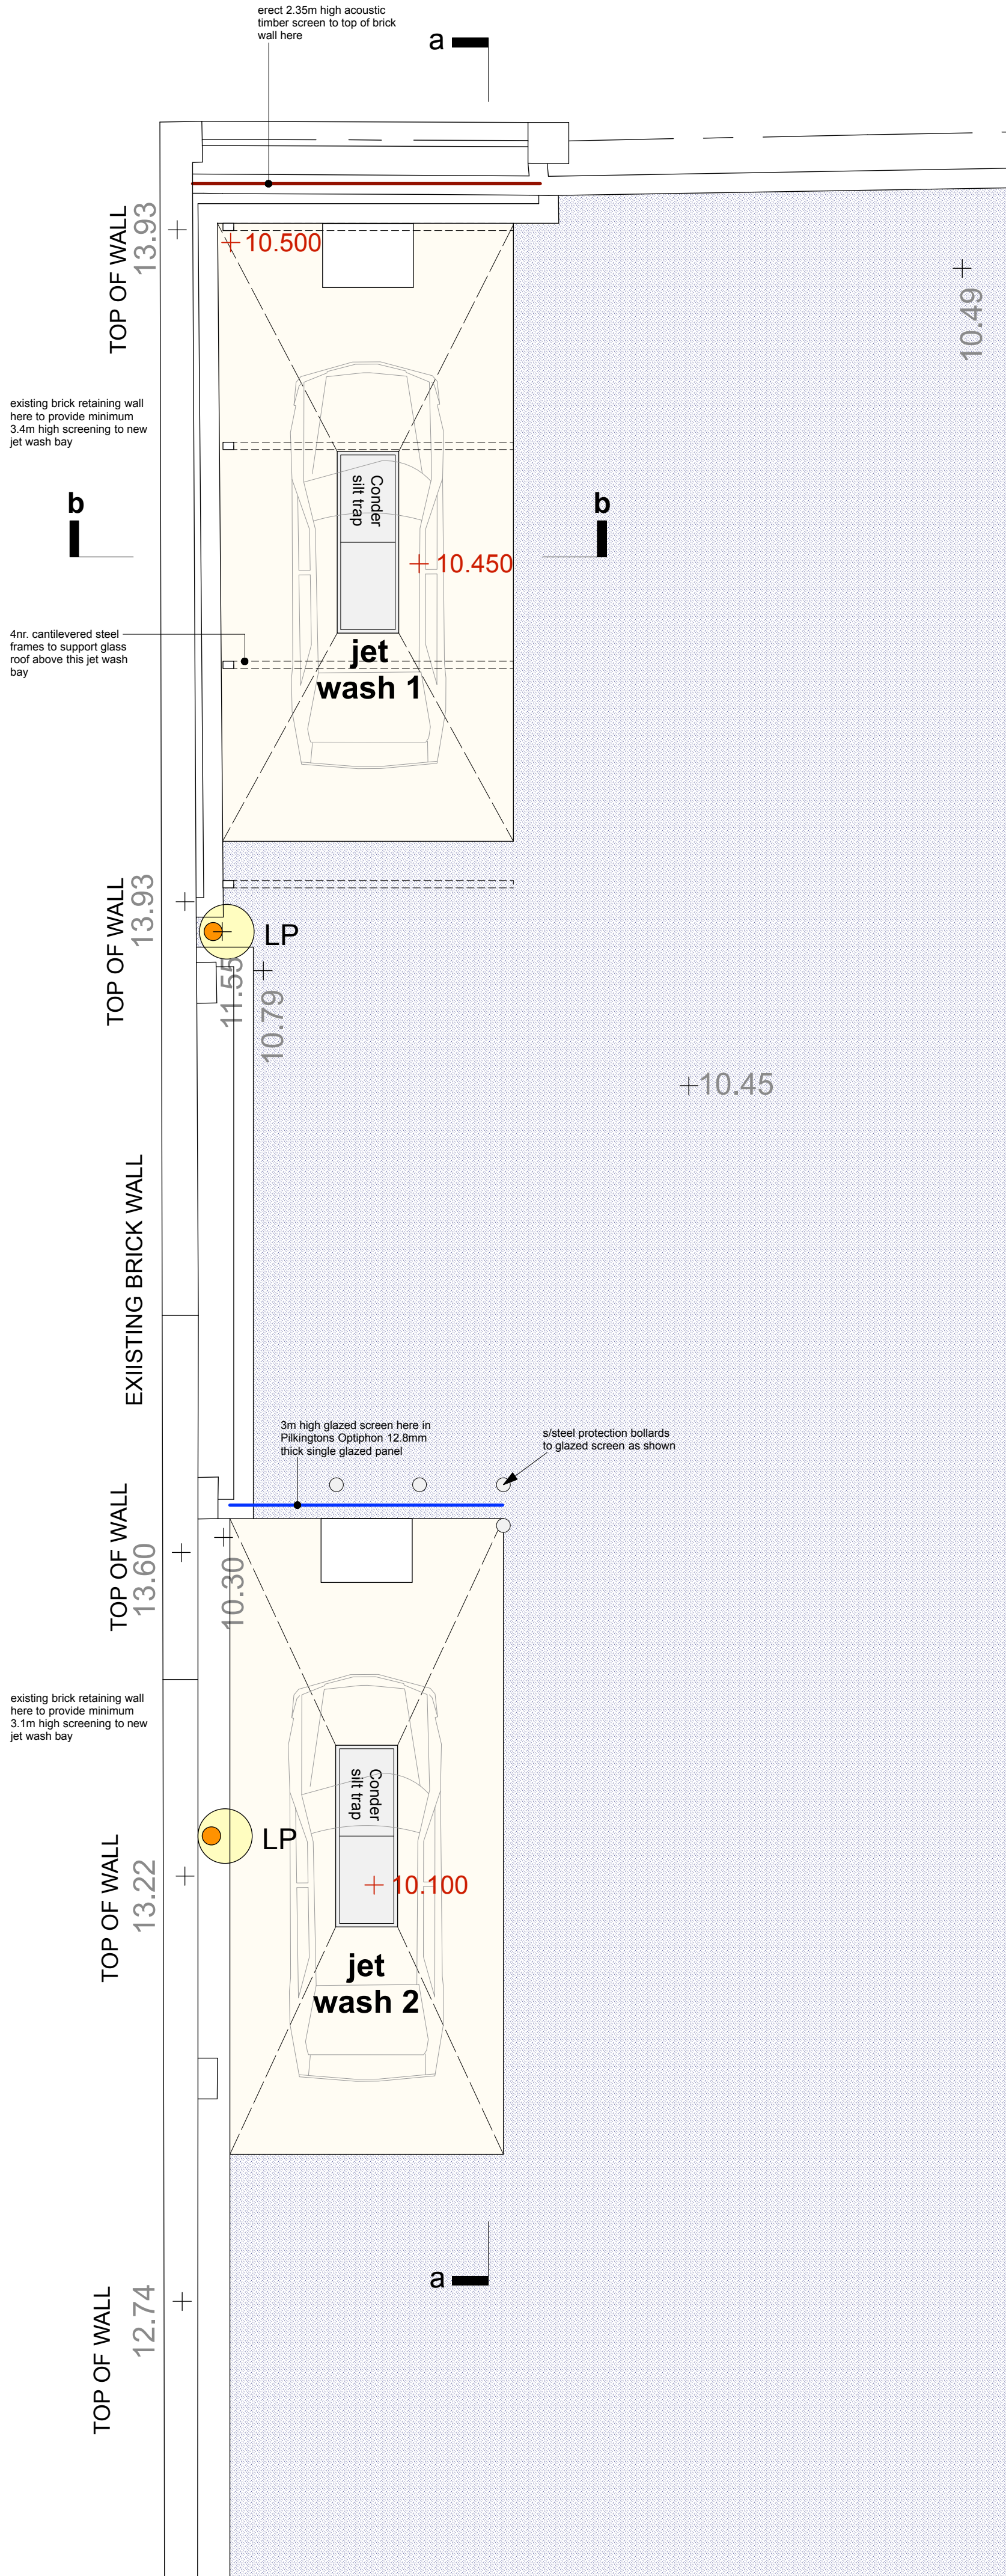

section/elevation a-a

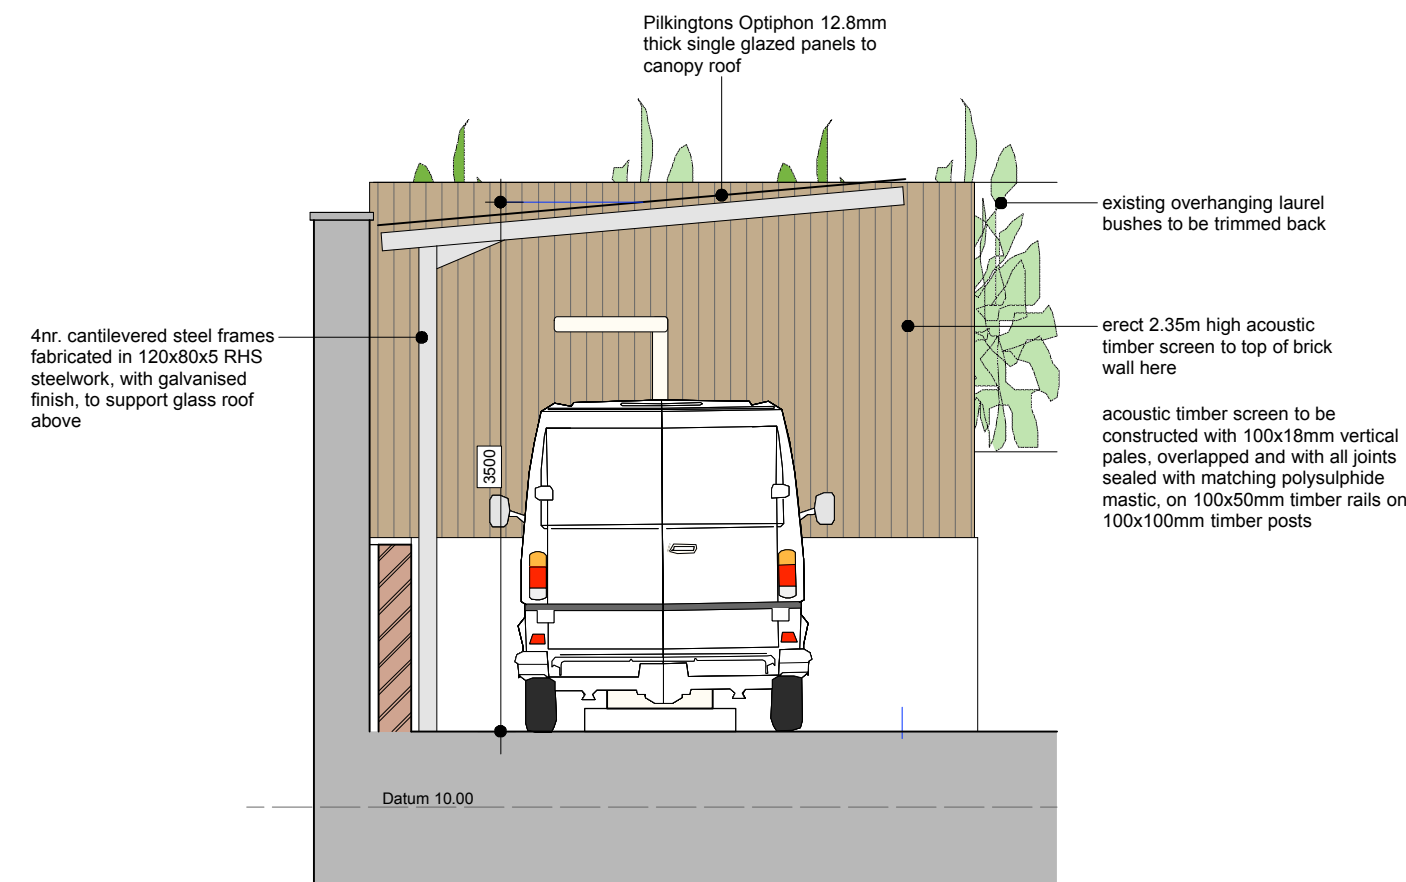

section/elevation b-b

This drawing has been prepared specifically for the purpose of obtaining Planning Permission and/or Building Regulation Approval. Its suitability for other purposes, without supplementary details and specifications cannot be guaranteed. The Permissions and/or Approvals are beyond the Architects control, and no guarantee that such will be granted is given or to be inferred by reason of the preparation of this drawing. Only figured dimensions are to be used. All dimensions to be checked on site. This drawing together with the design is the property and copyright of the Architect and must not be reproduced without prior written permission.

P03	Spec. added for acoustic fence	13.12.17	AS	AS
P02	Drawing updated	12.12.17	AS	AS
P01	Drawing created	01.12.17	AS	AS
rev.	description	date	drawn	approved



project Proposed redevelopment of
Turnpike Filling Station
at
Wakefield Road
Staincross, Barnsley
for
SK Fuel Ltd

title jet wash bay and screen details
number 15105D-07-P03
scale 1:50
size A1