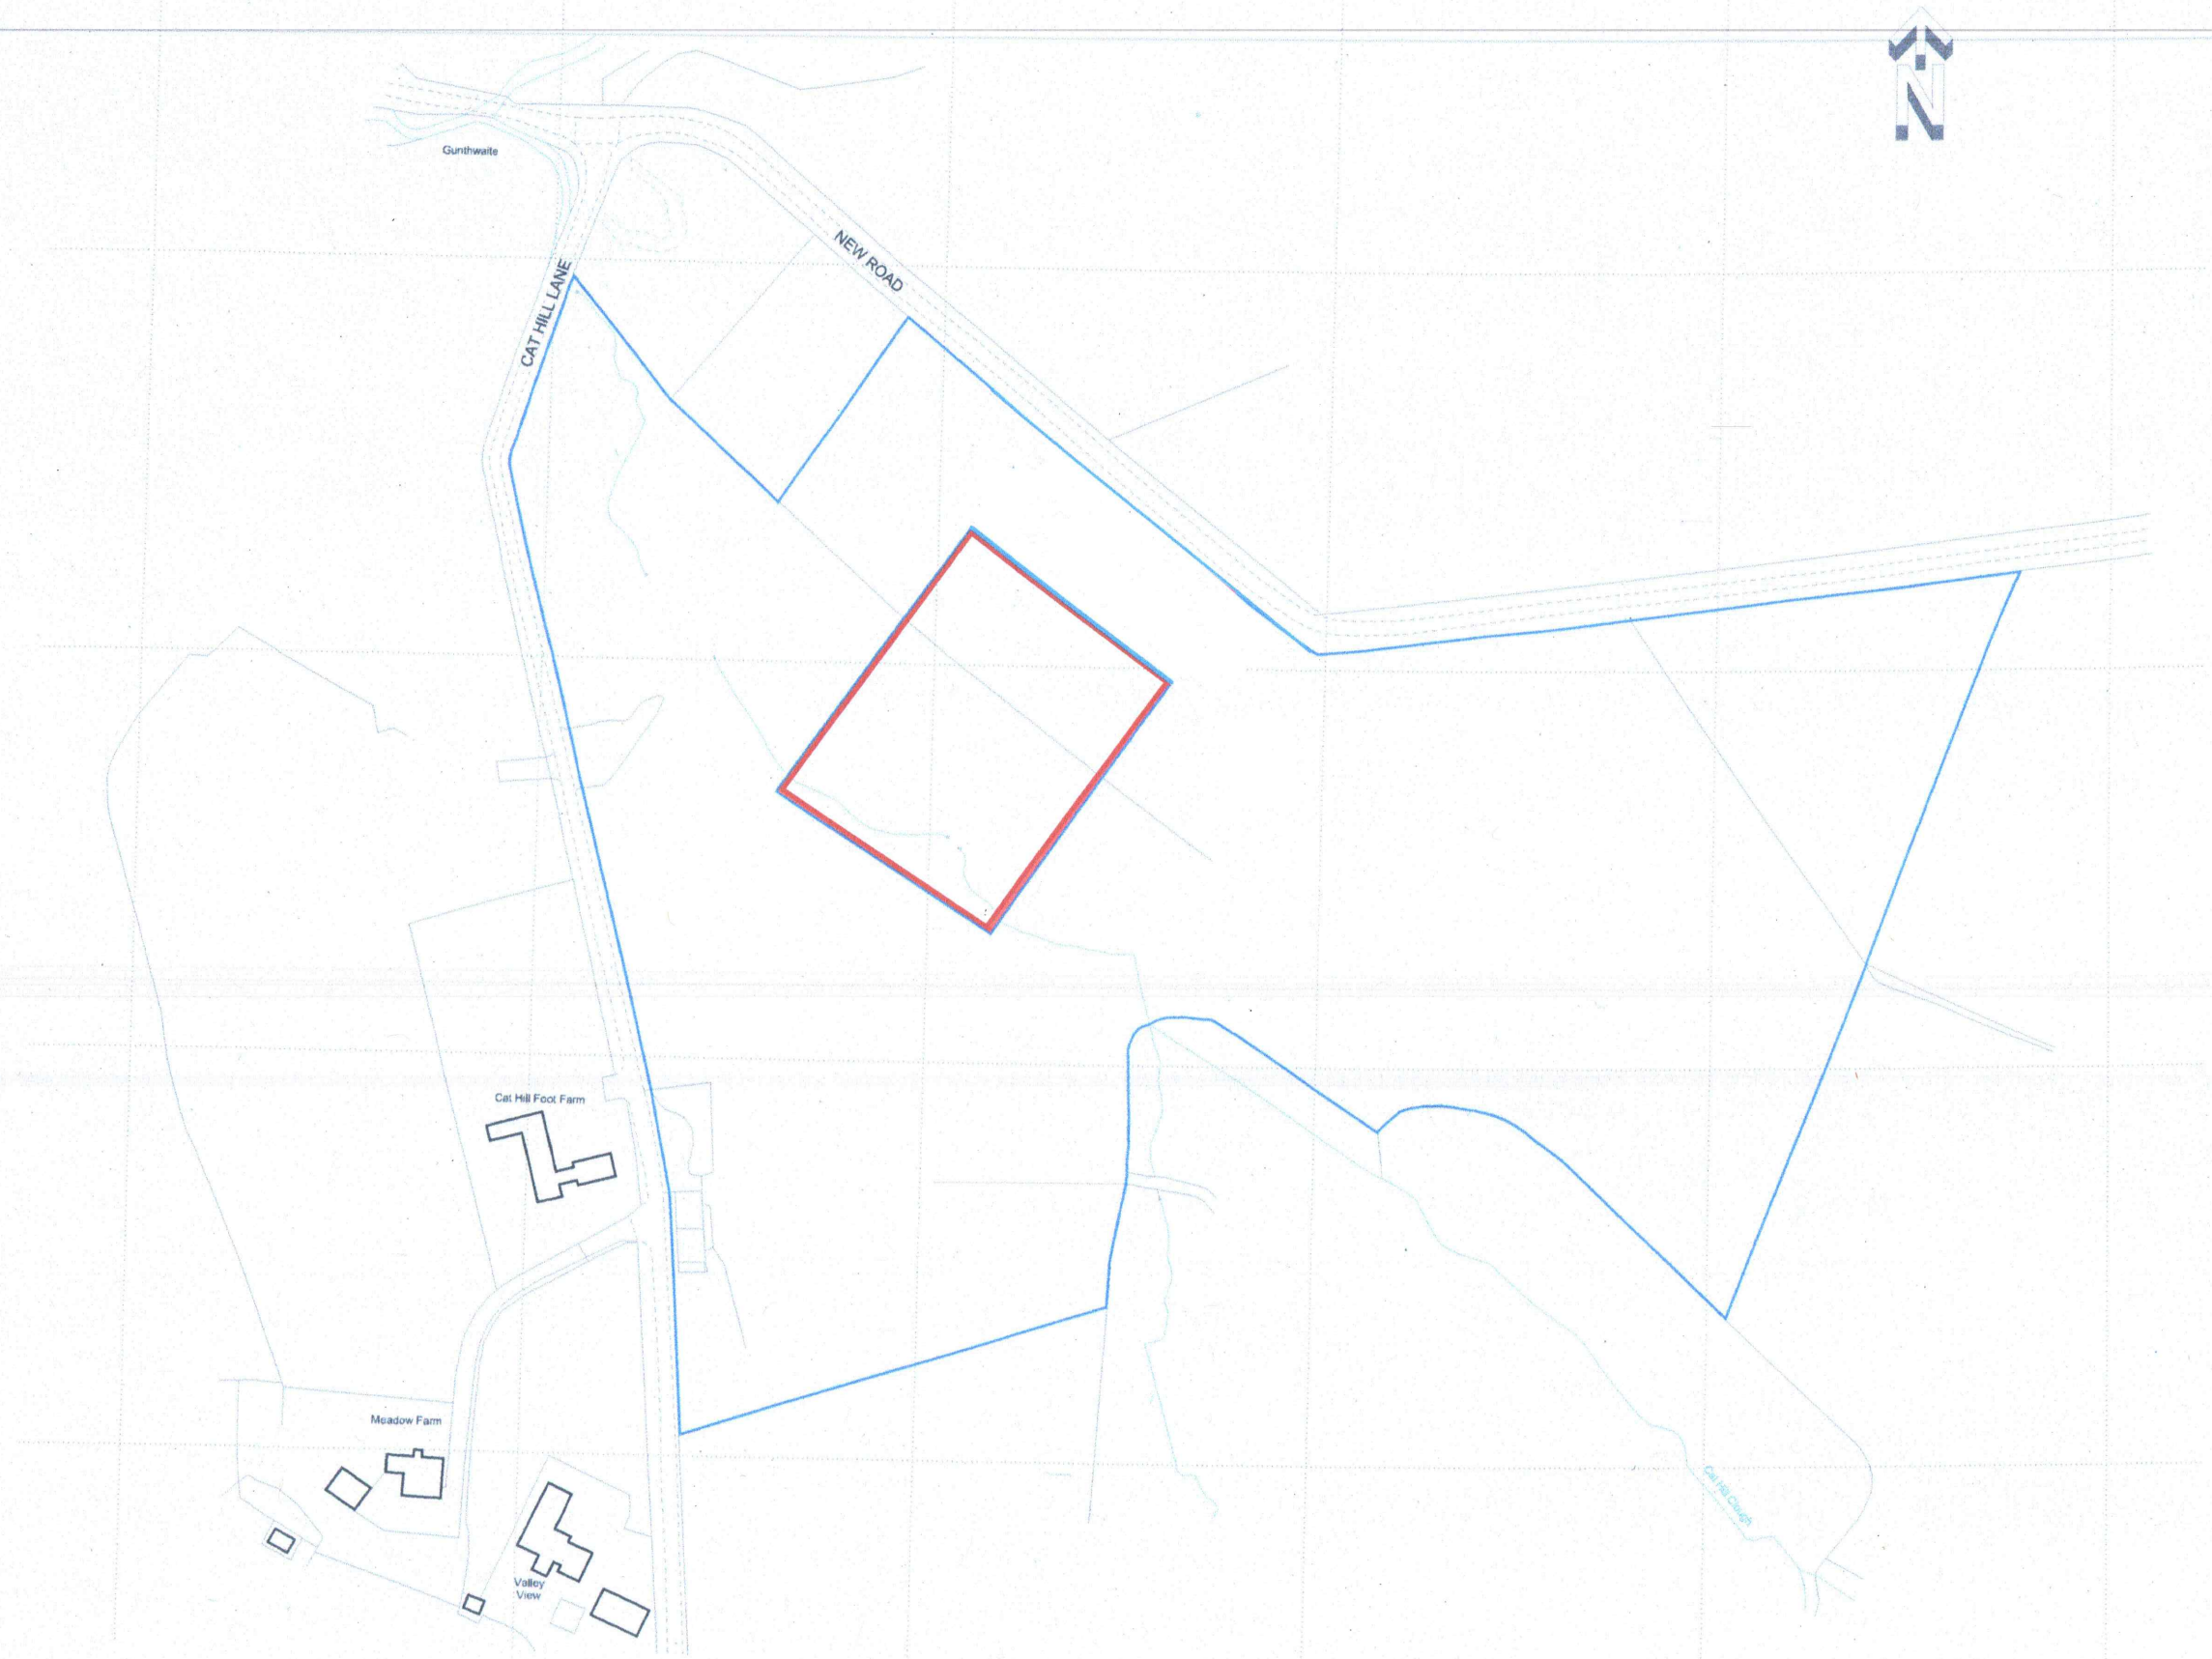


1:1250 SCALE BAR

0m 5m 25m 50m

CLIENT
MR JAMES PEACE

PROJECT
CAT HILL FOOT FARM, HOYLANDSWAINE

DRAWING TITLE
LOCATION PLAN

JOB NO	DRG NO	REV	SCALE @ A2	DATE
JP 24-01	01		1:1250	19-08-2024