


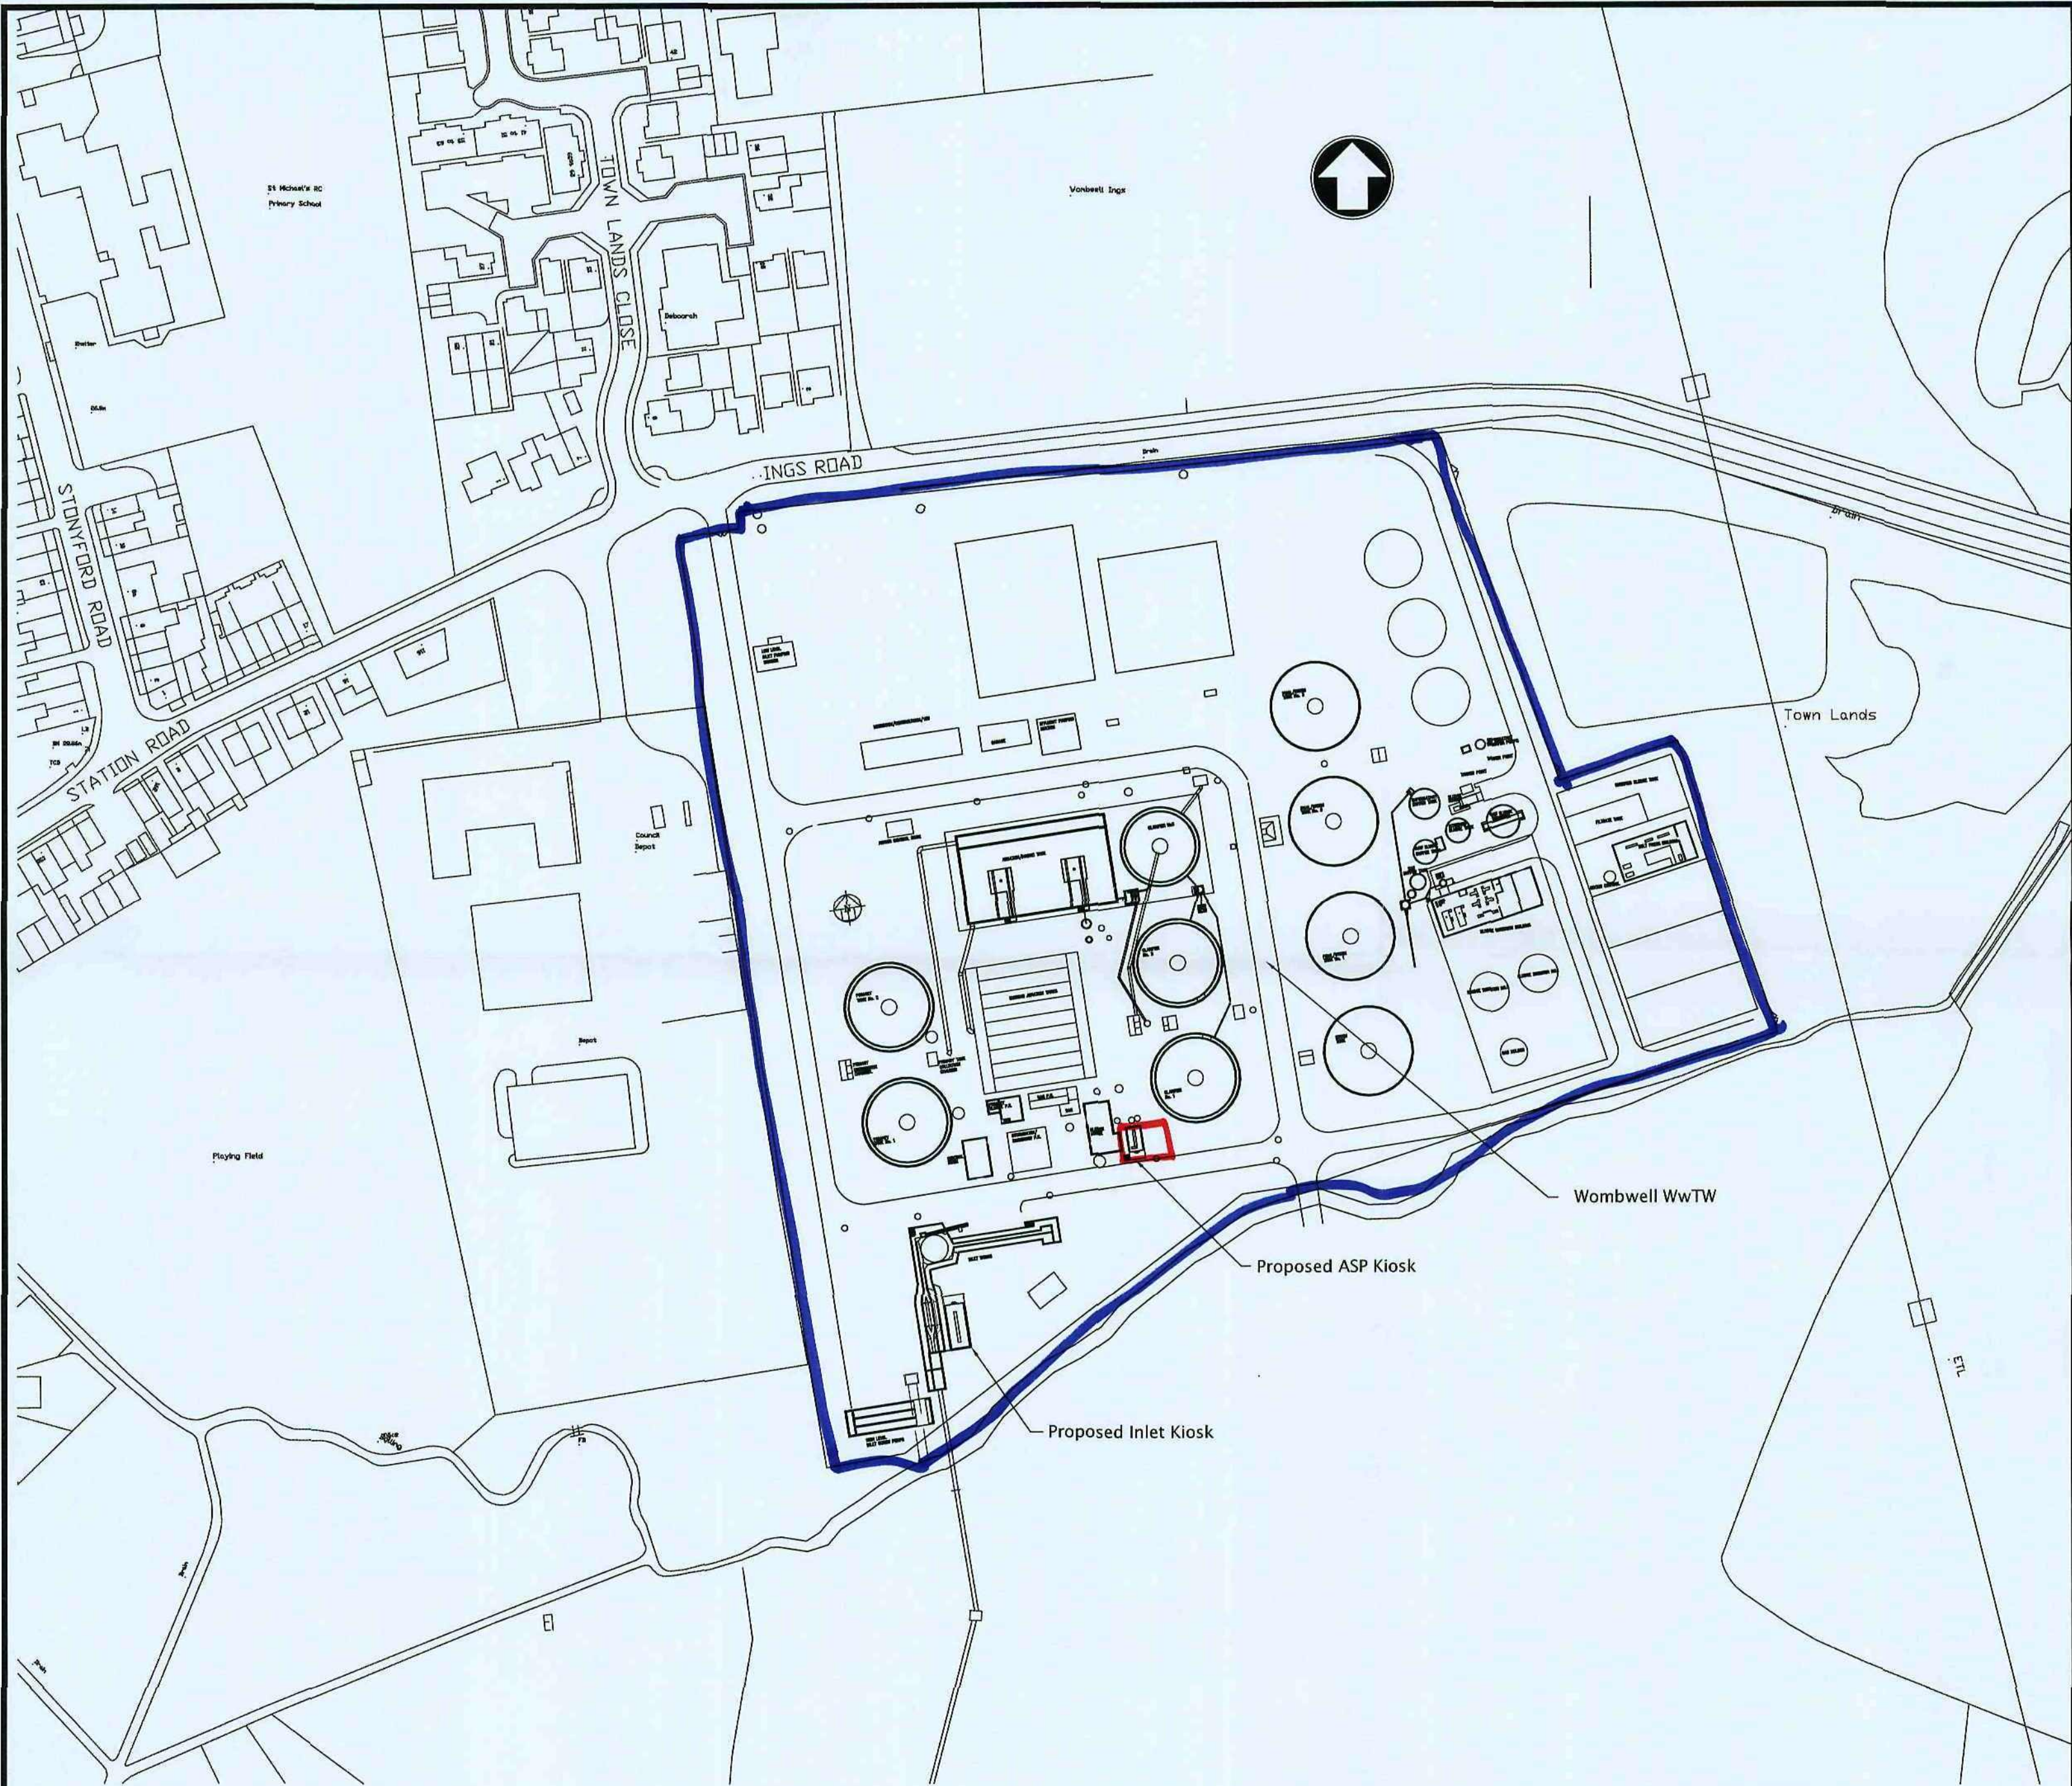

© Mott MacDonald Bentley Limited

This document should not be relied on or used in circumstances other than those for which it was originally prepared and for which Mott MacDonald Bentley Ltd was commissioned. Mott MacDonald Bentley Ltd accepts no responsibility for this document to any other party other than the person by whom it was commissioned.

Notes

1. This drawing to be read in conjunction with all relevant drawings & together with the specifications.

Key to symbols

Reference drawings

1:1250062.5m125m

PI	21/7/08	I.G.	Preliminary Issue	D.P.H	I.W.
Rev	Date	Drawn	Description	Ch'k'd	App'd

mmB

Large Schemes Delivery Team

Telephone - 01756 798425

Facsimile - 01756 798068

E-mail - info@mm-b.co.uk

Website - www.mm-b.co.uk


Mott MacDonald Bentley Limited

Keighley Road

Skipton

North Yorkshire, BD23 2QR

Client

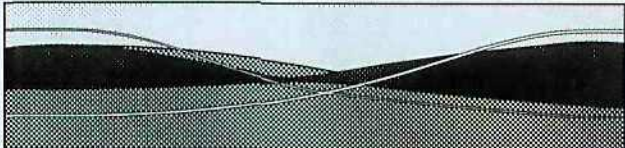

YorkshireWater

Western House

Western Way

Halifax Road

Bradford BD6 2SZ

Tel (01274) 691111

Fax (01274) 604764

Title

Wombwell WwTW


Enviromentan Reinstatement Programme

New Inlet & ASP Kiosk Planning Application


Location Plan

Designed	D.P.Holt	D.P.H	Eng.Chk.		
Drawn	I.Gkerekos	I.G.	Coordination		
Dwg.Chk.	D.P.Hotl	D.P.H.	Approved	I Whitehead	I.W.


Scale at A2	Project	Status
1:1250	CAD file L:\LS\G.Contracts\G406	PRE
Drawing No	G406\104	Rev
		P1

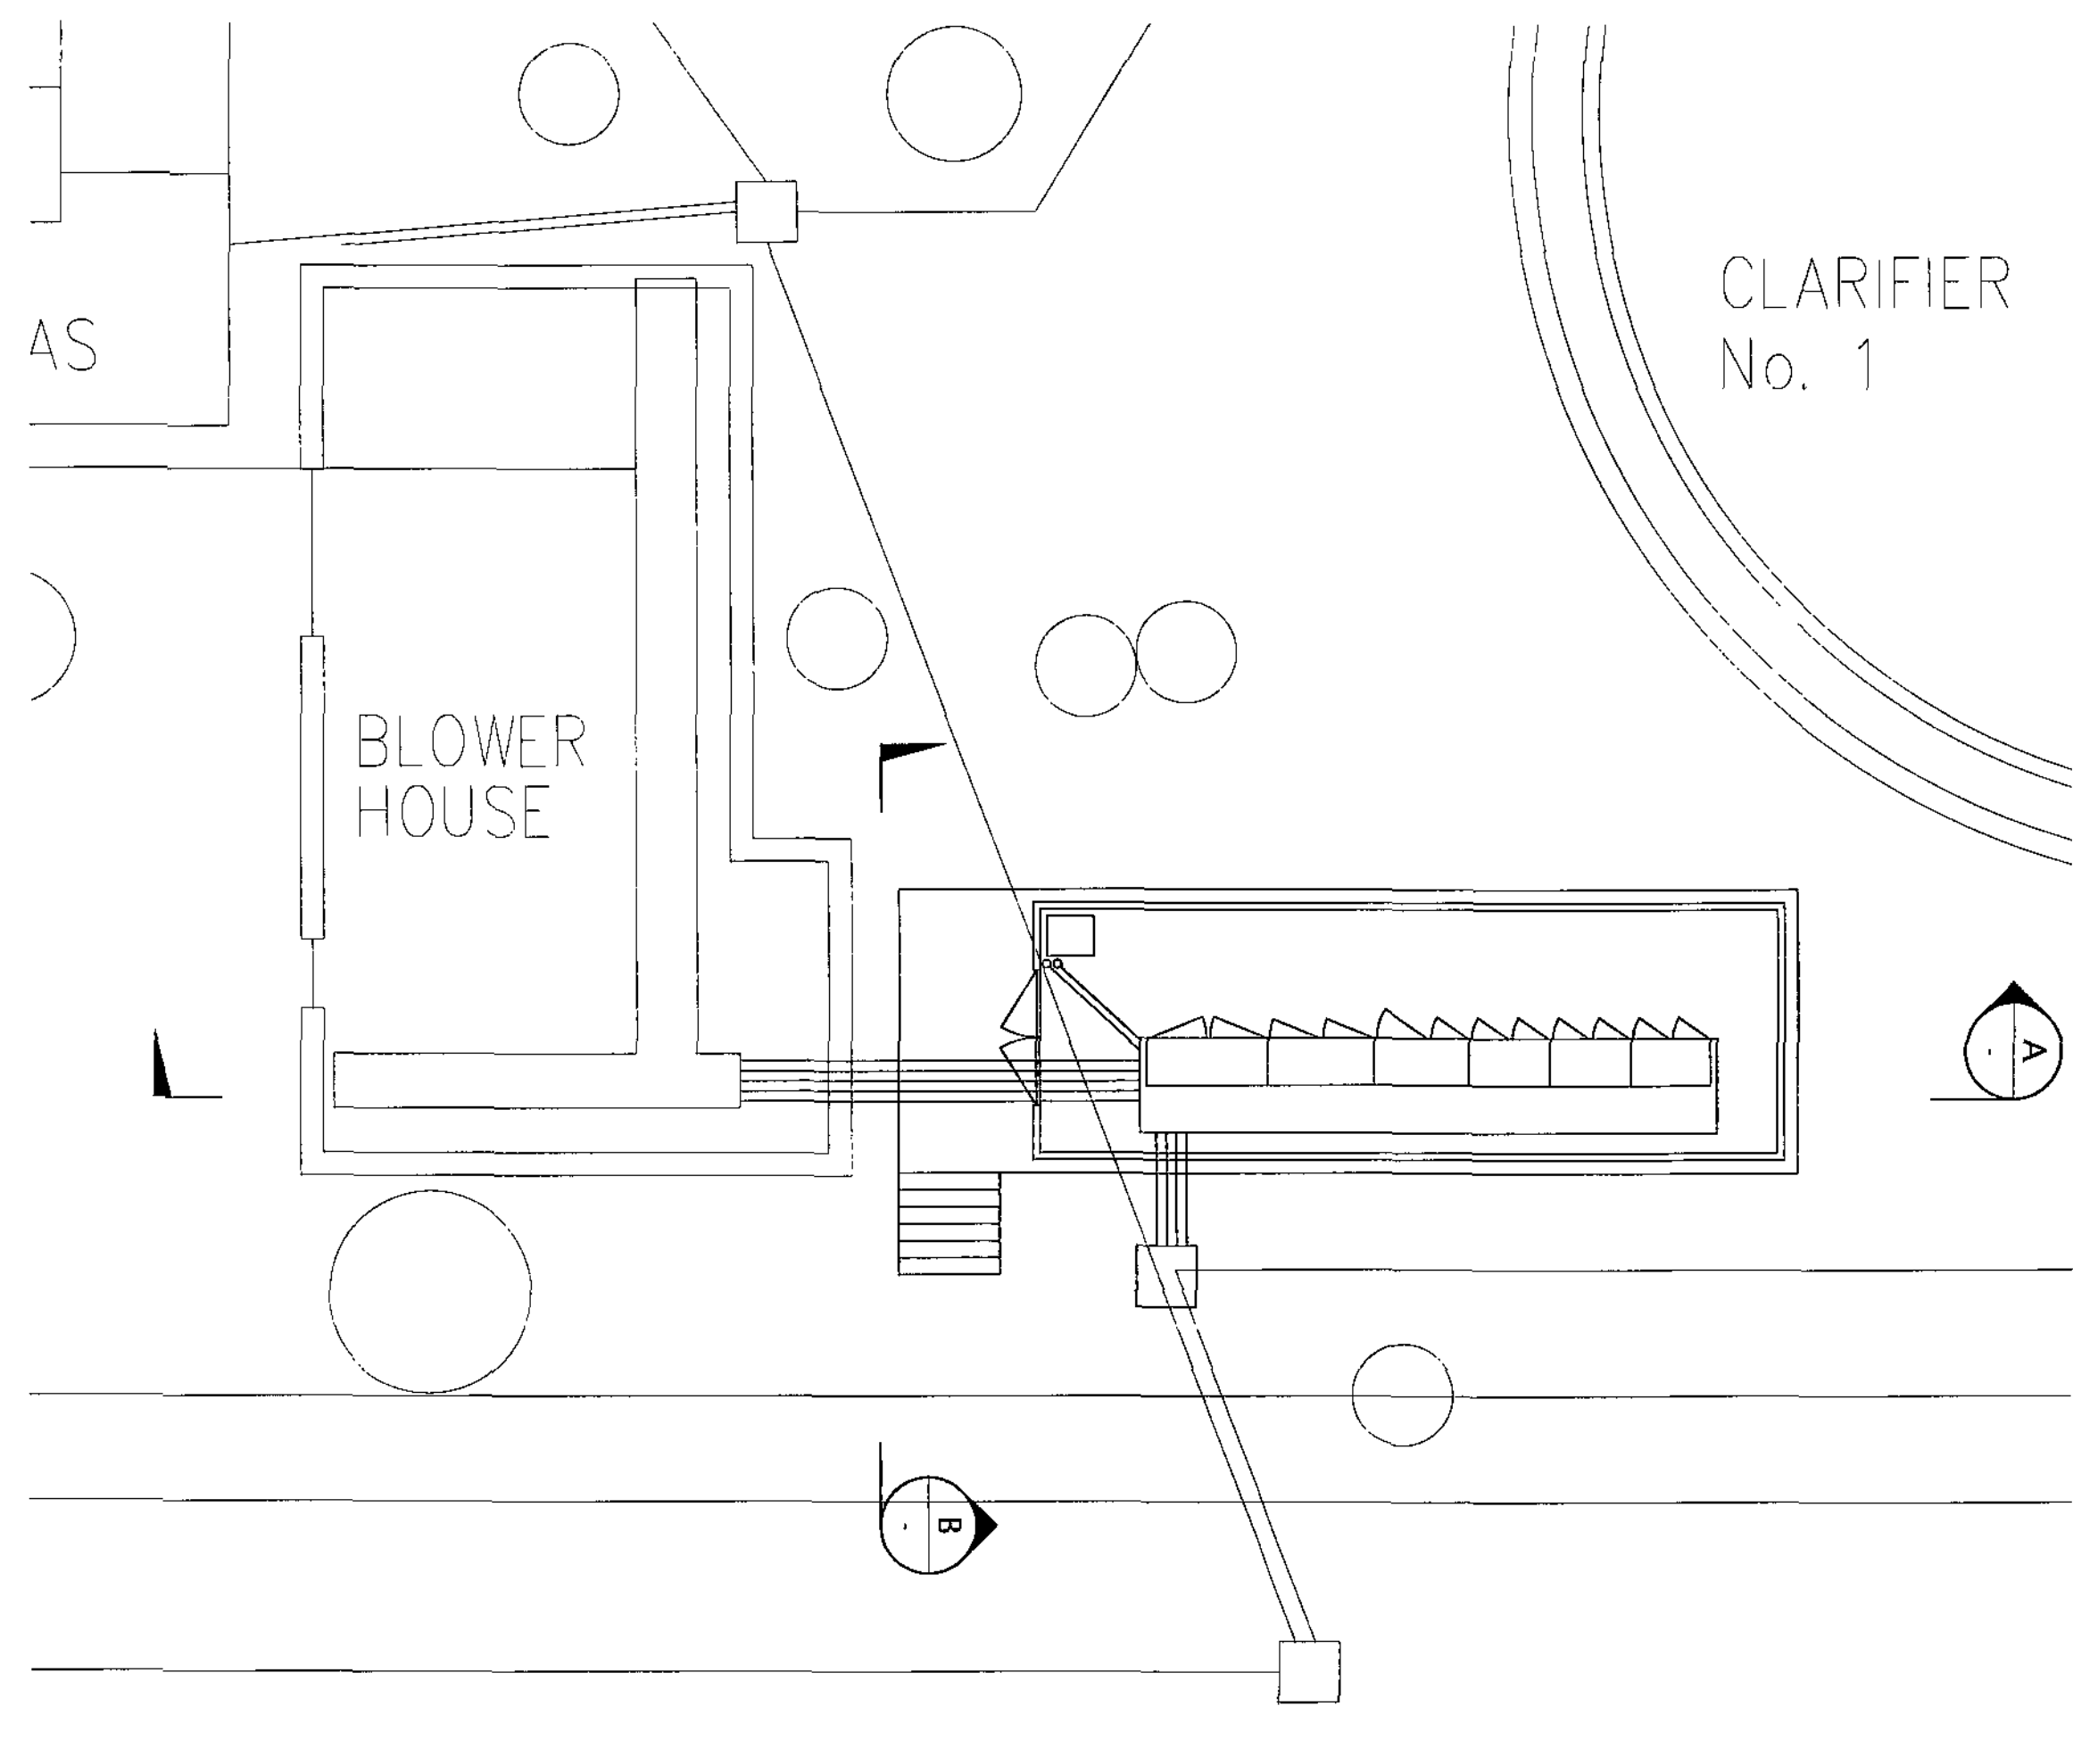


Plan View
1 : 100

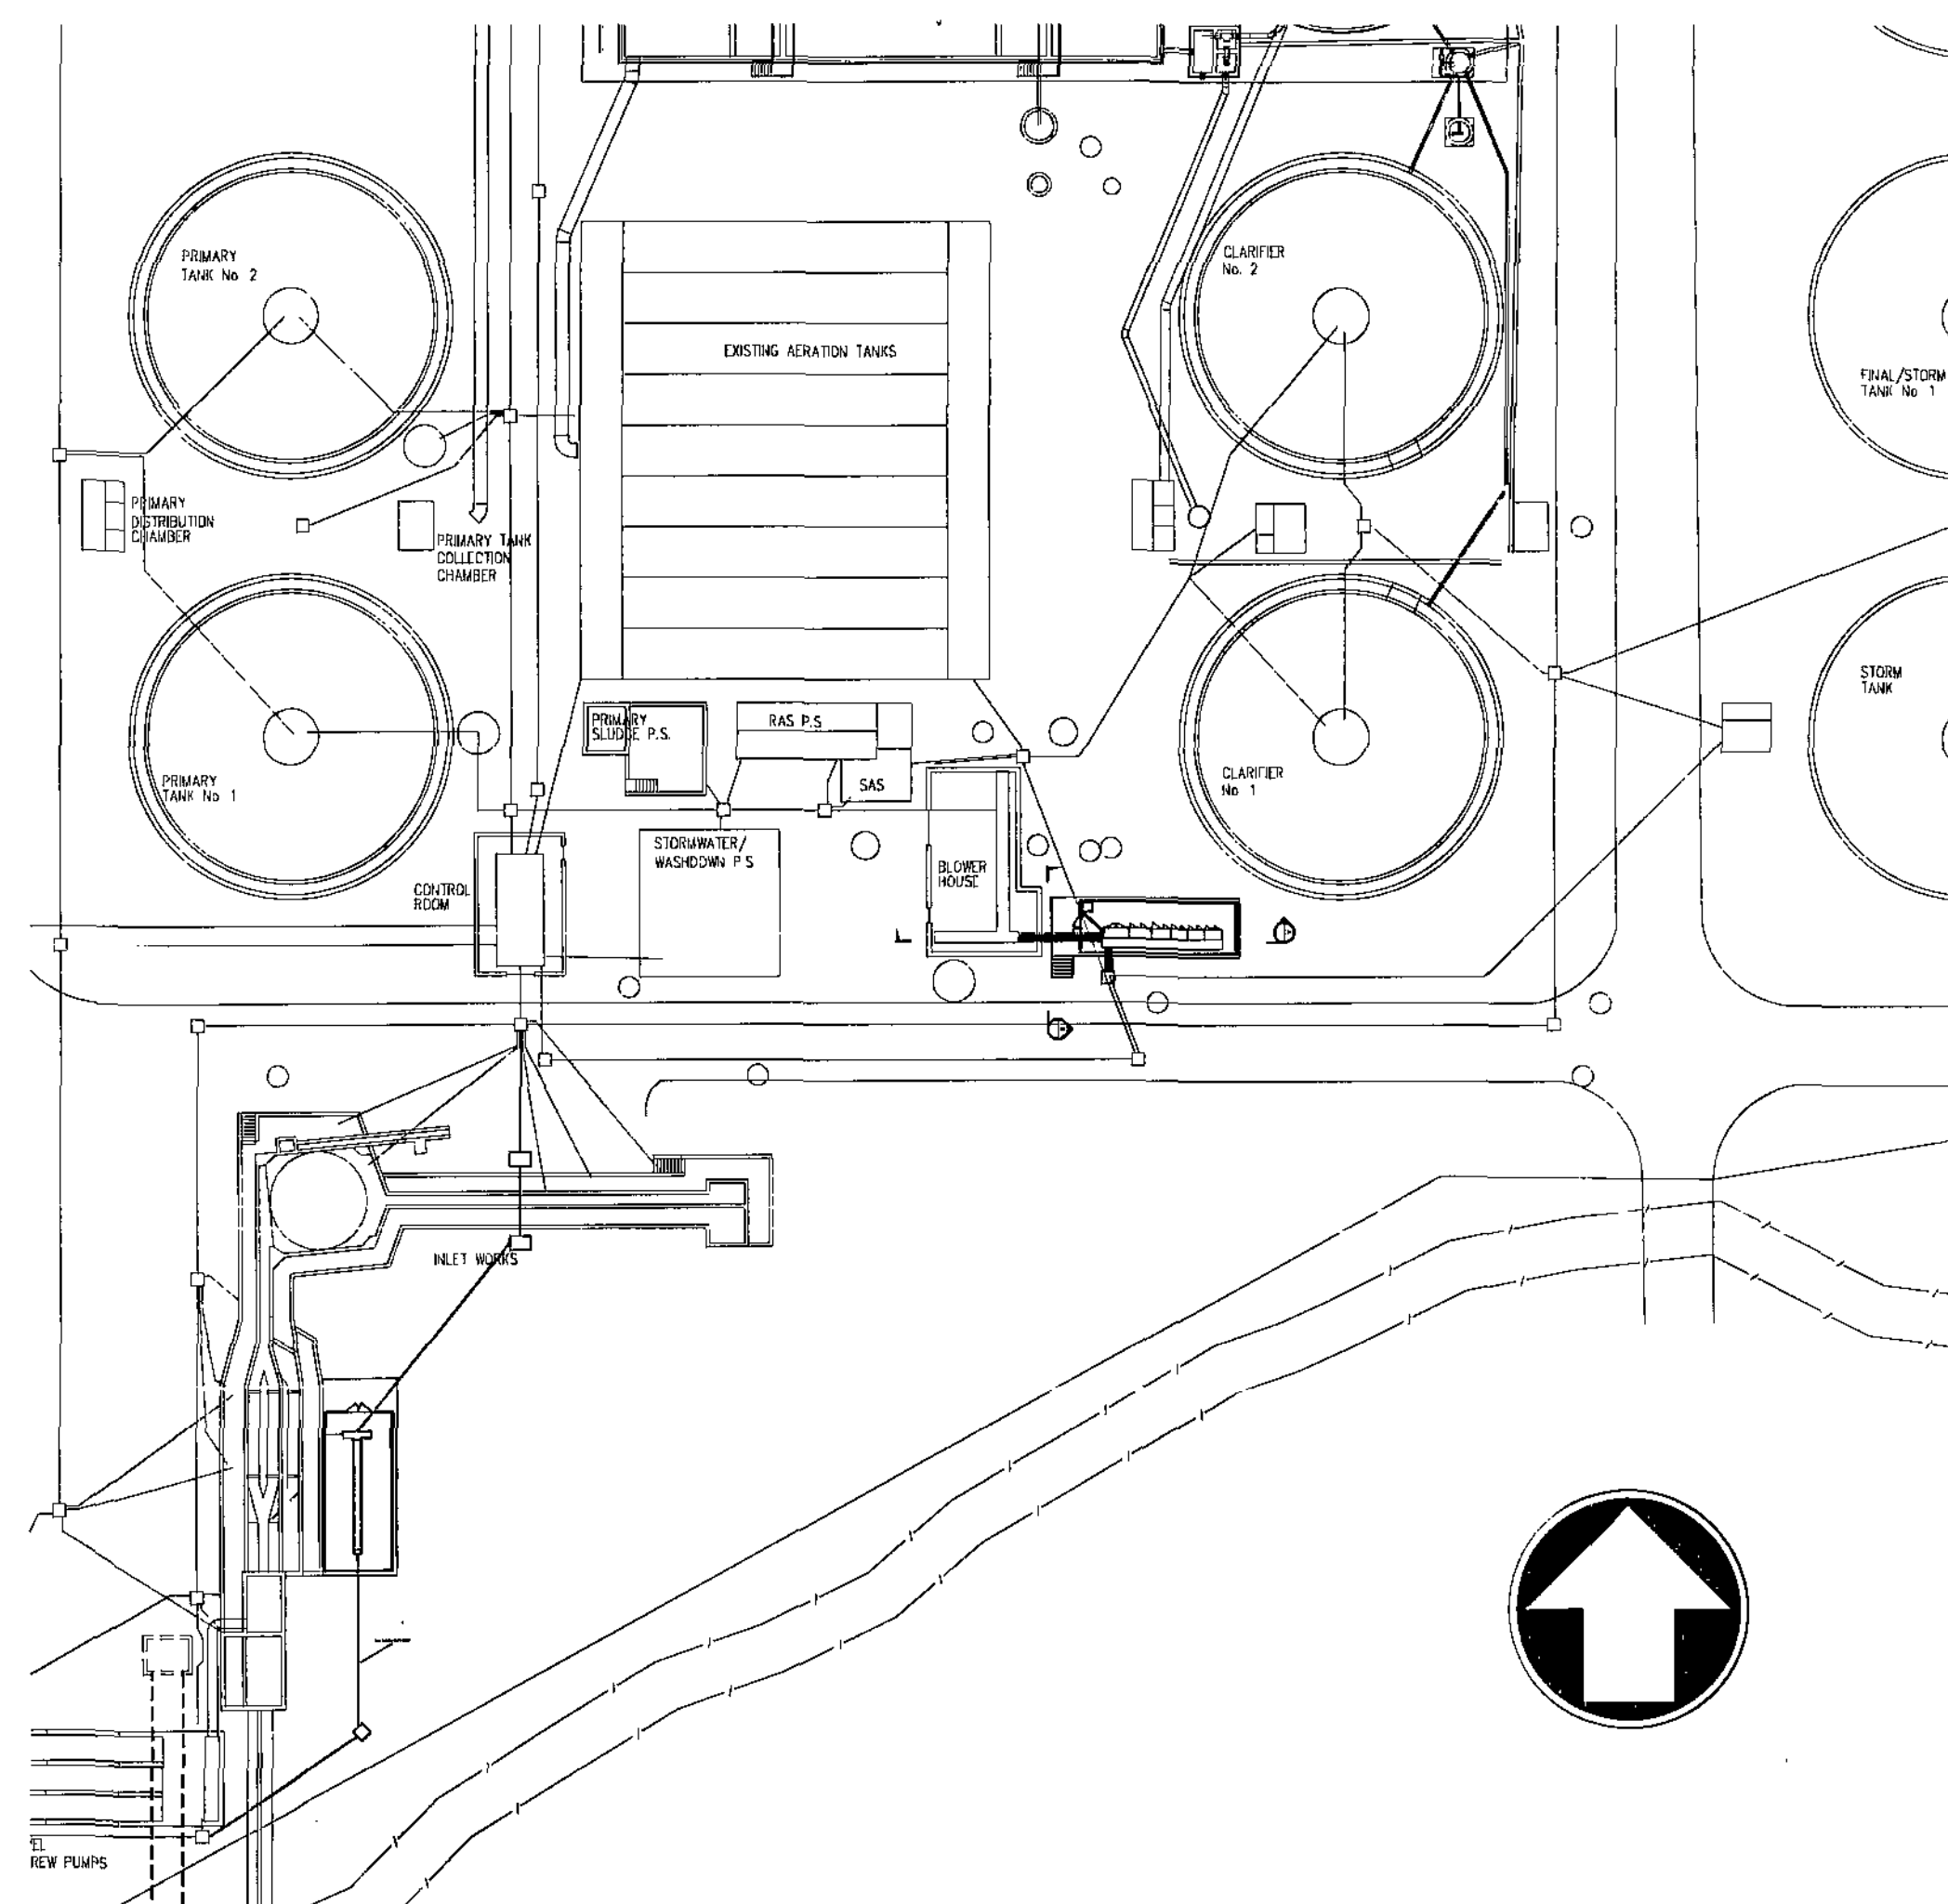

Location Plan
1 : 500

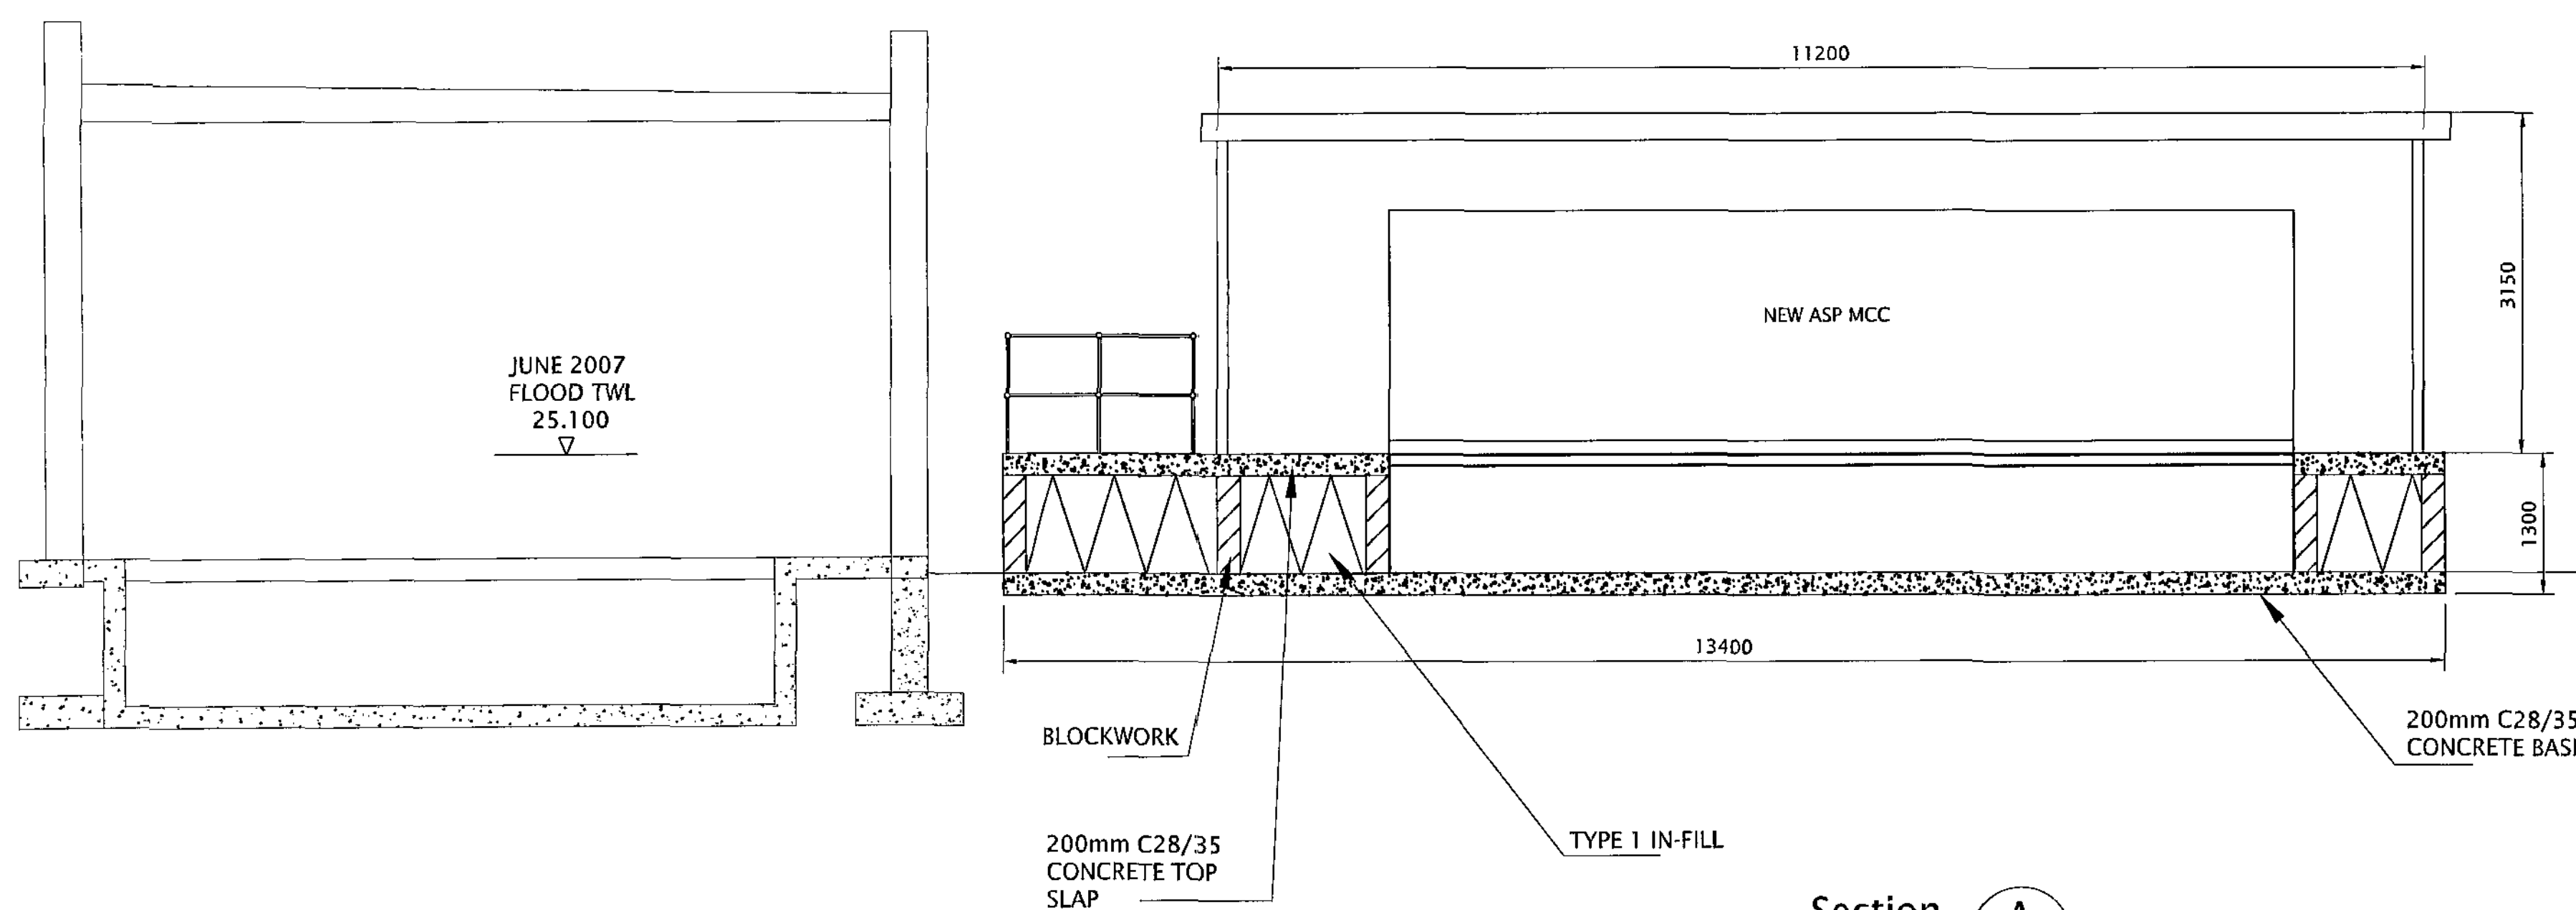

Section A
1:50

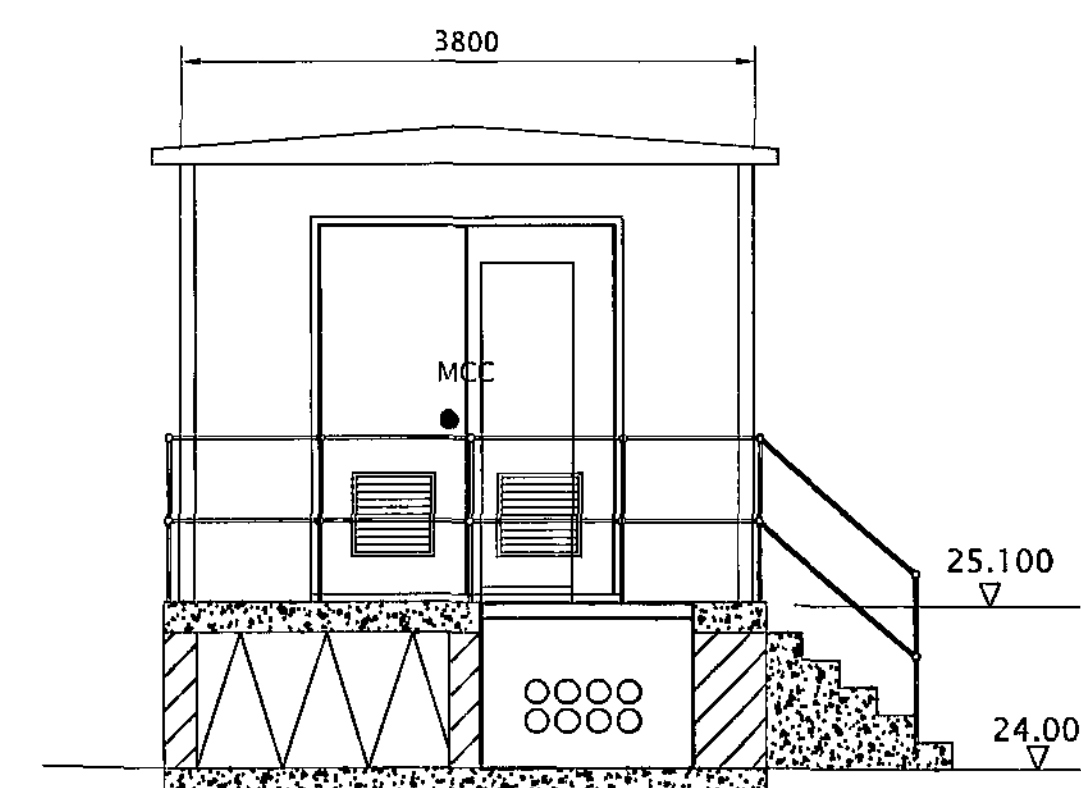


Elevation B
1:50

- Notes
1. This drawing to be read in conjunction with all relevant drawings & together with the specifications.
 2. All dimensions shown in millimetres (mm), unless noted otherwise.
 3. No dimensions to be scaled from this drawing.
 4. All levels are in metres (m) related to AOD, unless noted otherwise.
 5. Kiosk bedded on sealant and bottle down with M10x 110 raw bolts at 300mm centres.
 6. Kiosk flange grounded flush to slab level.
 7. Kiosk dark green 14C39 to BS 4800 externally and white gloss internally 00E55.
 8. Kiosk construction moulded glass reinforced Polyester composite using self-extinguishing, fire retardant resin, tested to BS476: Part 8, Class 2. Designed to comply with CP3: Chapter 5/BS6399 Part 1, 1984 wind, snow and seismic loadings, with life expectancy of thirty years.
 9. Kiosk size comply with Y.W. standards and specifications. Incorporate internal lighting and frost preventative heating.
 10. EA Prediction 1 in 150 YR flood level is 25.100m AOD

Key to symbols

Reference drawings

1. G406-100 Existing Site Layout
2. G406-101 New Site Layout
3. G406-102 Inlet MCC Kiosk and Site Layout

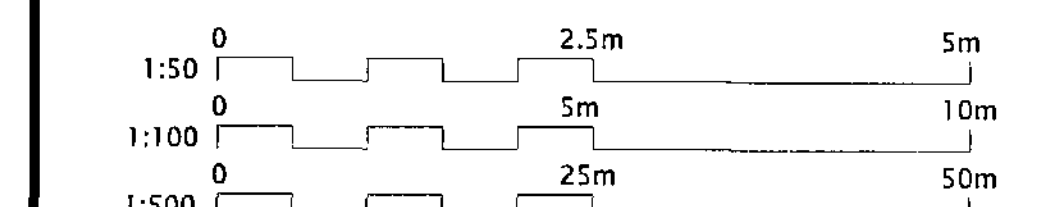

P2	7/11/08	I.G.	Revised based on final MCC GA	D.P.H.	S.L.
P1	8/7/08	I.G.	Preliminary Issue	D.P.H.	S.L.
Rev	Date	Drawn	Description	Ch'k'd	App'd

mmb Waste Water North Joint Delivery Team

Mott MacDonald Bentley Limited

Telephone - 01756 799425
Facsimile - 01756 796068
E-mail - info@mmb-b.co.uk
Website - www.mmb-b.co.uk

Keighley Road
Skipton
North Yorkshire, BD23 2QR

Client

YorkshireWater

Western House
Western Way
Halifax Road
Bradford BD6 2LZ
Tel (01274) 691111
Fax (01274) 604764

Title

**Wombwell WwTW
Environmental Reinstatement Programme
ASP Kiosk General Arrangement
& Site Layout**

Designed	D.P.Holt	D.P.Holt	Eng.Chk.	N/A	N/A
Drawn	I.Ckerekos	I.Ckerekos	Coordination	N/A	N/A
Dwg.Chk.	D.P.Holt	D.P.Holt	Approved	S.Lea	S.Lea
Scale at A1	Project G406		Stat		
Varies	CAD file				
	L:\S\G Contracts\G406				

Drawing No
G406/103