© Thorpes Design Ltd 05/01/2018

Notes
All dimensions to be checked on site.

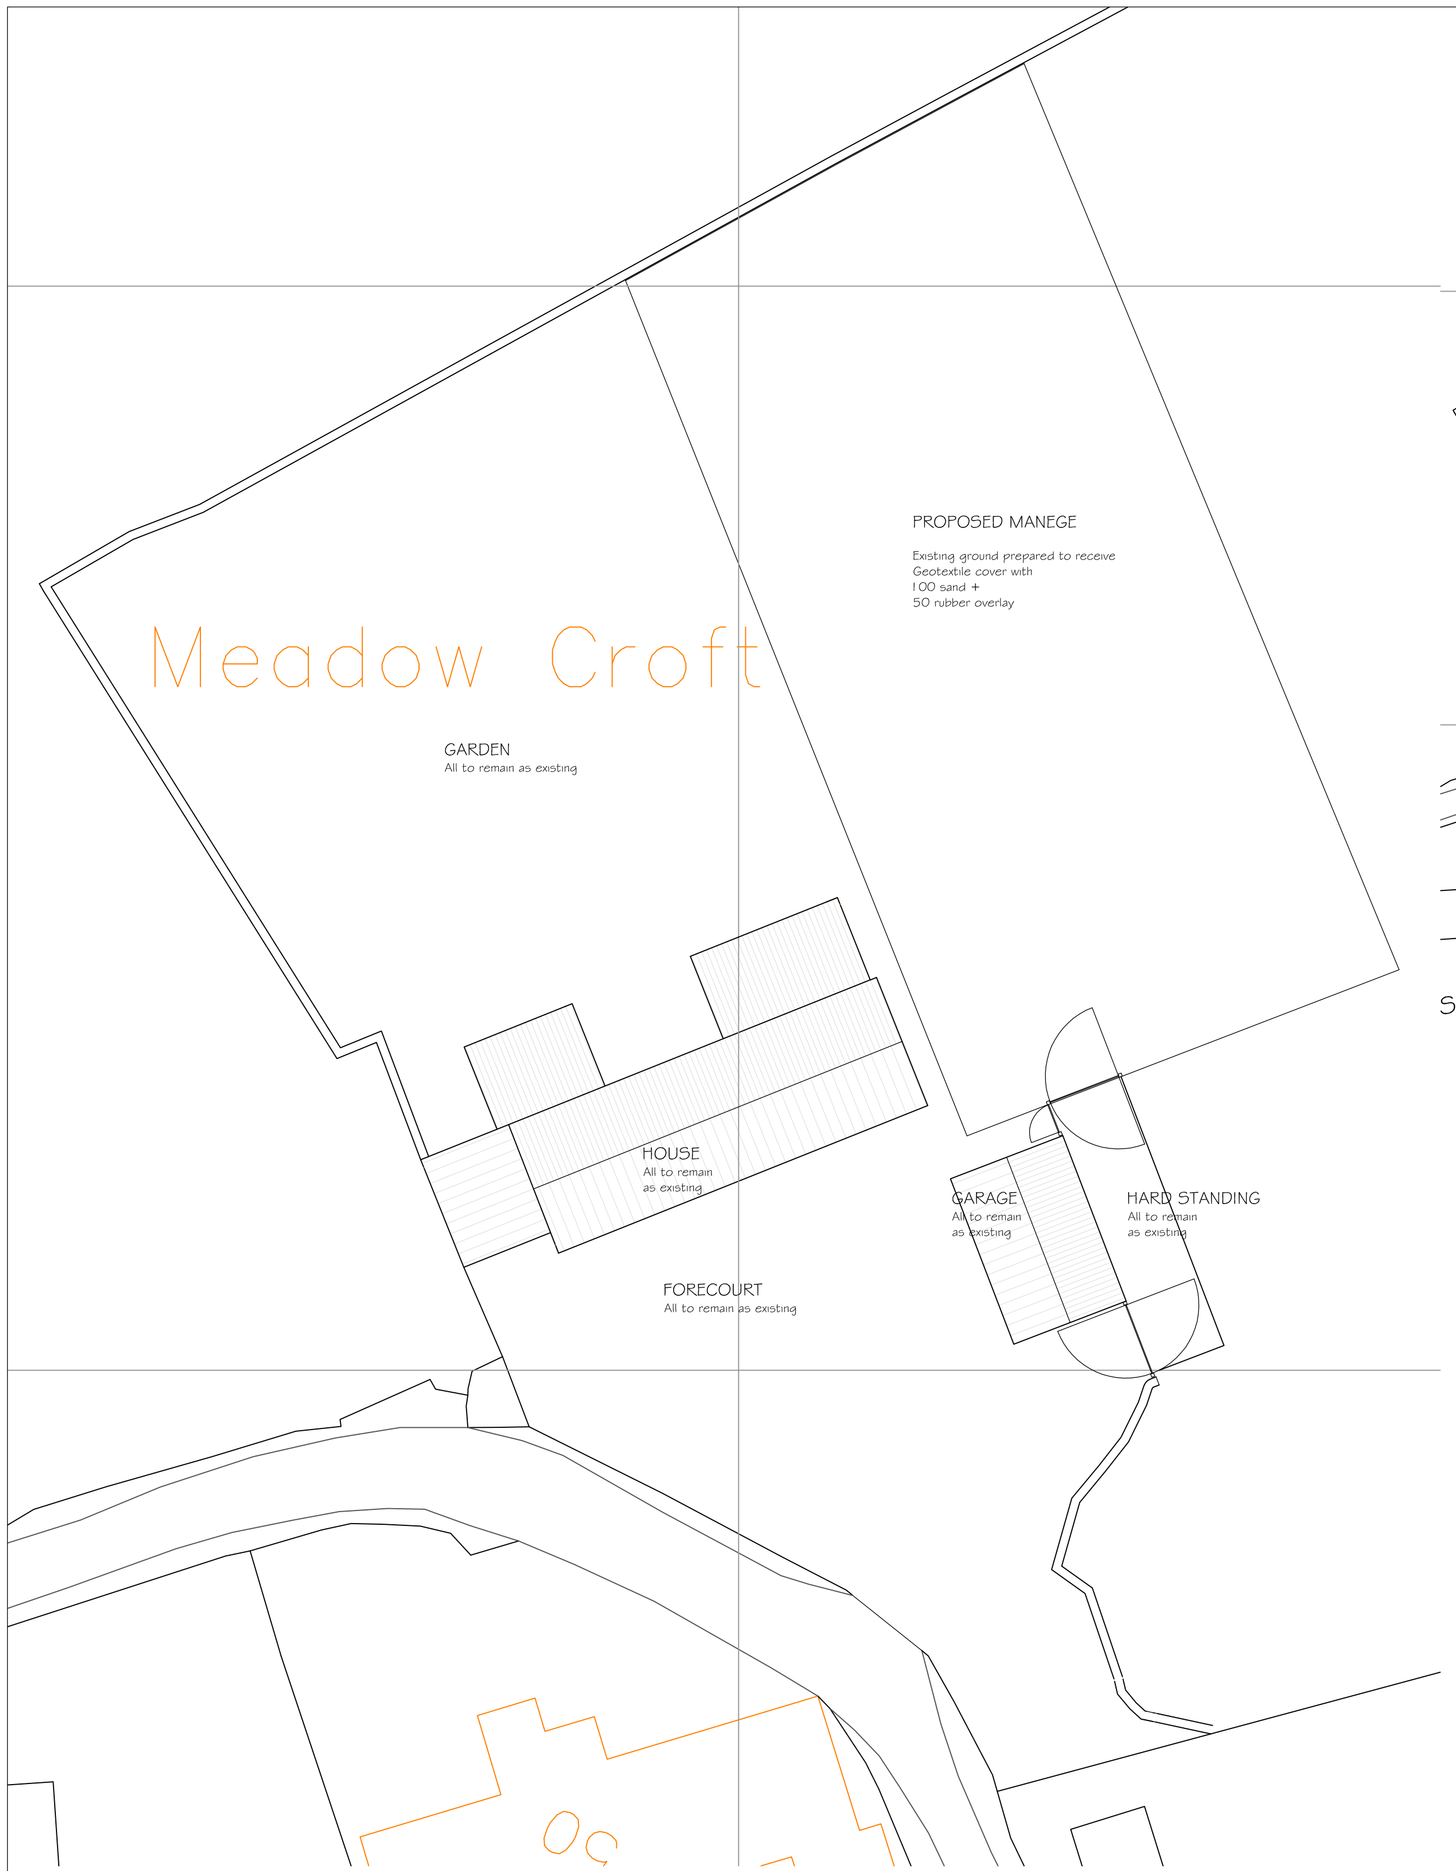

DETAIL LAYOUT PLAN - Scale 1:200

SITE PLAN - Scale 1:500

Produced on 04 January 2018 from the Ordnance Survey National Geographic Database and incorporating surveyed revision available at this date.
This map shows the area bounded by 423160,403978 423160,404120 423302,404120 423302,403978
Reproduction in whole or part is prohibited without the prior permission of Ordnance Survey.
Crown copyright 2018. Supplied by copla ltd trading as UKPlanningMaps.com a licensed Ordnance Survey partner (100054135).
Data licenced for 1 year, expiring 04 January 2019. Unique plan reference: v2b/212628/290394

LOCATION PLAN - Scale 1:1250

POST AND RAIL FENCE

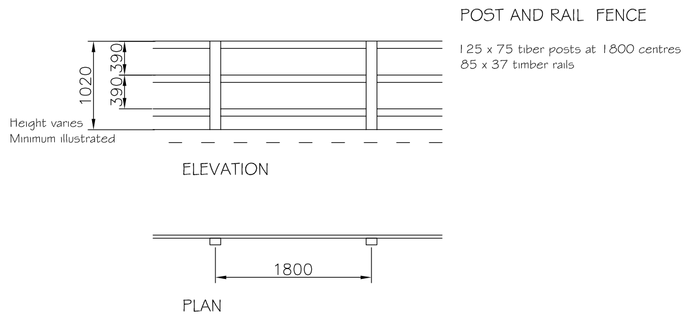

DETAILS OF FENCE ABOUT PASTURE + MANEGE
Scale 1:10

A	19.02.18	Proposed shed omitted.
	Date	Revision

Client
Mr + Mrs M Fenoughty

Drawing
General Arrangement

Job Title
Proposed Manege
Arena
at
Meadow Croft
Folly Lane
Thurlstone
S36 9QF

Thorpes Design Ltd
Building Design
Project Management
CDM Management
51 Bent Lathes Avenue
Rotherham
South Yorks S60 4BL
T 01709 530329
M 07766 540058
E david.l.thorpe@blueyonder.co.uk
www.architectural-design-building-plans.co.uk

Scale Various	Drawn DLT
Date 04.01.2018	Checked -

Drg. No.	Rev
2018.03.101	A