
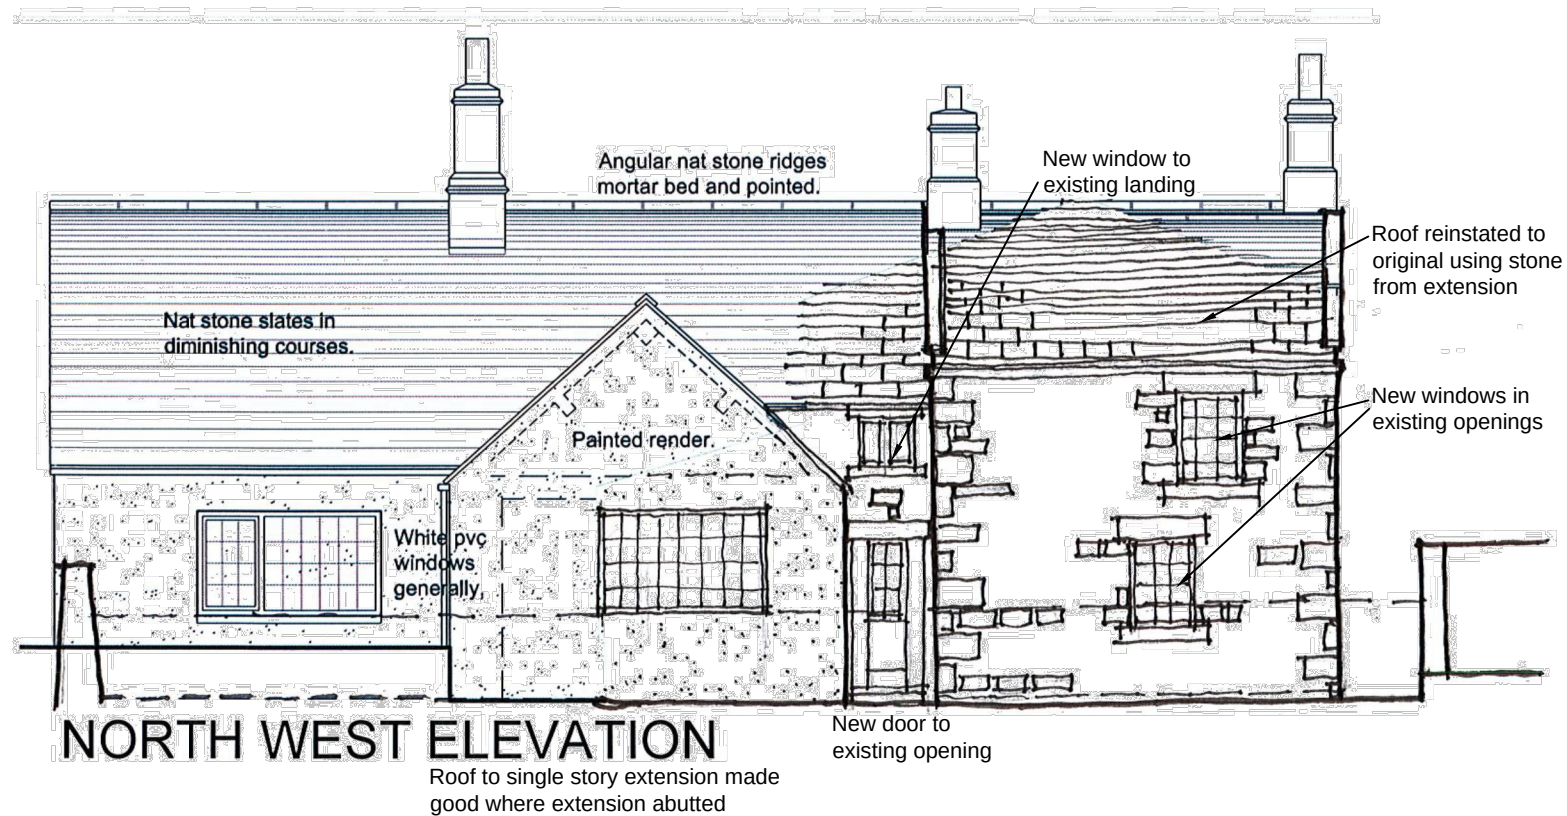
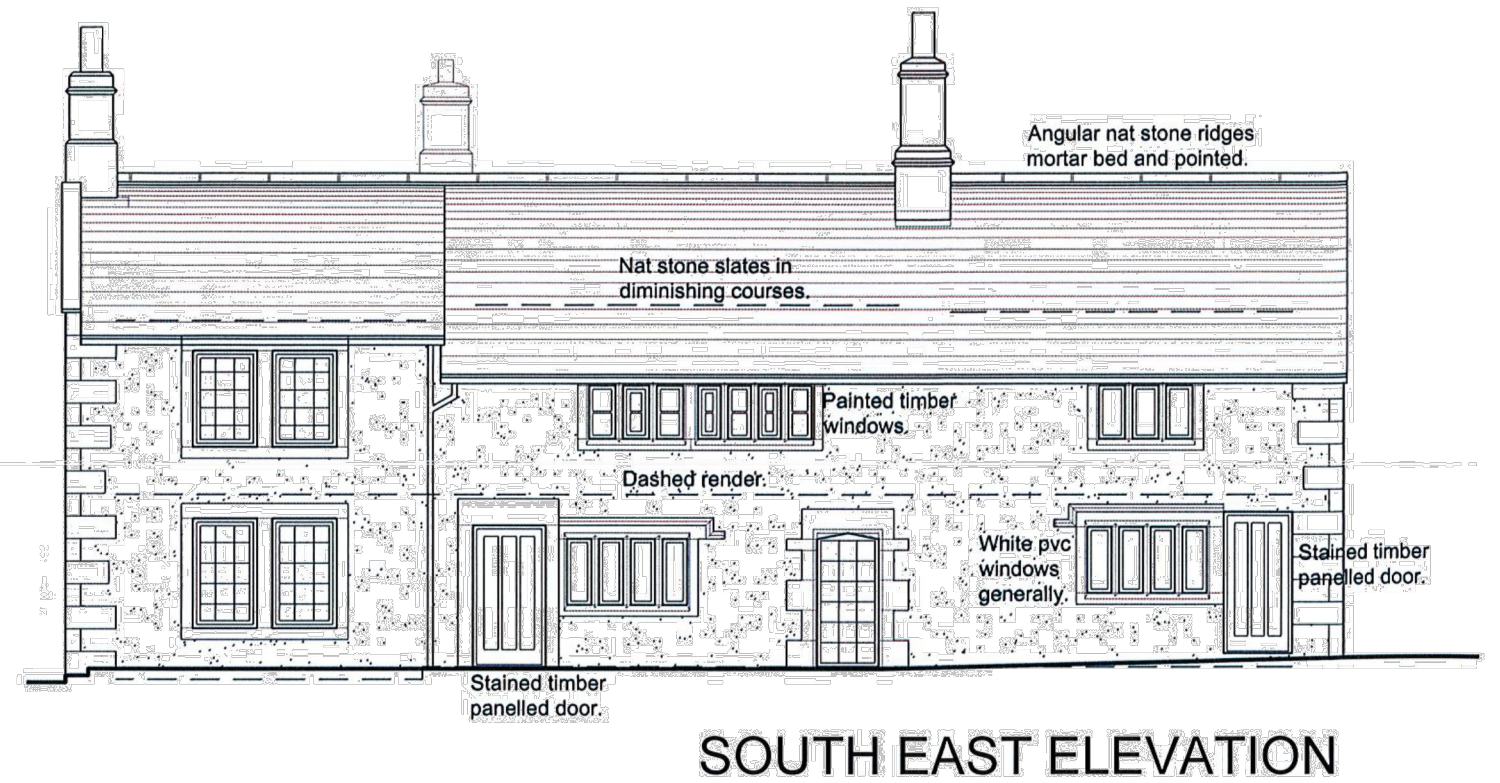


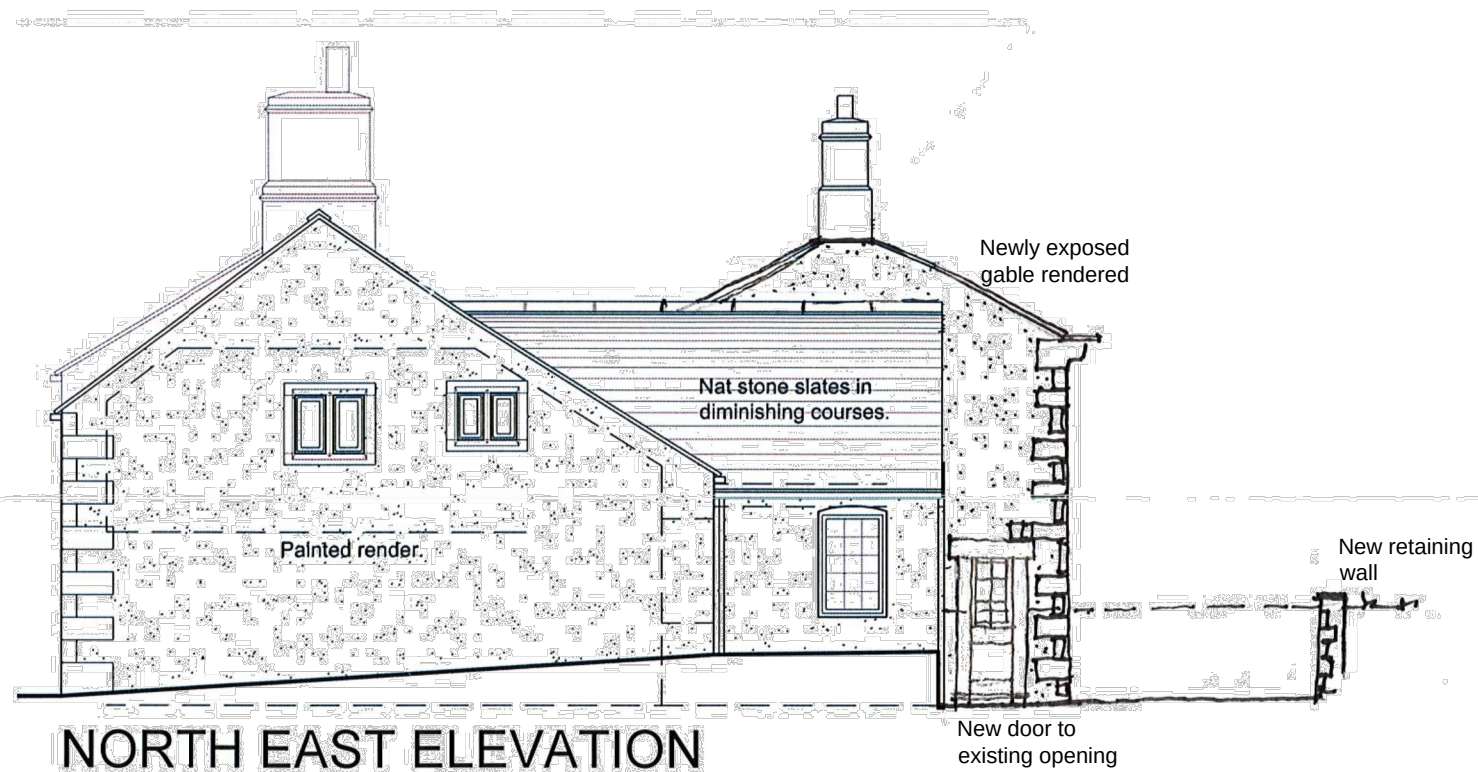

FARM HOUSE
PROPOSED ELEVATIONS
SCALE 1:100
FH-006