



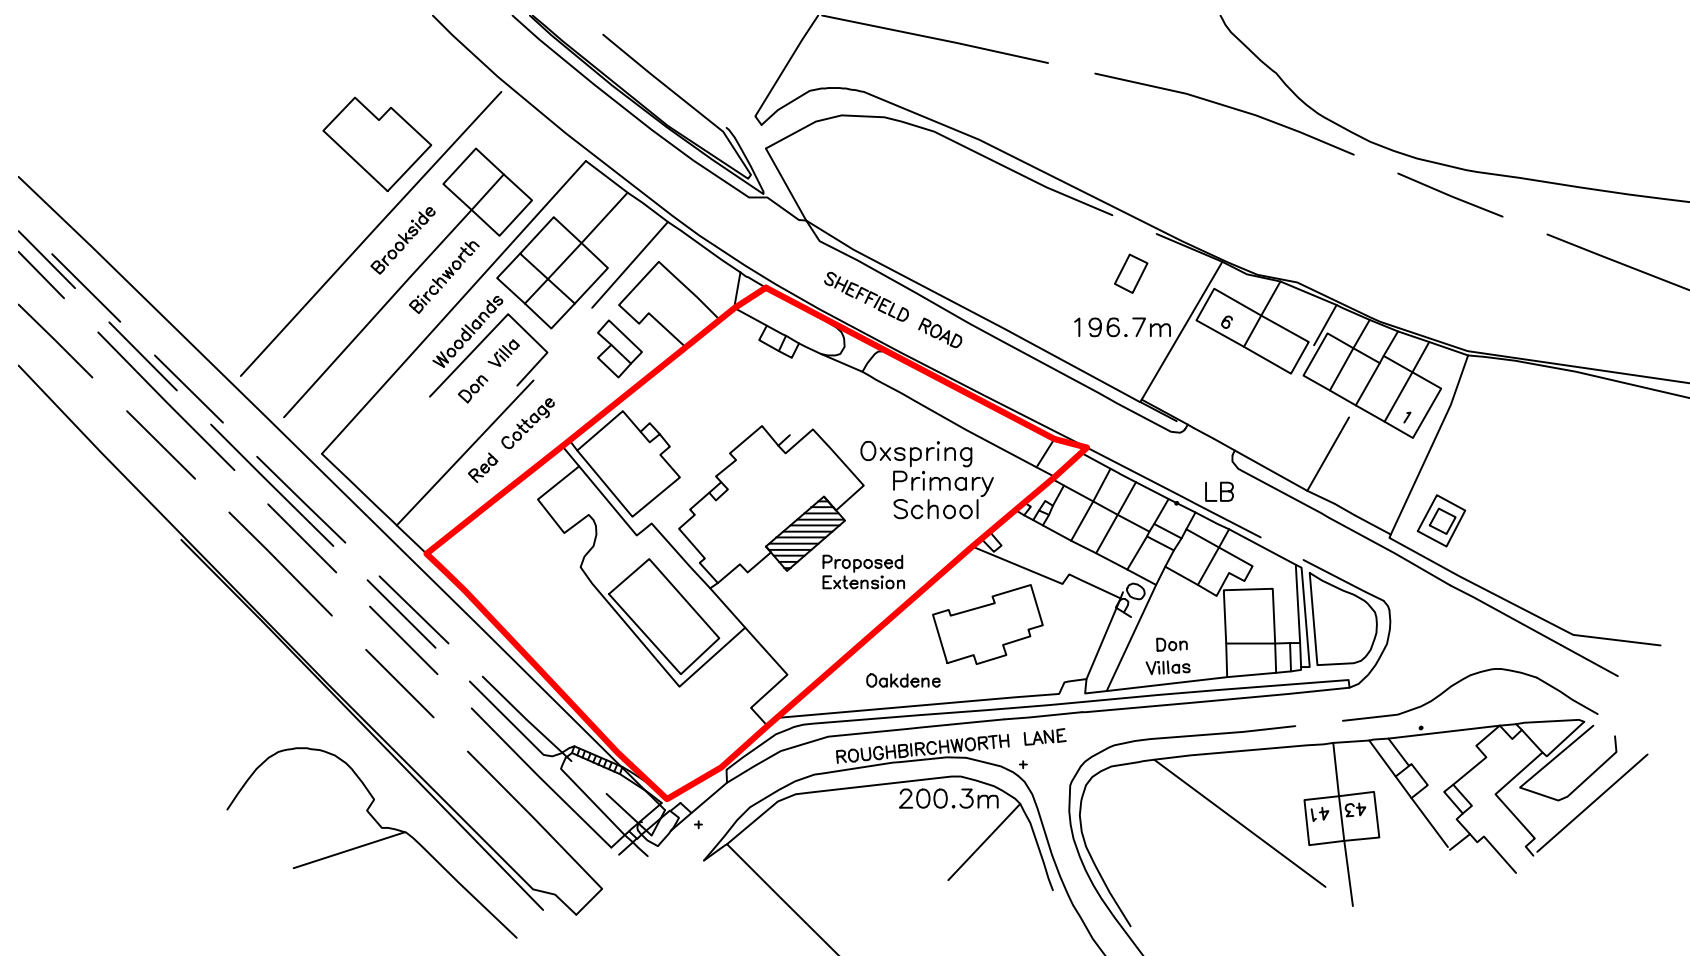

© Project Management Services 2009

# PROJECT MANAGEMENT services

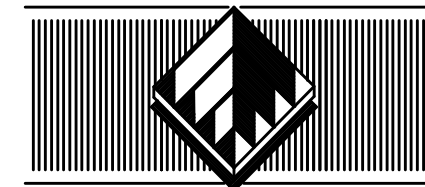

CHARTERED CONSTRUCTION CONSULTANTS

4 HUDDERSFIELD ROAD, BARNSELY, SOUTH YORKSHIRE S70 2LT  
TELEPHONE (01226) 286276 FAX (01226) 731265  
e - mail: info@pmsdesign.co.uk

CLIENT

OXSPRING PRIMARY SCHOOL  
SITE LOCATION

PROJECT

PROPOSED KITCHEN/HALL EXTENSION  
SHEFFIELD ROAD  
OXSPRING.

| FILE NAME                | DWG.No  | SCALE  | DATE    | DRAWN | REV. |
|--------------------------|---------|--------|---------|-------|------|
| OXSPRING PRIMARY KITCHEN | 2235/01 | 1:1250 | 3/12/08 | DE    |      |