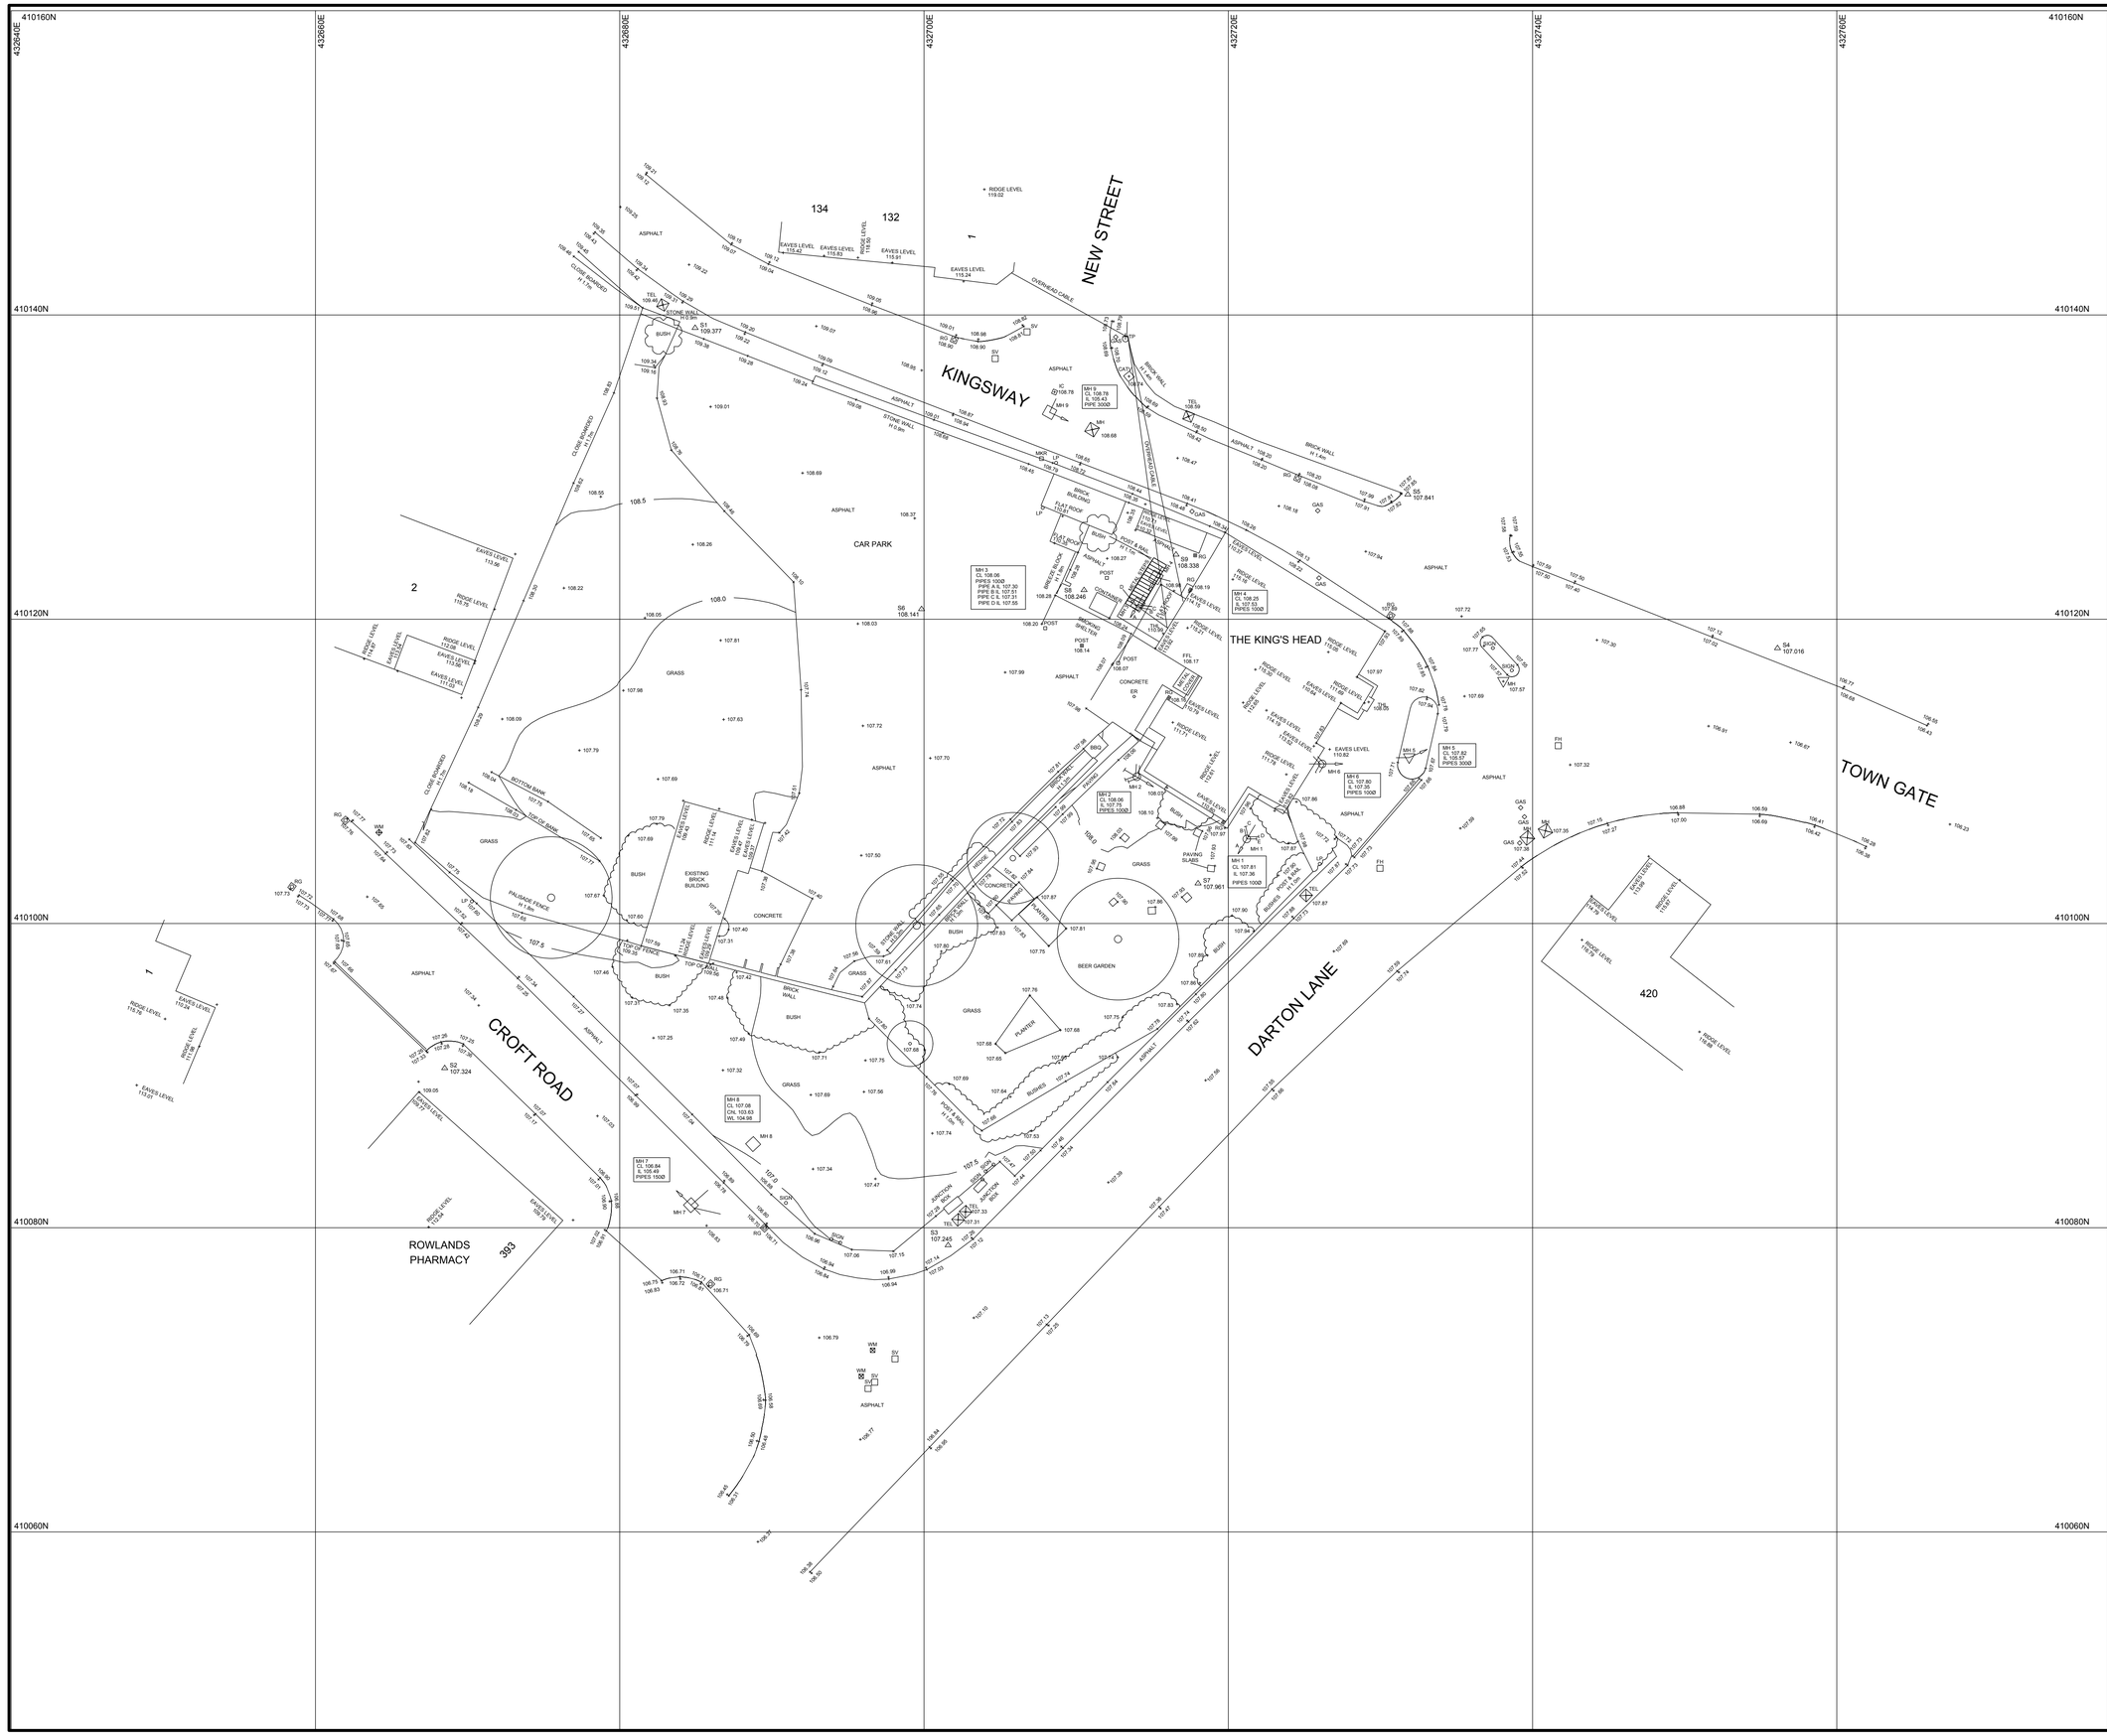


Notes

This drawing and the information contained therein is issued in confidence and is the copyright of Met Geo Environmental Ltd. Disclosure of this information to Third Parties and unauthorised copying or replication of this data without approval is forbidden.

Direction of North

Grid : OS National Grid.
Using the OS GPS Network and applying OSTN02 transformation and then removing the scale factor for true distances with a one-step transformation centred on S1

Datum : OS Level Datum.
Using the OS GPS Network and applying OSGM02 National Geoid Model to obtain local area corrections.

Station Listing

Station	Easting	Northing	Level
S1	432684.954	410139.150	109.377
S2	432668.496	410090.488	107.324
S3	432701.587	410078.848	107.245
S4	432756.104	410118.095	107.016
S5	432731.801	410128.193	107.841
S6	432699.841	410120.663	108.141
S7	432718.015	410102.631	107.961
S8	432710.521	410121.914	108.246
S9	432716.570	410124.248	108.338

KEY

AIR VALVE	AV	KERB OUTLET	KO
BENCH MARK	BM	LAMP POST	LP
BIN	BIN	MANHOLE (CIRCULAR)	MH
BOLLARD	BOL	MANHOLE (RECTANGULAR)	MH
BORE HOLE	BH	MANHOLE (TRIANGULAR)	MH
BRITISH TELECOM COVER	BT	MARKER POST	MKR
BUS STOP	BUS	ROAD GULLY	RG
CABLE TV COVER	CATV	RODDING EYE	RE
CABLE TV SUPPLY	CA	SIGN POST	SIGN
COLUMN	COL	TELECOM COVER	TEL
EARTHING POINT	ER	TELEGRAPH POLE	TP
ELECTRICITY COVER	ELEC	THRESHOLD LEVEL	THL
ELECTRICITY POLE	EP	TRAFFIC LIGHT	TL
FIRE HYDRANT	FH	TRIAL PIT	PIT
GAS VALVE	GAS	WASH OUT	WO
GATE		WATER METER	WM
INSPECTION COVER (CIRCULAR)	IC	WATER STOP COCK	SC
INSPECTION COVER (RECTANGULAR)	IC	WATER STOP VALVE	SV
COVER LEVEL	CL	CHAMBER BASE LEVEL	Ch:L
INVERT LEVEL	IL	WATER SURFACE LEVEL	WL
UNABLE TO RAISE	UTR	UNABLE TO MEASURE	UTM
GIRTH OF TREE TRUNK	G	DIAMETER OF TREE TRUNK	D
HEIGHT TO TOP OF TREE CANOPY	H	MULTI BOLE TREE	MB

Rev	Date	Drawn	Description	Check
-	--/--/----	--	--	--

Southgate House
Pontefract Road T: +44 [0] 1132 008 900
Stourton F: +44 [0] 1132 008 901
Leeds E: admin@metgeoenvironmental.com
West Yorkshire W: www.metgeoenvironmental.com
LS10 1SW

Client
HTC ARCHITECTS

Site
KINGS HEAD MAPPLEWELL
BARNSLEY

Title
TOPOGRAPHICAL SURVEY
2D

Surveyed	RS, RM	Drawn	RS
Chk.	DA	Date	05/11/2013
Scale [A1 Sheet]	1/200	DWG Ref	13183-119_2DT
Status	FINAL		
Job No	13183-119	Rev	Ø