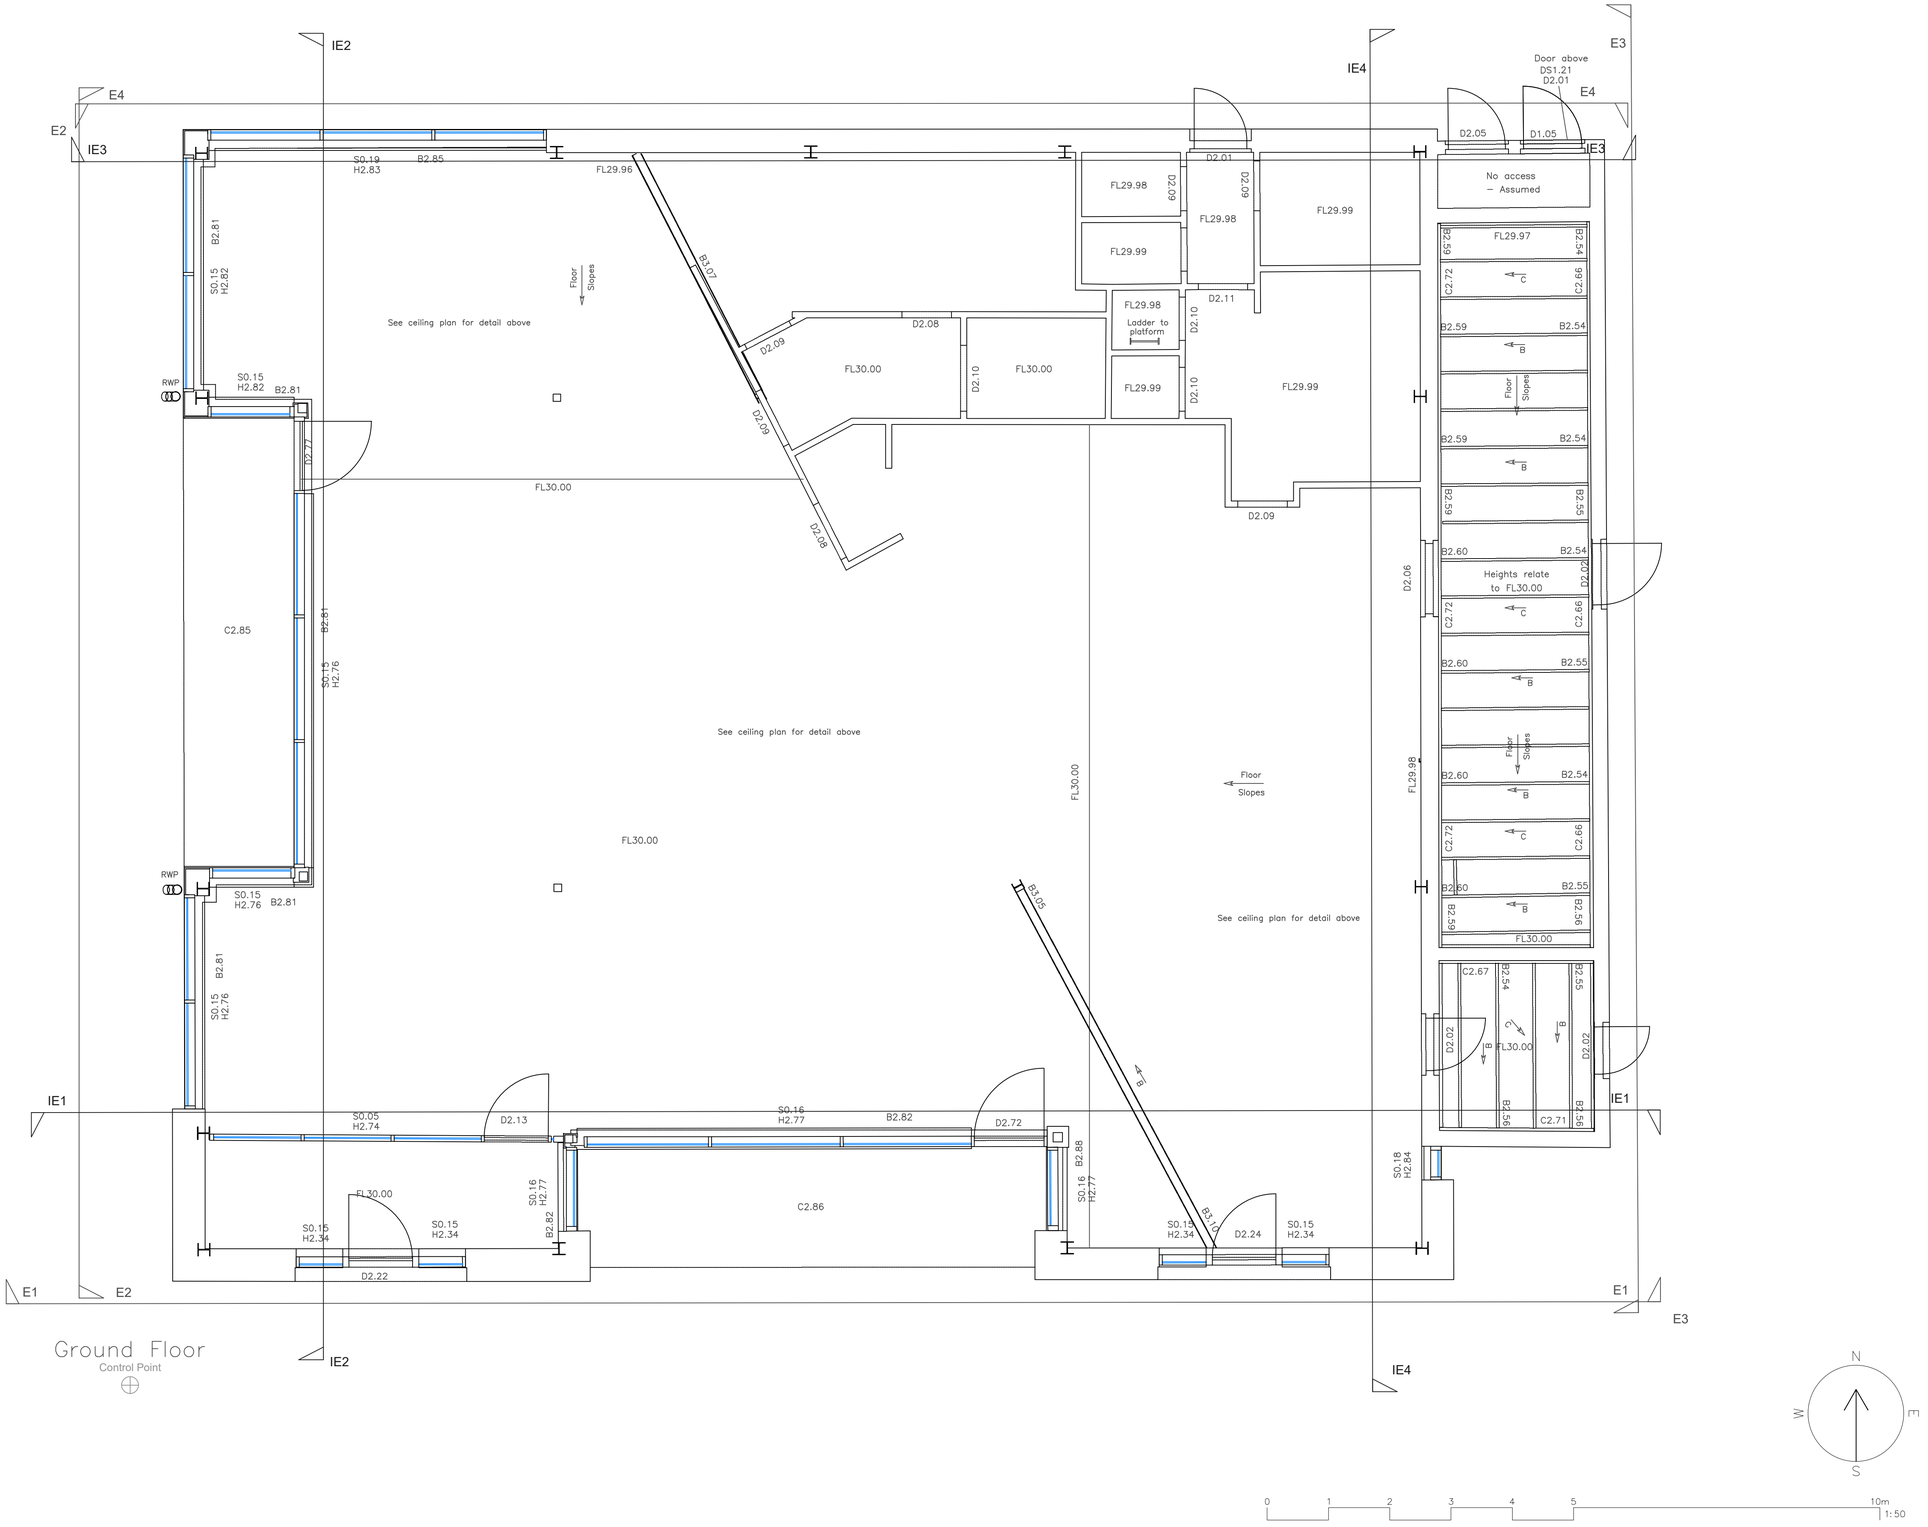

01 EXISTING GROUND FLOOR PLAN
SCALE 1:50 @A1

brown

ROOM 404-405
60 CHARLES STREET, LEICESTER.
LE1 1FB

t: (0)20 8446 0500
e: info@brownstudio.co.uk
w: www.brownstudio.co.uk

Project:

BARNSLEY

Client:
POPEYES, UK

ADDRESS:
THE PEEL CENTRE,
HARBOROUGH HILL RD,
BARNSLEY S71 1BQ

Drawing Title:
EXISTING GROUND FLOOR PLAN

Drawing No: E100

Job No: 1693	**Status:** P1REVA	**Date:** 17.02.23
Scale: 1:50@A1	**Drawn:** MN	**Checked:** CB

ALL DRAWINGS HAVE BEEN PREPARED FROM A DIGITAL SURVEY OR EXISTING DRAWINGS PROVIDED BY OTHERS. ACCURACY CANNOT BE ASSUMED.
IT IS THE CONTRACTORS RESPONSIBILITY TO CARRY OUT SITE DIMENSION CHECKS AND PRODUCE ROD DRAWINGS.
DETAILS WILL BE SUBJECT TO APPROVAL OF ROD'S AND SITE STRIP OUT.

ALL M&E SERVICES TO BE CONFIRMED

© copyright reserved by BDSA