


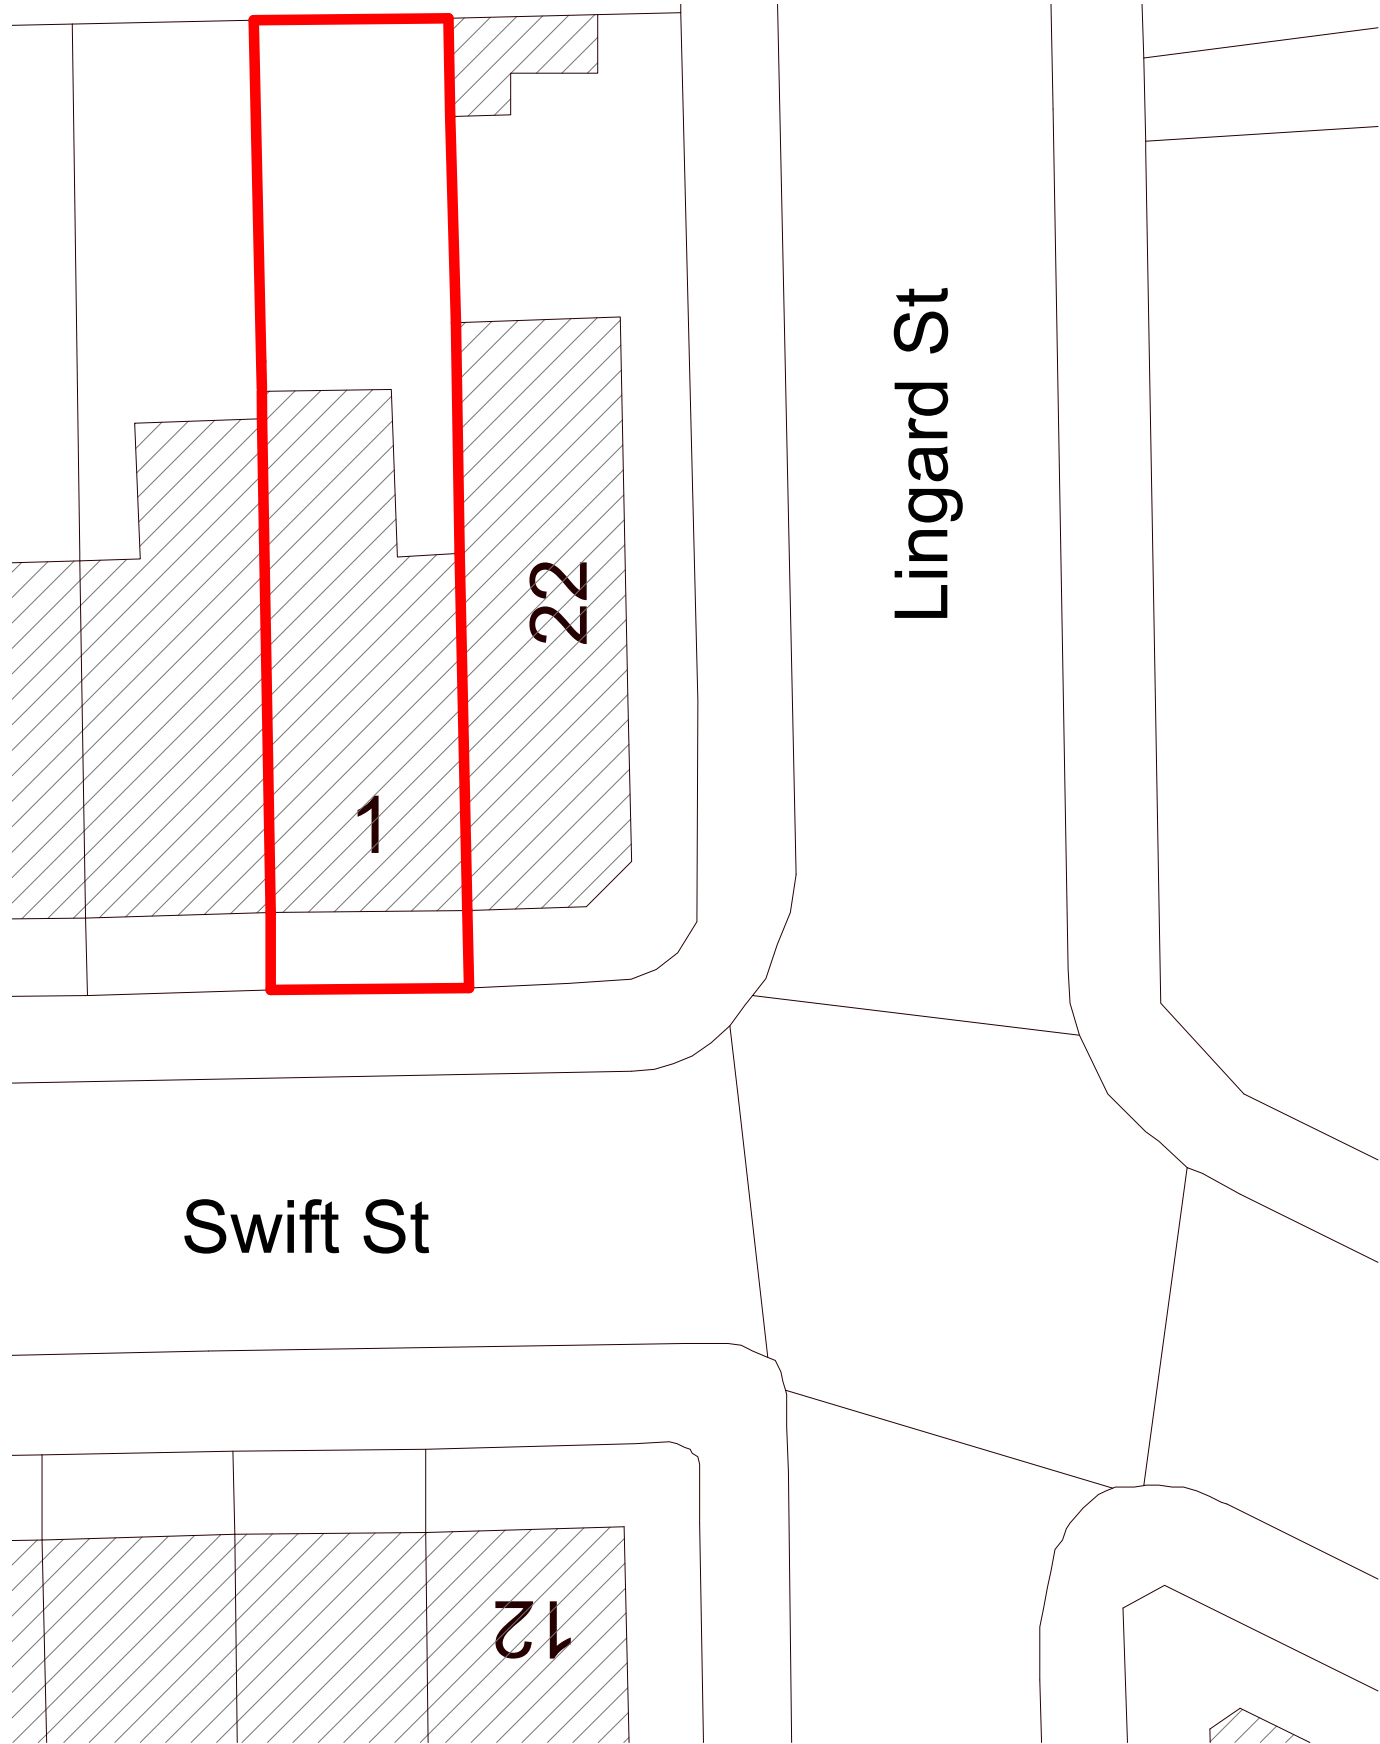


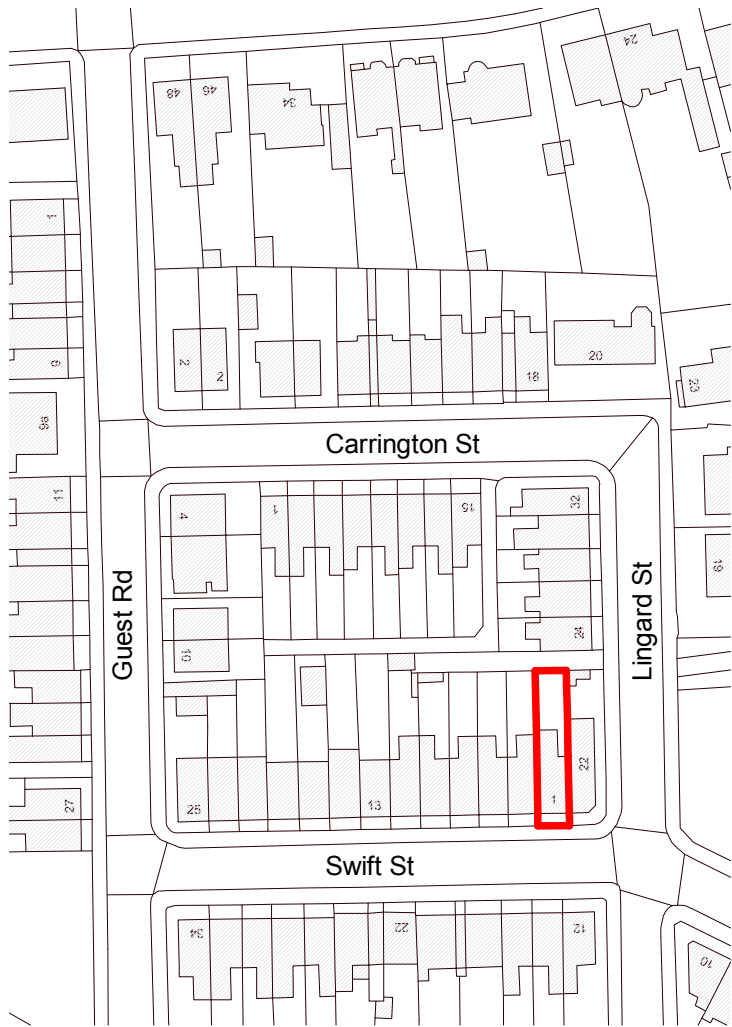

Site Block Plan
1 : 200

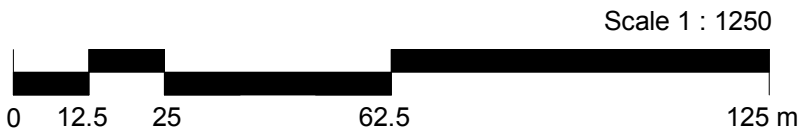

Site Location Plan
1 : 1250

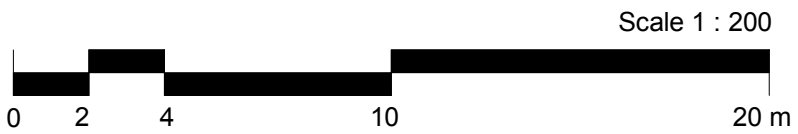

1. Do not scale drawing. If in doubt contact DMS Architecture Ltd
2. All dimensions are in millimetres unless noted otherwise.
3. Not for construction unless stated otherwise.
4. When appropriate, this drawing is to be read in conjunction with project specific Designers Risk Assessments, produced in accordance with requirements of Regulation 13 of the Construction (Design and Management) Regulations 2007.
5. The design shown on this drawing is the property of DMS Architecture Ltd and is not to be used or its contents copied, communicated or disclosed, in whole or in part, except in accordance with a contract, licence or agreement in writing with DMS Architecture Ltd.

NOTES

REV	DATE	DESCRIPTION	DRN.	CKD.
-----	------	-------------	------	------

DMS
ARCHITECTURE

THE OLD POLICE STATION, HIGH STREET
NORMANTON, WF6 2AL
Tel 01924 899749

Email: mail@dmsarchitecture.co.uk www.dmsarchitecture.co.uk

PROJECT
MR HOPKINSON
1 SWIFT STREET
BARNSELEY
S75 2SN

TITLE
EXISTING SITE LOCATION PLAN &
SITE BLOCK PLAN

STAGE
PLANNING

PROJECT No. 1517	DRAWING No. A(10)001	REV.
SCALE As indicated@ A3	DATE NOVEMBER 2019	
DRAWN CP	CHECKED DM	