
NOTES:-

1. ALL PROPOSED WORKS ARE TO COMPLY WITH THE CURRENT CONTROL OF POLLUTION REGULATIONS

2. ALL SECURITY FENCING/GATES REQUIRED ARE TO BE TO HEALTH AND SAFETY REQUIREMENTS

3. ALL CONSTRUCTION WORK CARRIED OUT MUST COMPLY WITH BS 552

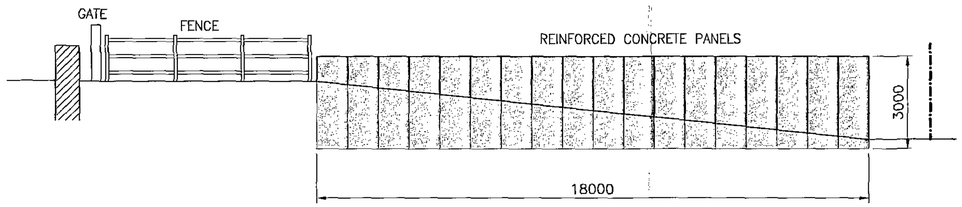

ELEVATION
SCALE 1:100

RECEIVED
15 NOV 2011

REV	DETAILS	BY	DATE

Whites CONCRETE
Ravensthorpe Road, Dewsbury, West Yorkshire WF12 9EF
Tel: 01924 464283 Fax: 01924 459183
e-mail: sales@longley.uk.com www.whitesconcrete.co.uk

CLIENT:
MR DICKINSON


PROJECT:
FAR ROYD MOOR FARM
SHEFFIELD

TITLE:
ROCKWALL PANEL HOLDING CHAMBER

DRAWING STATUS:
FOR APPROVAL

DRAWN: SC	DATE: JULY 11
CHECKED:	DATE:
SCALE @ SIZE: AS NOTED	
DRAWING No: 3782-0102	REV:

PRODUCED BY AN AUTODESK EDUCATIONAL PRODUCT

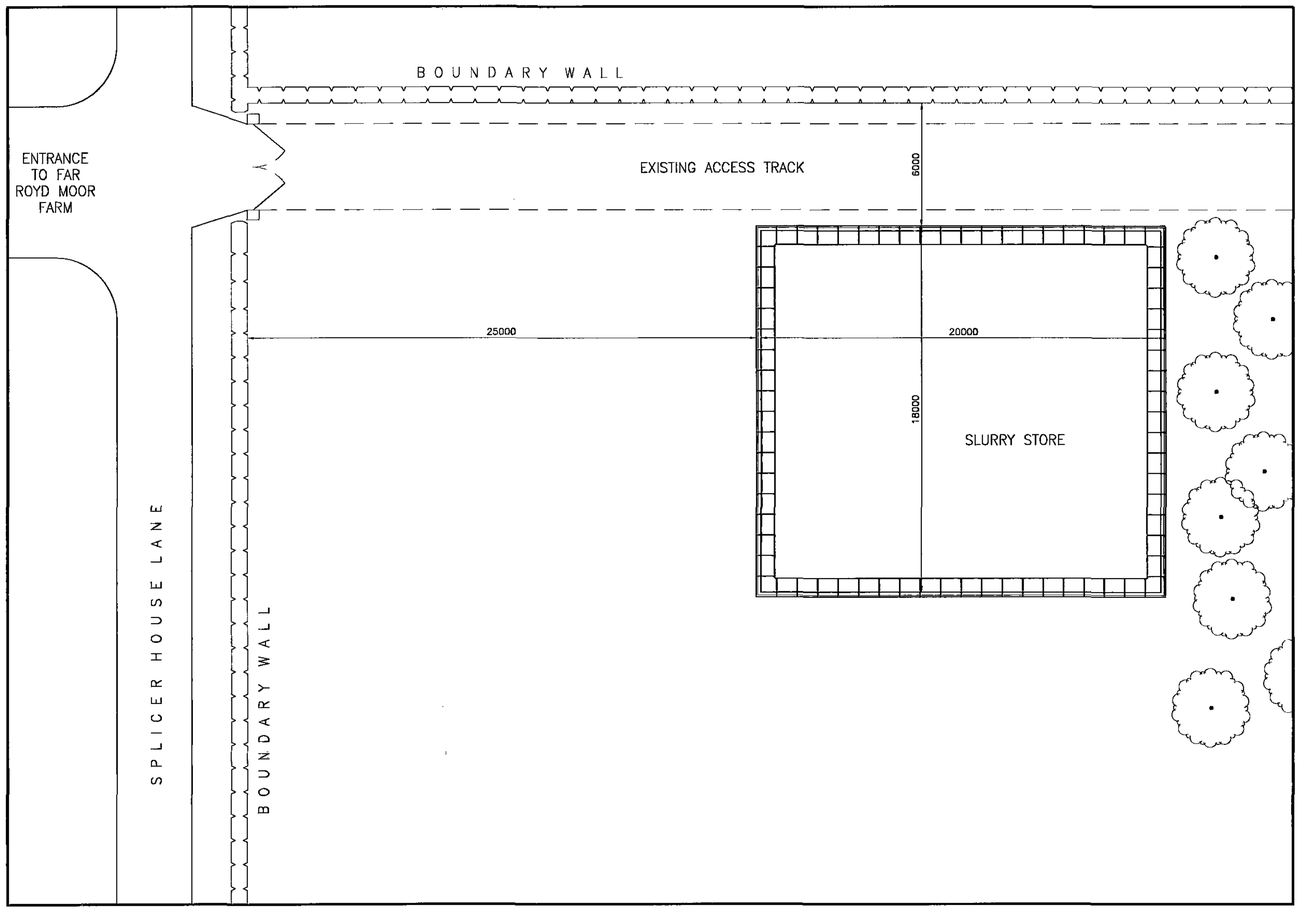

SITE LAYOUT
SCALE 1:150

NOTES:–

1. ALL PROPOSED WORKS ARE TO COMPLY WITH THE CURRENT CONTROL OF POLLUTION REGULATIONS

2. ALL SECURITY FENCING/GATES REQUIRED ARE TO BE TO HEALTH AND SAFETY REQUIREMENTS

3. ALL CONSTRUCTION WORK CARRIED OUT MUST COMPLY WITH BS 552

RECEIVED
15 NOV 2011
CORPORATE MAIL ROOM

REV	DETAILS	BY	DATE
A	REVISED TO SUIT CLIENTS REQUIREMENTS	SC	11/11/11

Whites CONCRETE
Ravensthorpe Road, Dewsbury, West Yorkshire WF12 9EF
Tel: 01924 464283 Fax: 01924 455183
e-mail: sales@longley.uk.com www.whitesconcrete.co.uk

CLIENT: MR DICKINSON

PROJECT: FAR ROYD MOOR FARM SHEFFIELD

TITLE: ROCKWALL PANEL HOLDING CHAMBER

DRAWING STATUS: FOR APPROVAL

DRAWN:	DATE:
SC	JULY 11
CHECKED:	DATE:

SCALE @ SIZE: AS NOTED

DRAWING No:	REV:
3782–01	A

PRODUCED BY AN AUTODESK EDUCATIONAL PRODUCT

PRODUCED BY AN AUTODESK EDUCATIONAL PRODUCT