



Elevations

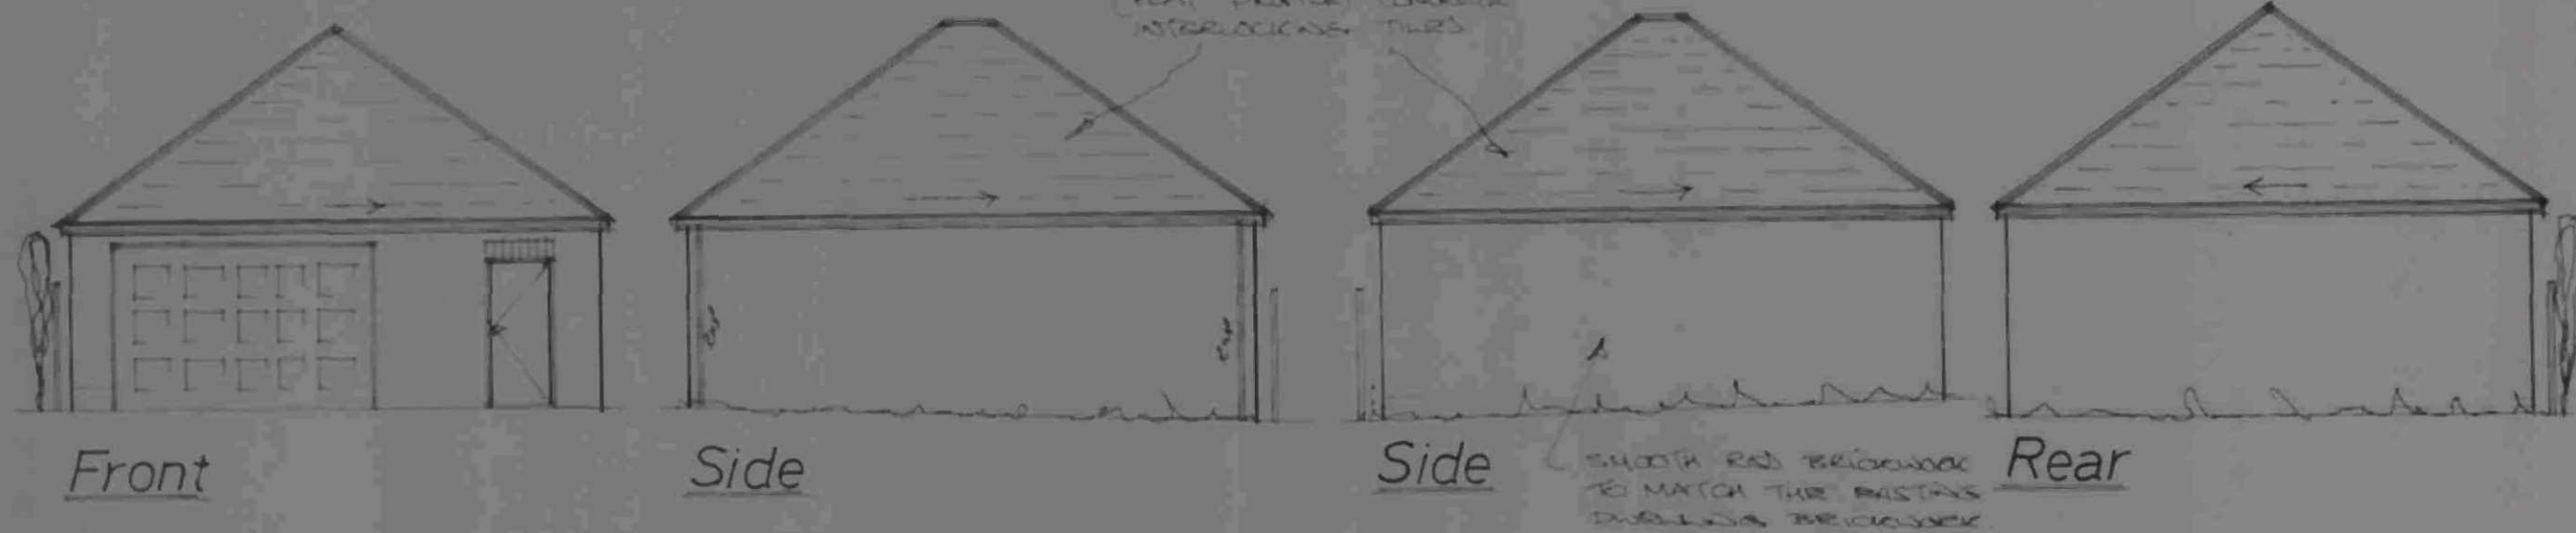


Layouts

7303

EXISTING 1.80M H. BOUNDARY FENCE

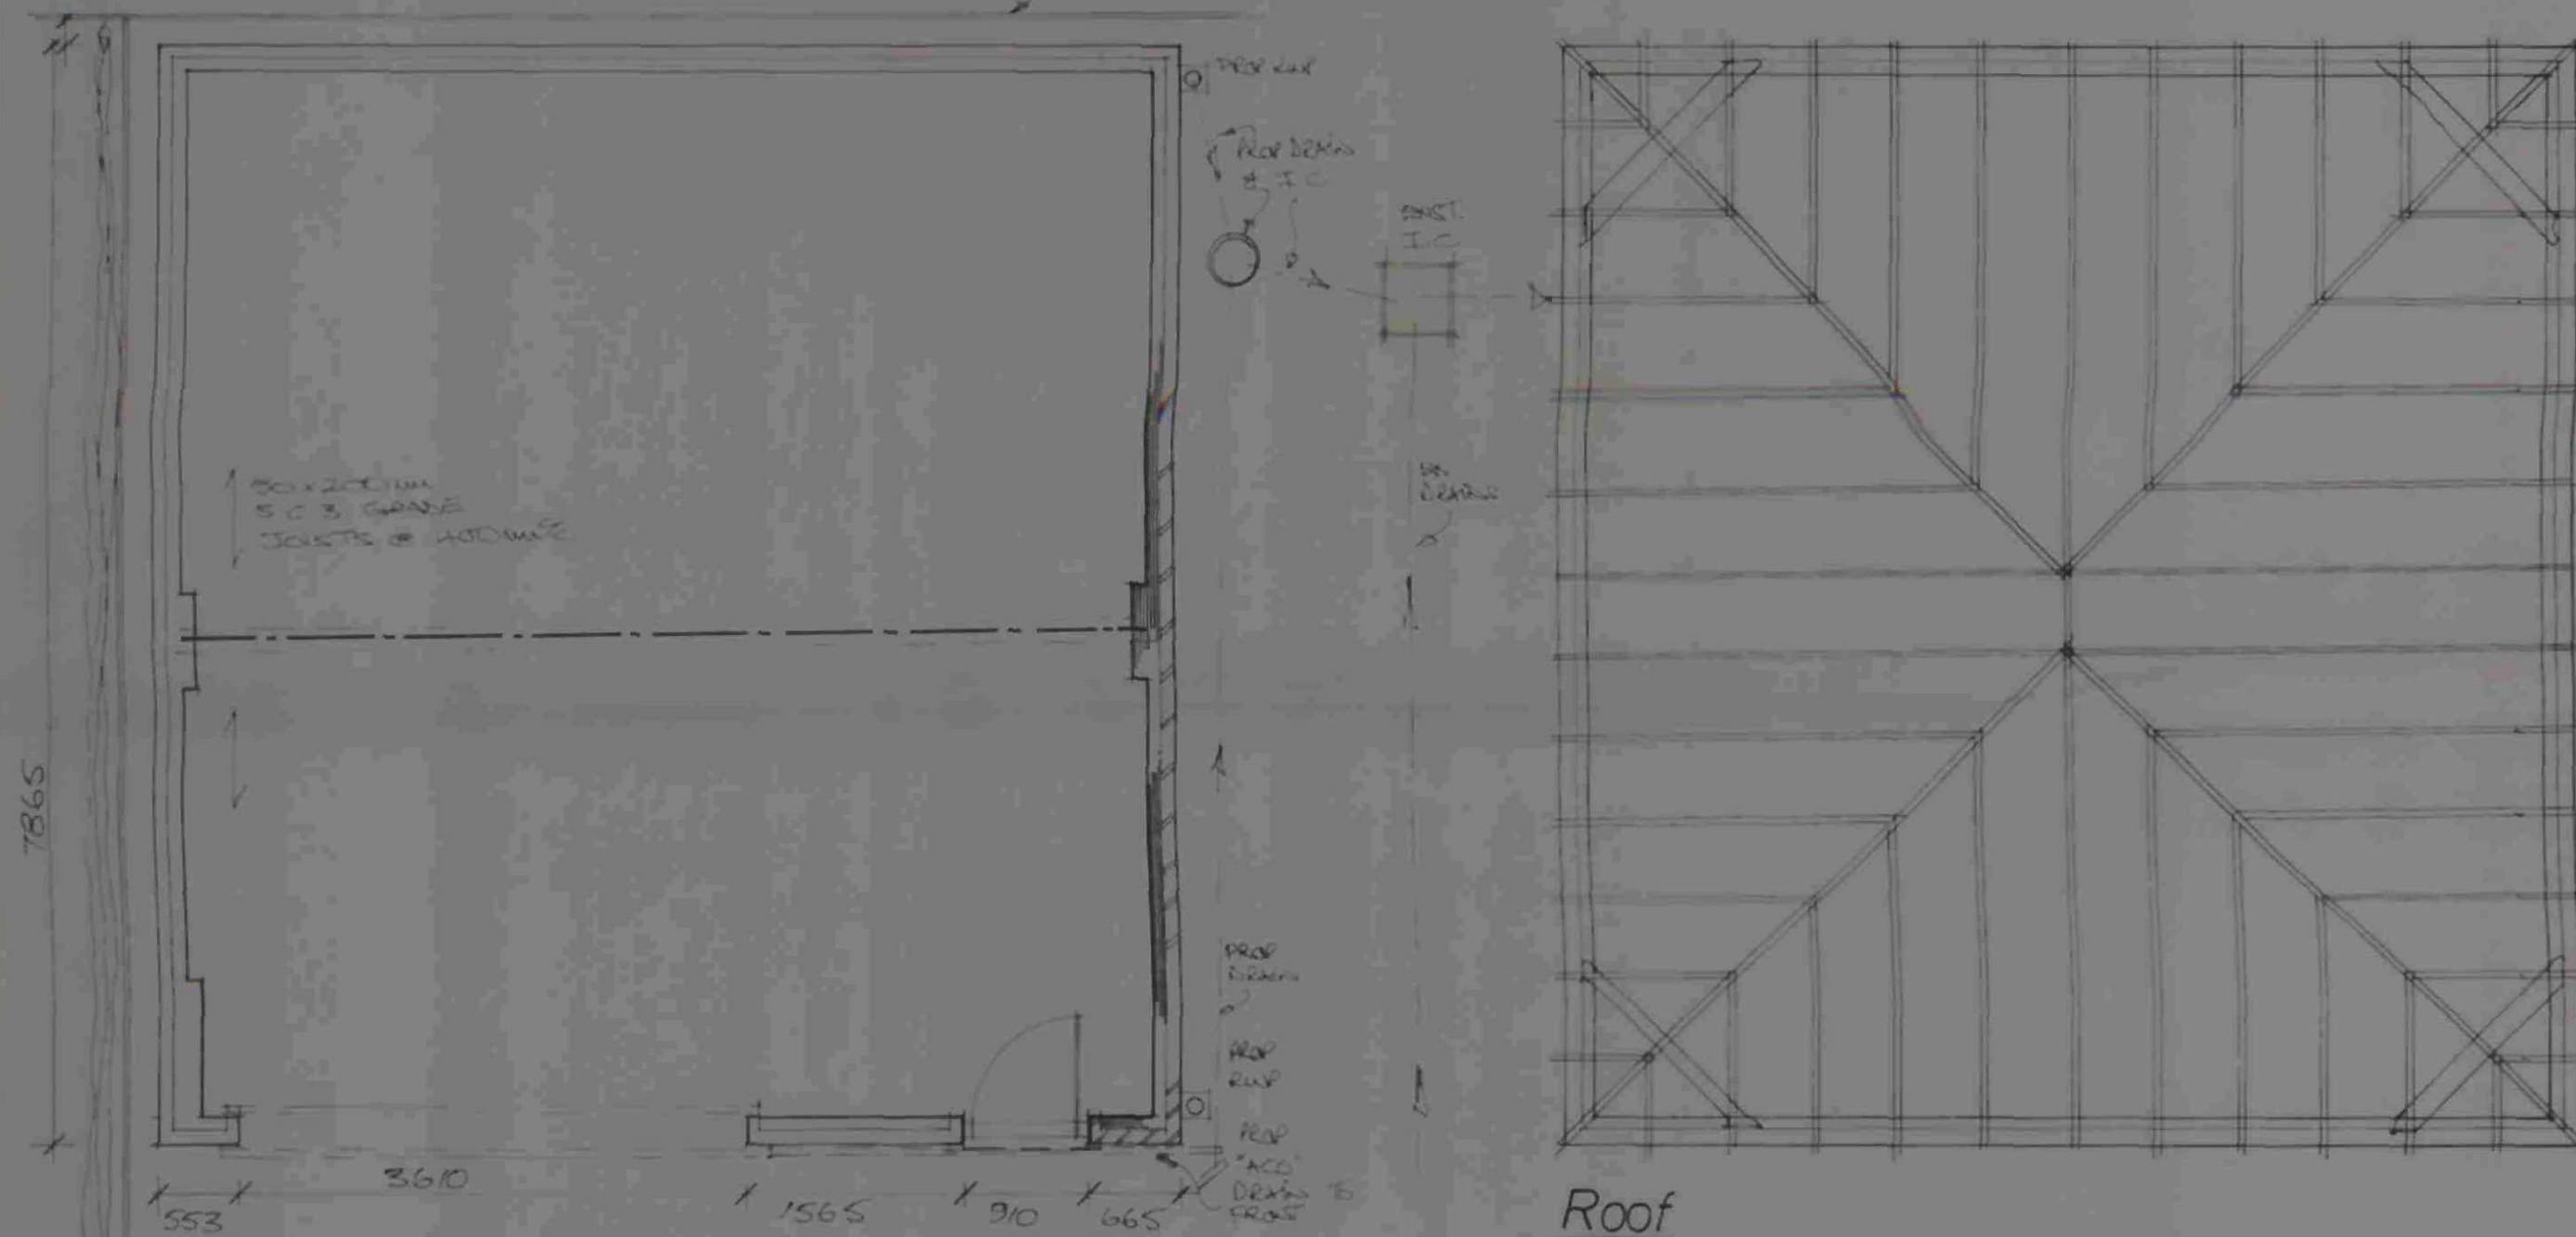

Typical Sections

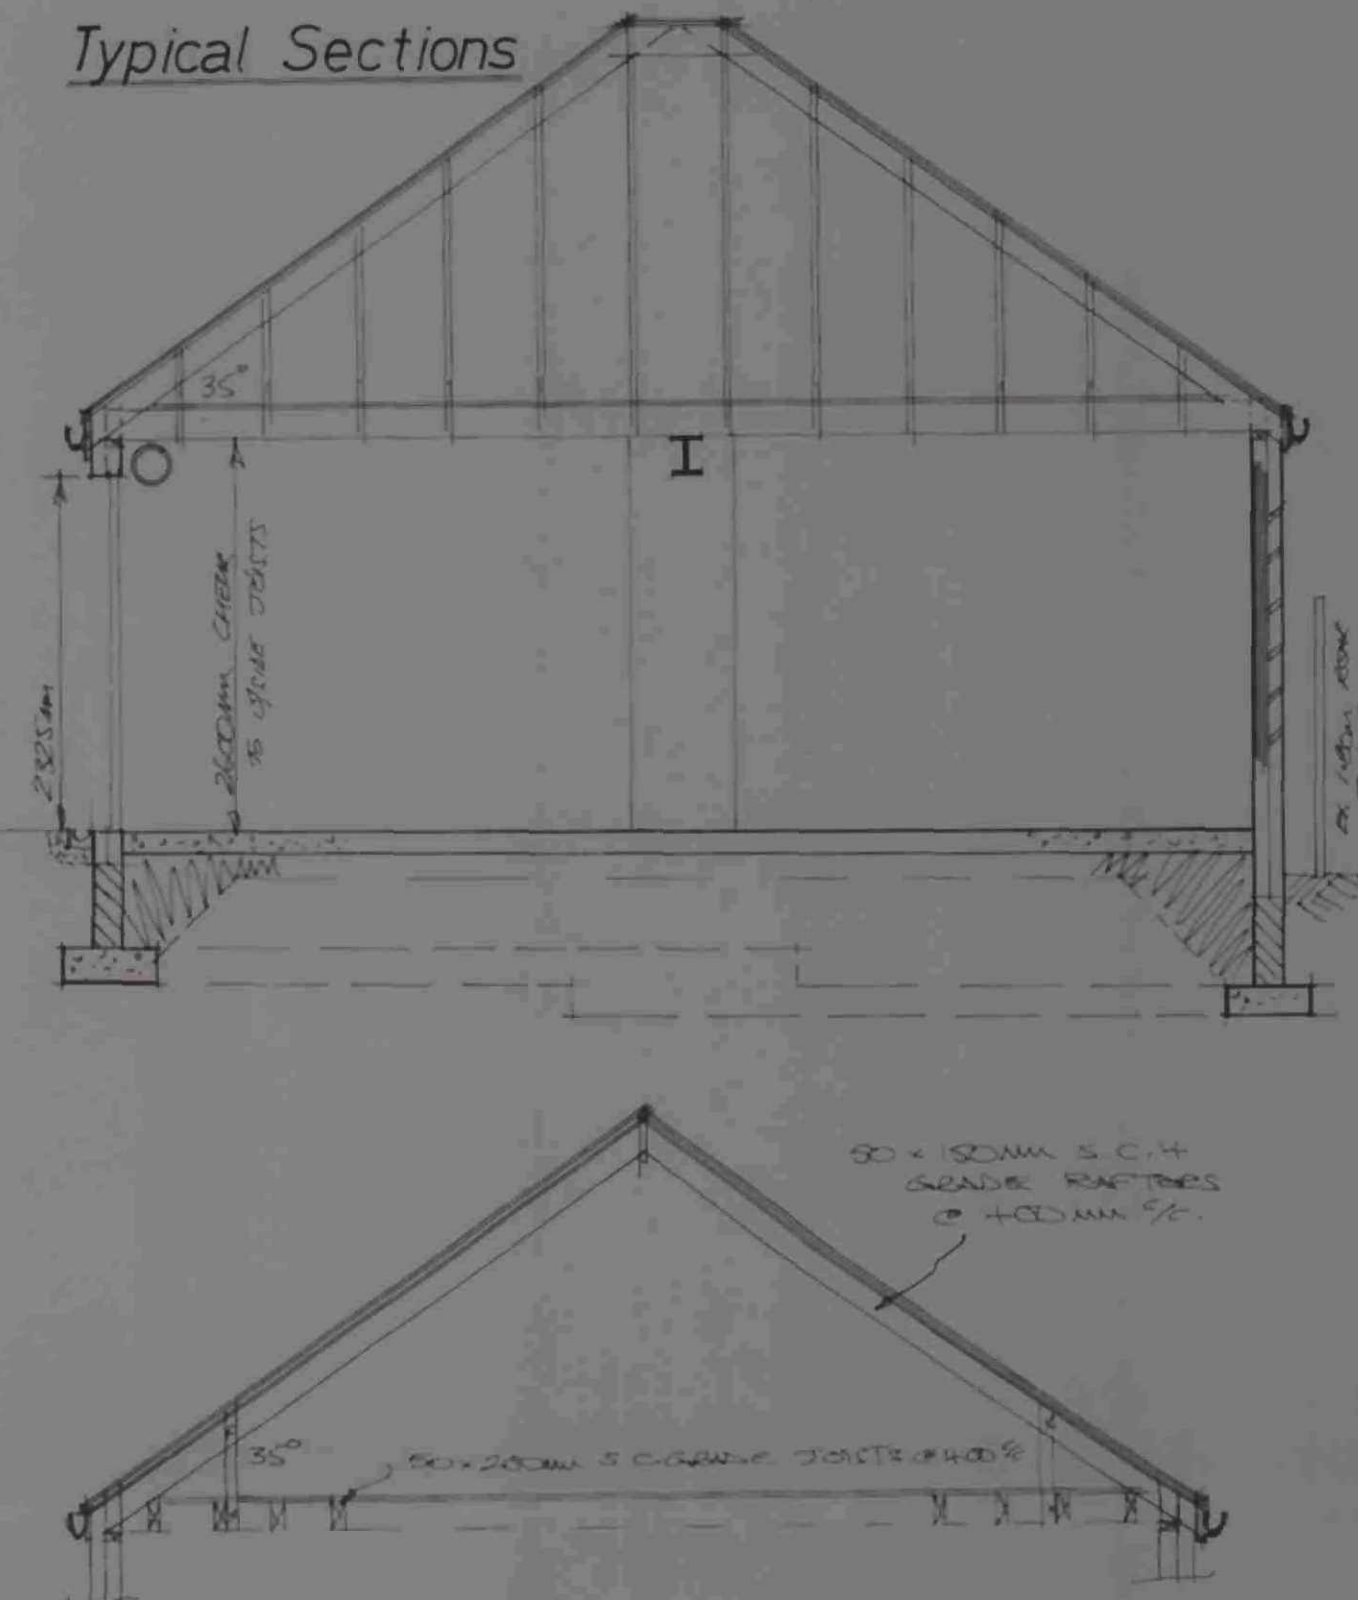

Rev Notes Date

B/Regs:

Garry
Greetham
Associates Ltd
Residential
Design Consultant
Westwood House
18 Carr Lane
Tankersley
Barnsley S75 3BE
Tel(01226)746573

PROJECT Detached Garage
CLIENT Mr. S. Hopkinson
TITLE Working Drawings
ADDRESS "The Haven", 22 South View Rd, Hoyland, Barnsley S74 9EB
DRAWN BY ggg
SCALE 1:100; 1:50 DATE Mar.09
DRAWING No 602-01 REV

Planning:

Member of the Chartered Institute of Architectural Technologists

