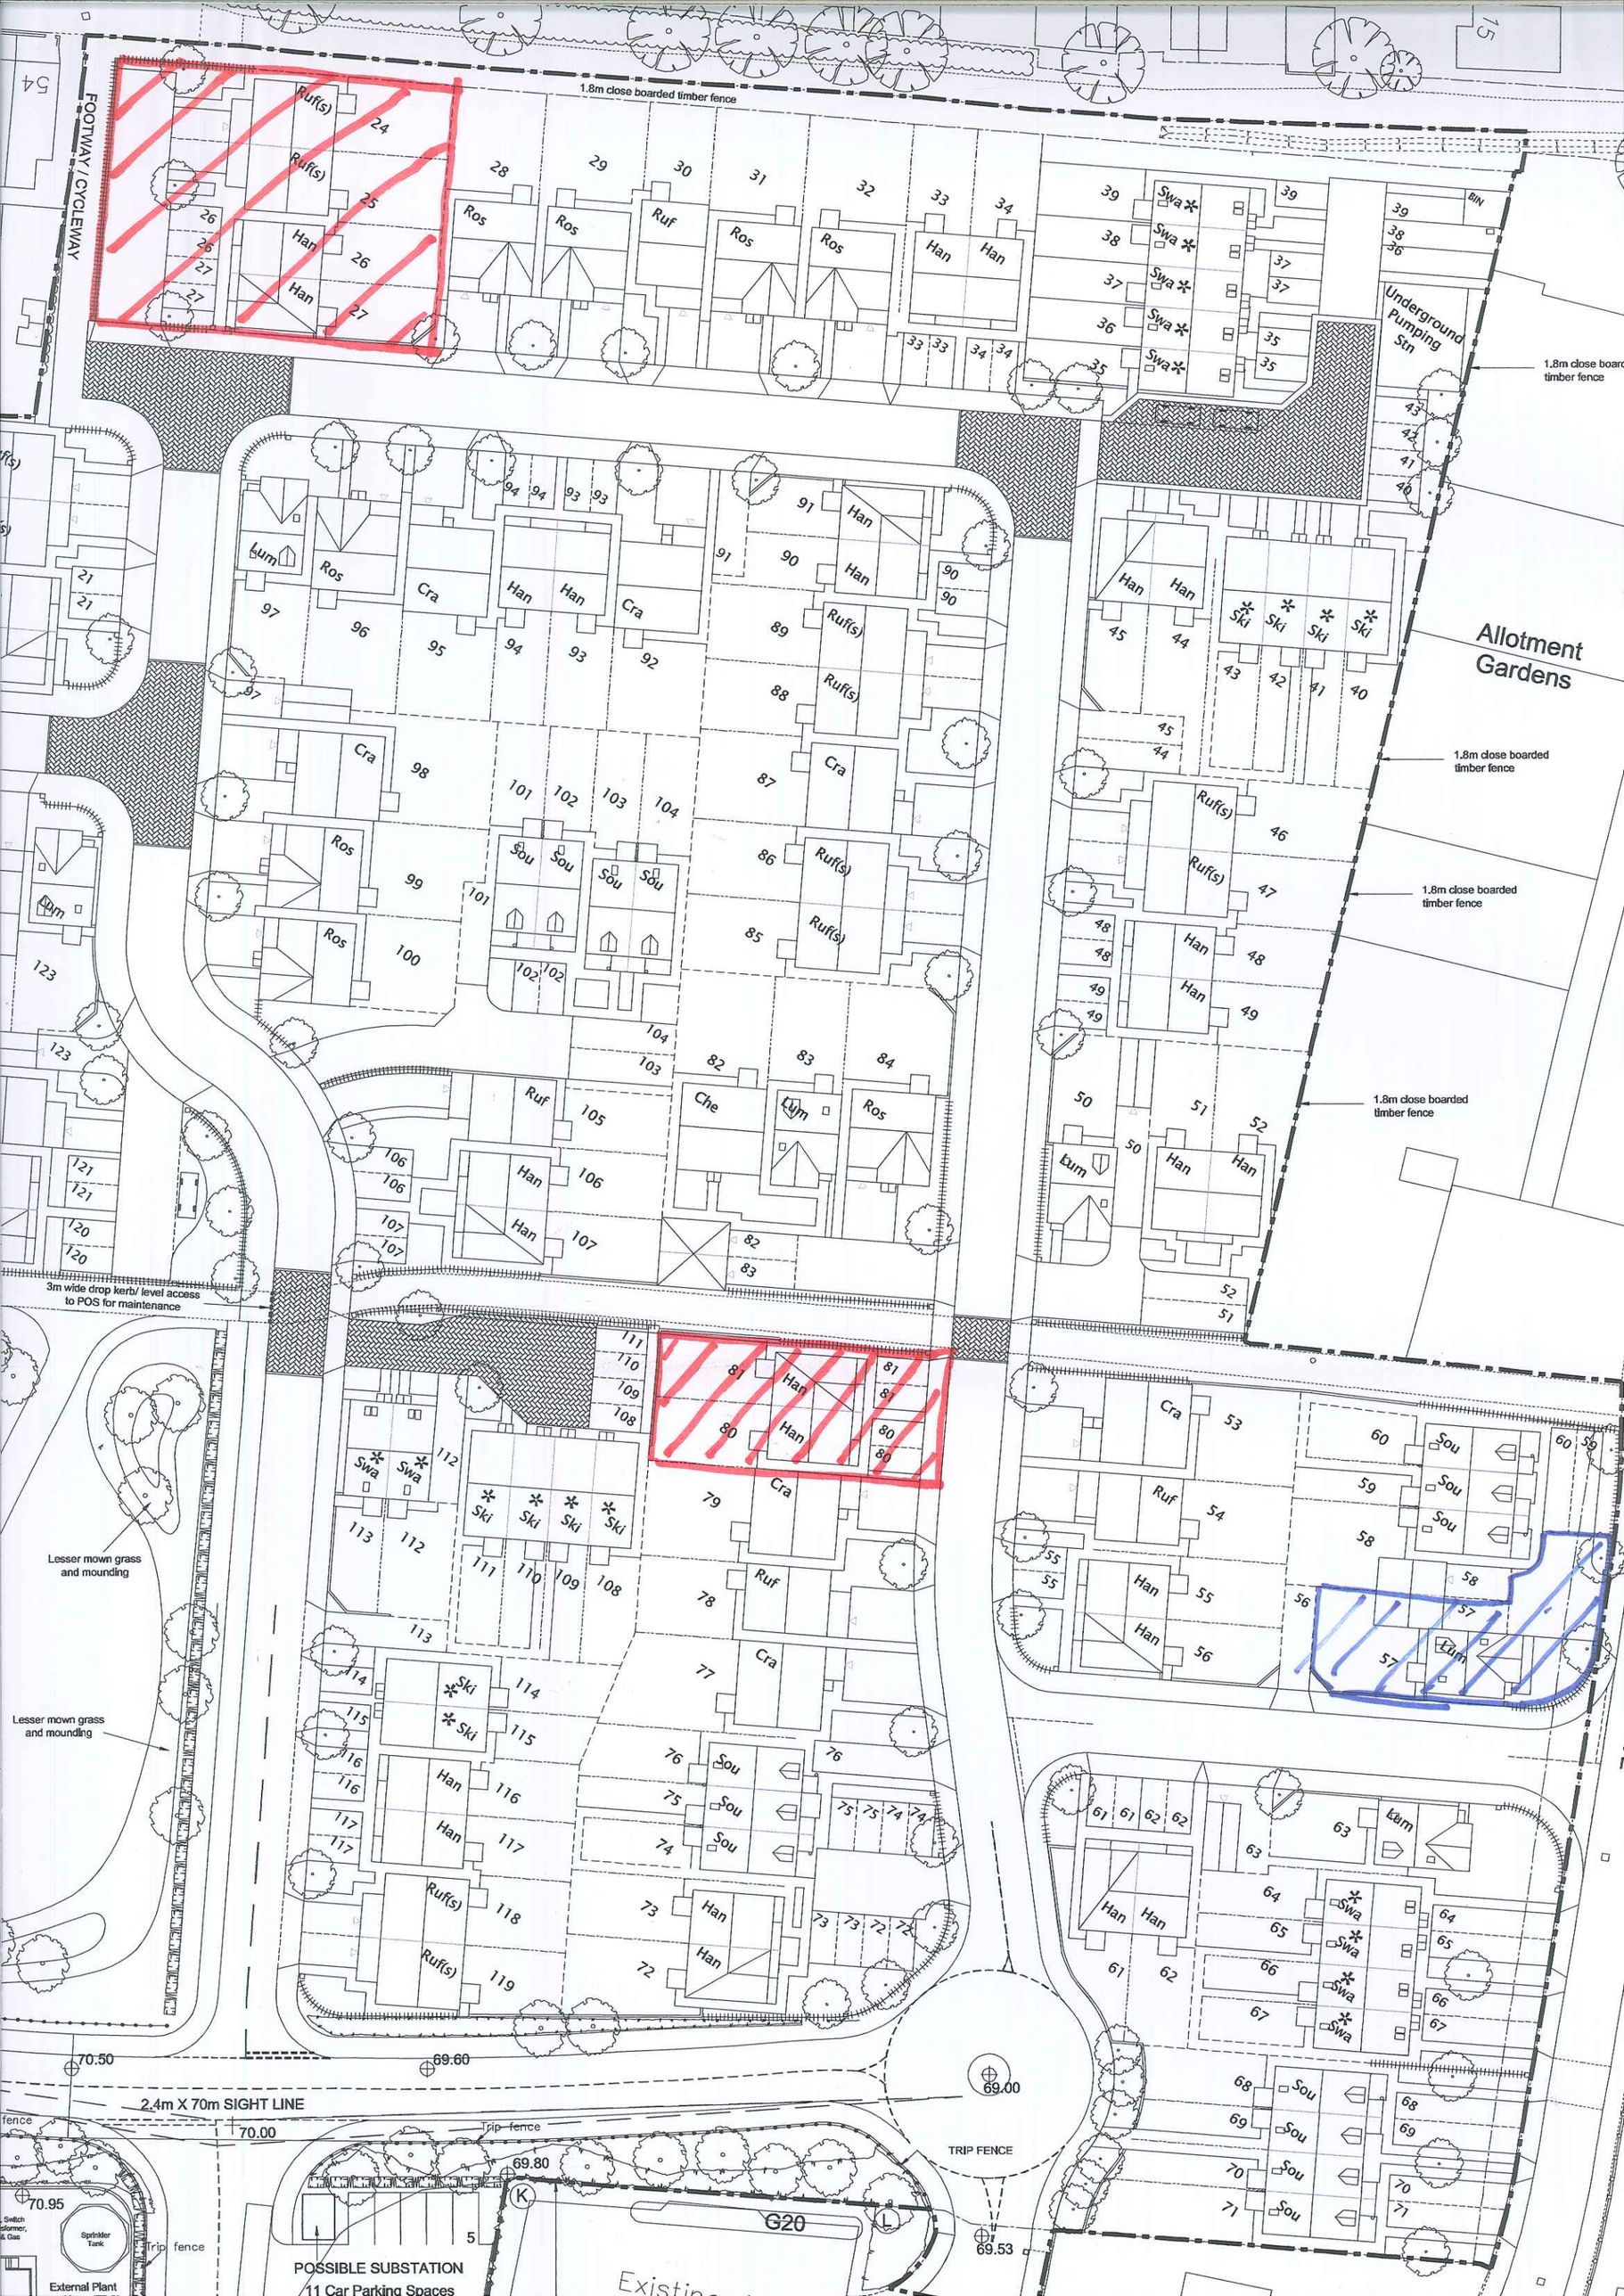
1.8m close boarded timber fence
FOOTWAY / CYCLEWAY
Underground Pumping Stn
Allotment Gardens
1.8m close boarded timber fence
3m wide drop kerb/ level access to POS for maintenance
Lesser mown grass and mounding
Lesser mown grass and mounding
2.4m X 70m SIGHT LINE
TRIP FENCE
G20
POSSIBLE SUBSTATION
11 Car Parking Spaces
Sprinkler Tank
External Plant