



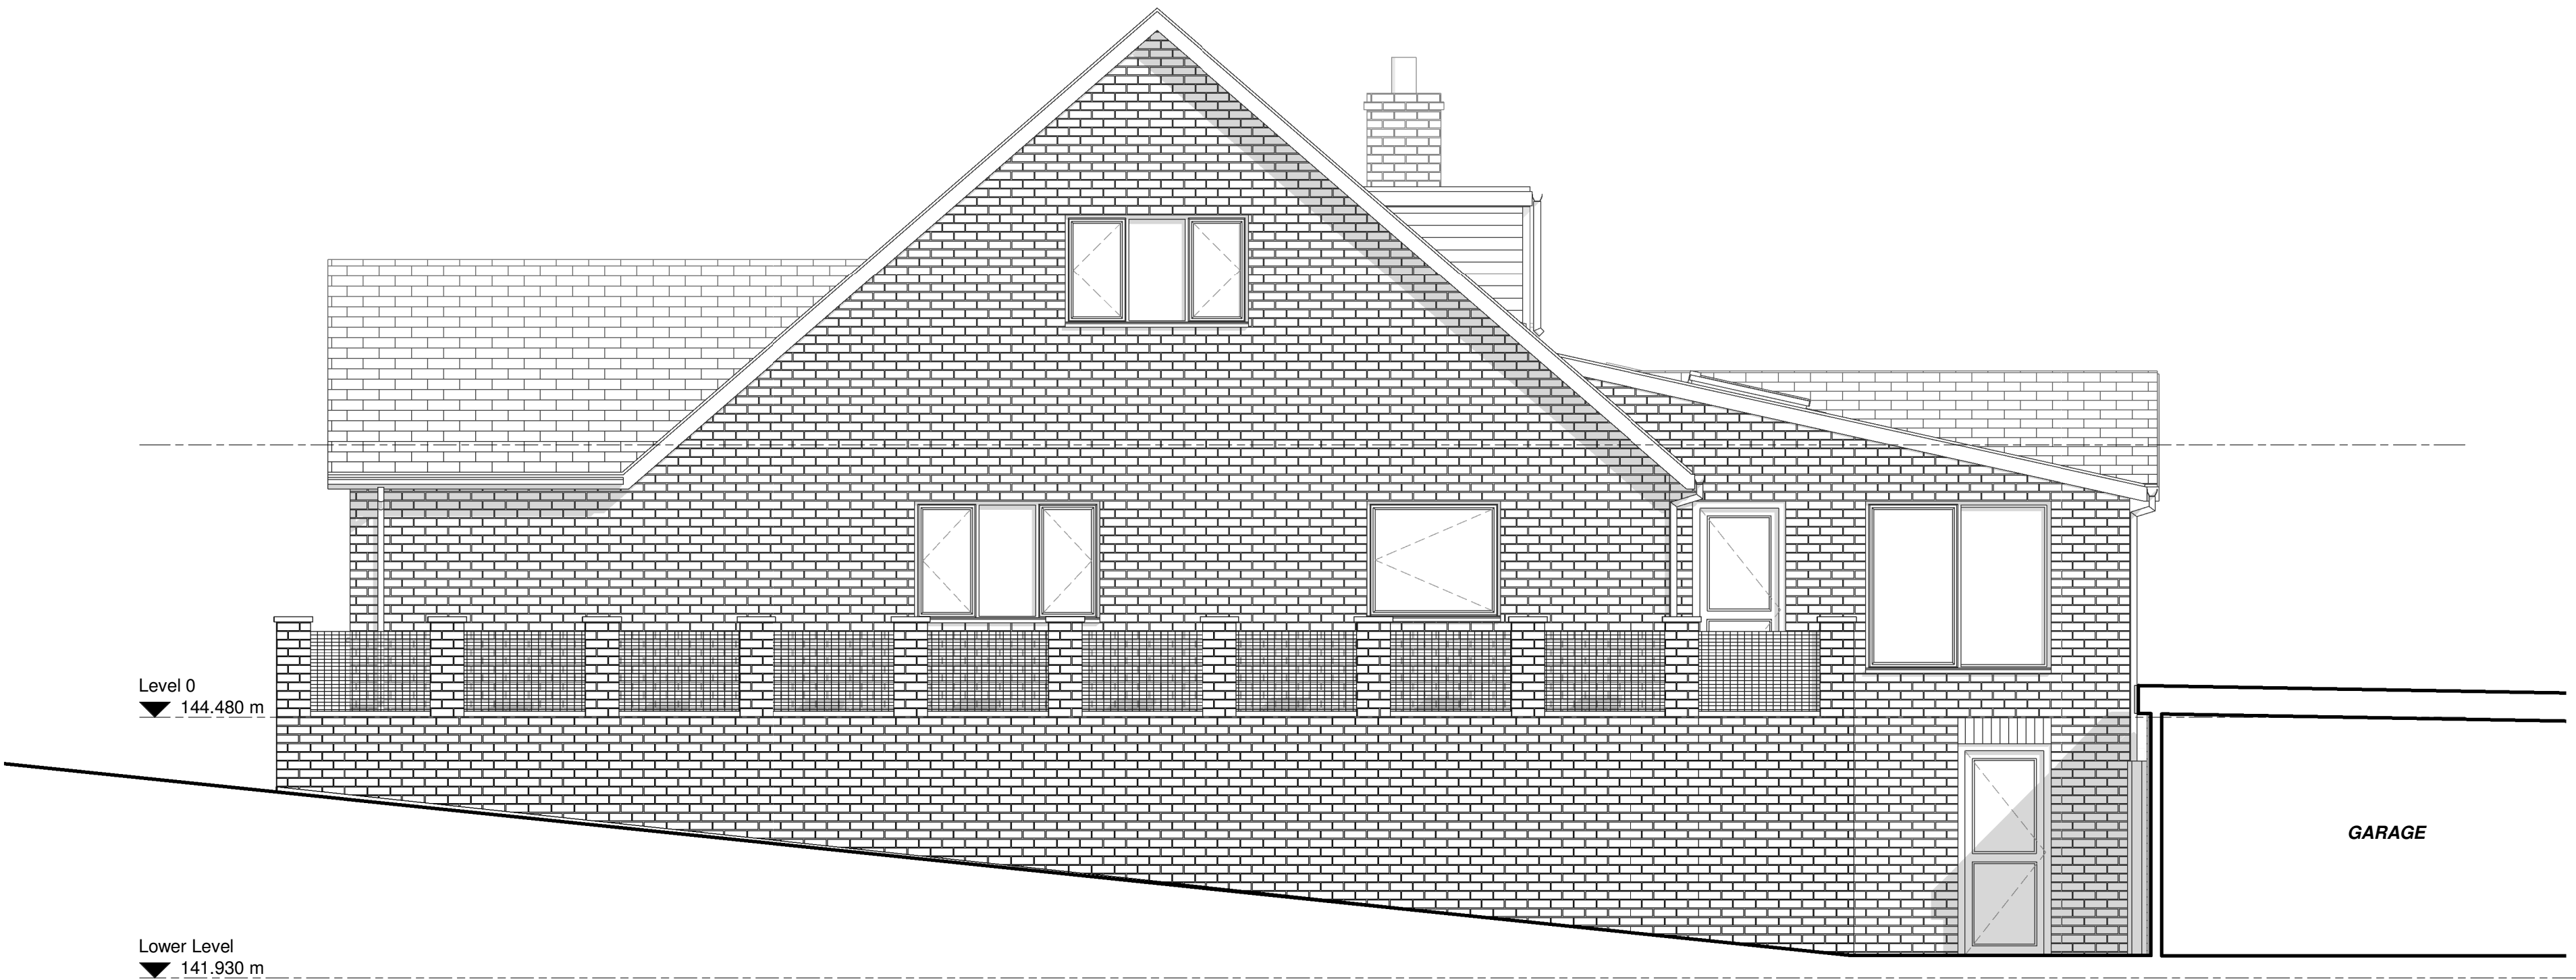

PROPOSED NORTH ELEVATION
1 : 50

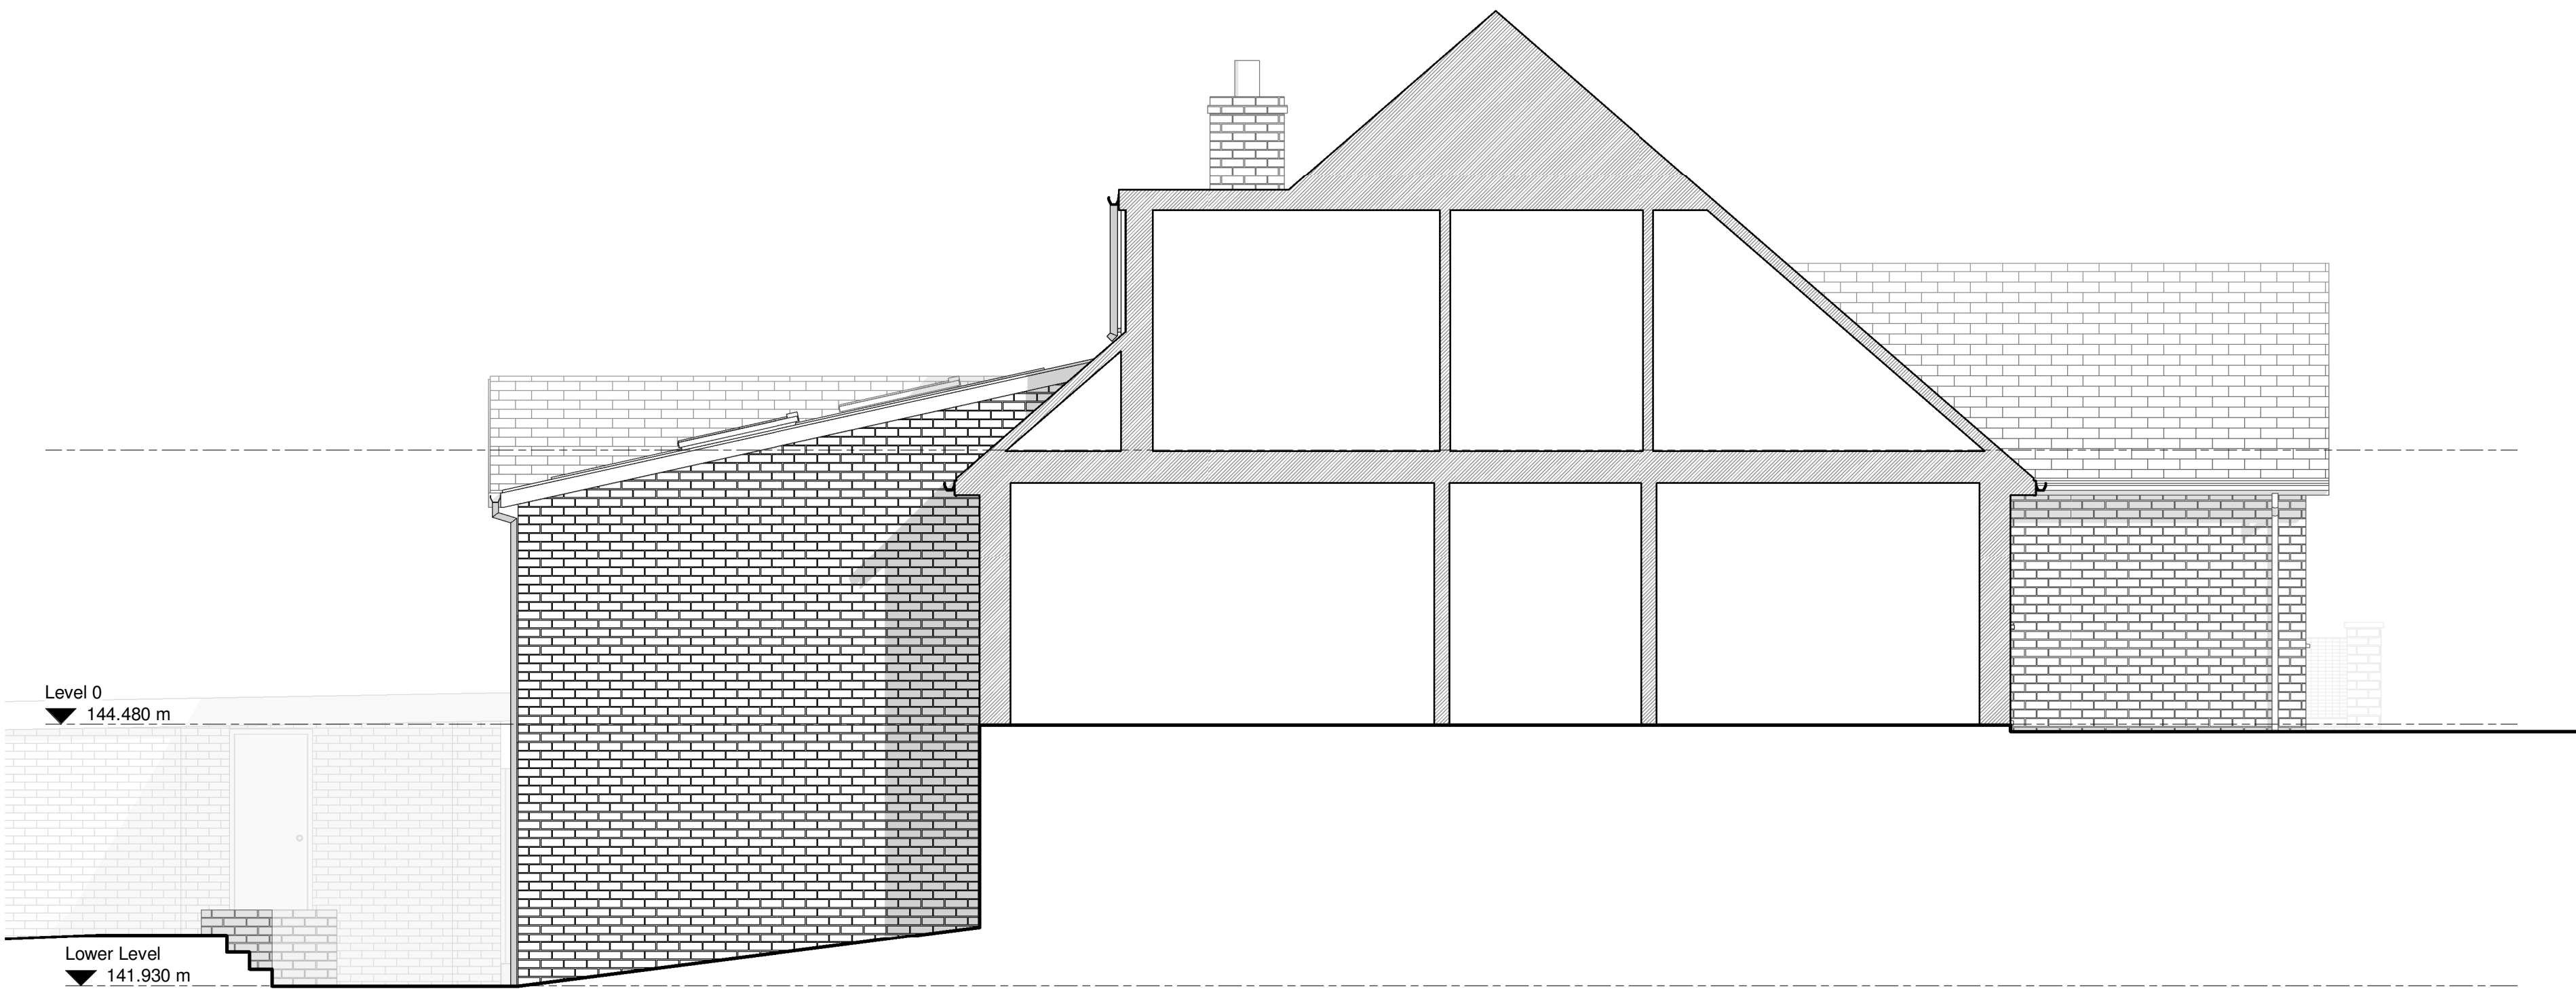

PROPOSED SOUTH ELEVATION
1 : 50



PROPOSED WEST ELEVATION
1 : 50