


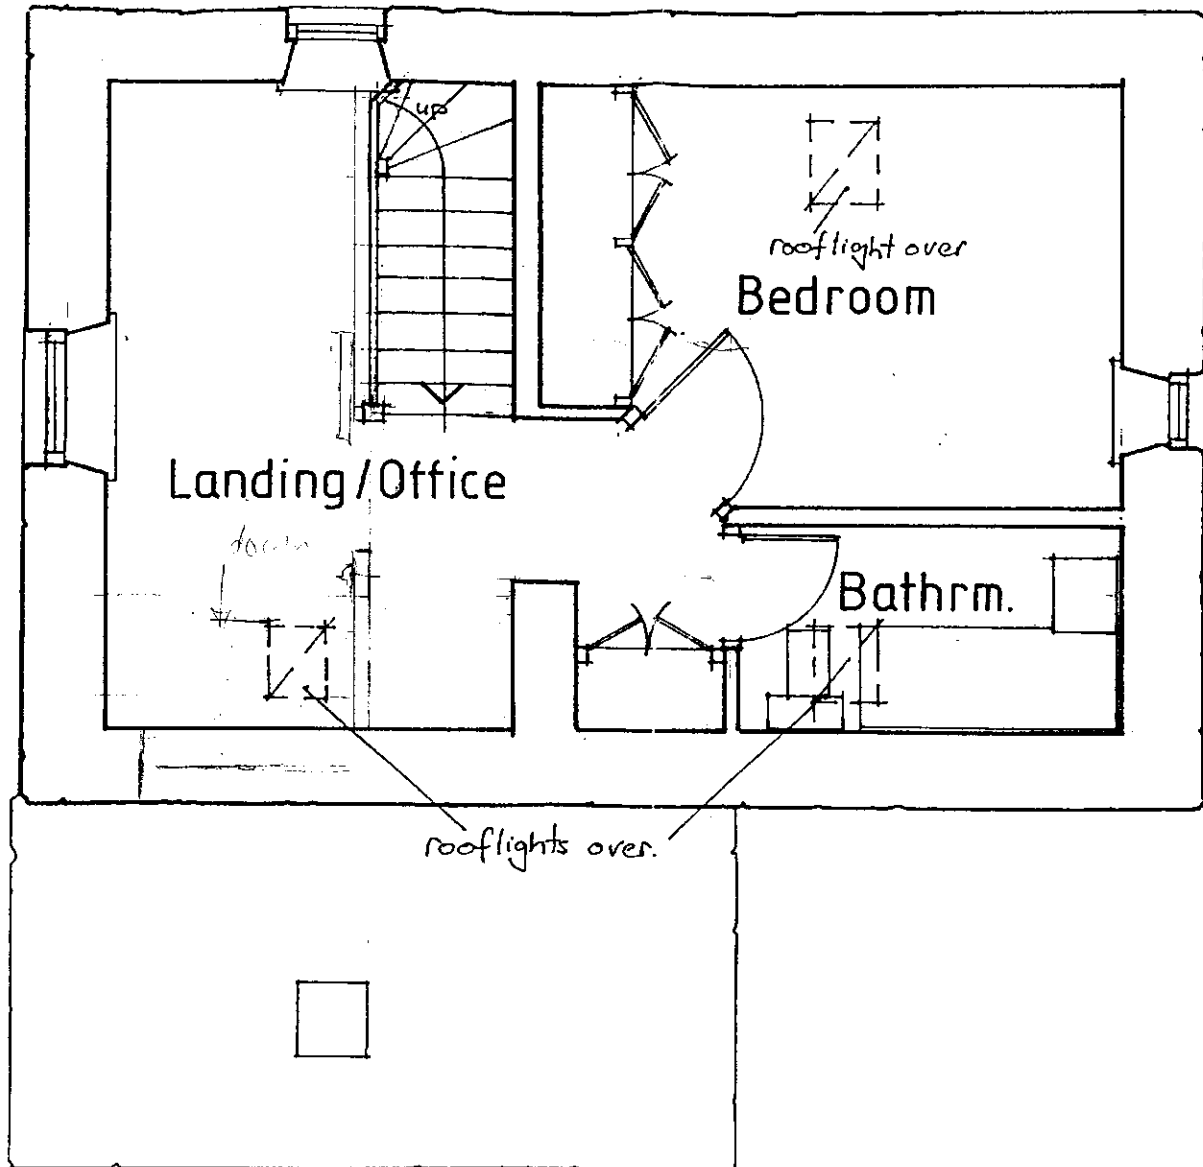

First Floor

COUNTRYSIDE INITIATIVE

P T
BUILDINGS
TRUST

CARTMEL
11 755

5 36750
5 36636

**CARLECOTES BENTS, STOCKSBRIDGE
PLANS - PROPOSAL**

DRAWING NO.

X0016 / 03 / 06 A

SCALE 1: 50

DATE: APRIL 1998

Rev A Plans amended to dwelling April 99

JOHN WILKINSON ARCHITECT

BIRCHES COTTAGE, CASTLE LANE, MADELEY, CREWE, CW3 9PA
TEL: 01782 752363 FAX: 01782 750992