


NORTH

NOTE:
INFORMATION IS BASED ON OS
SURVEY AND RECEIVED
INFORMATION

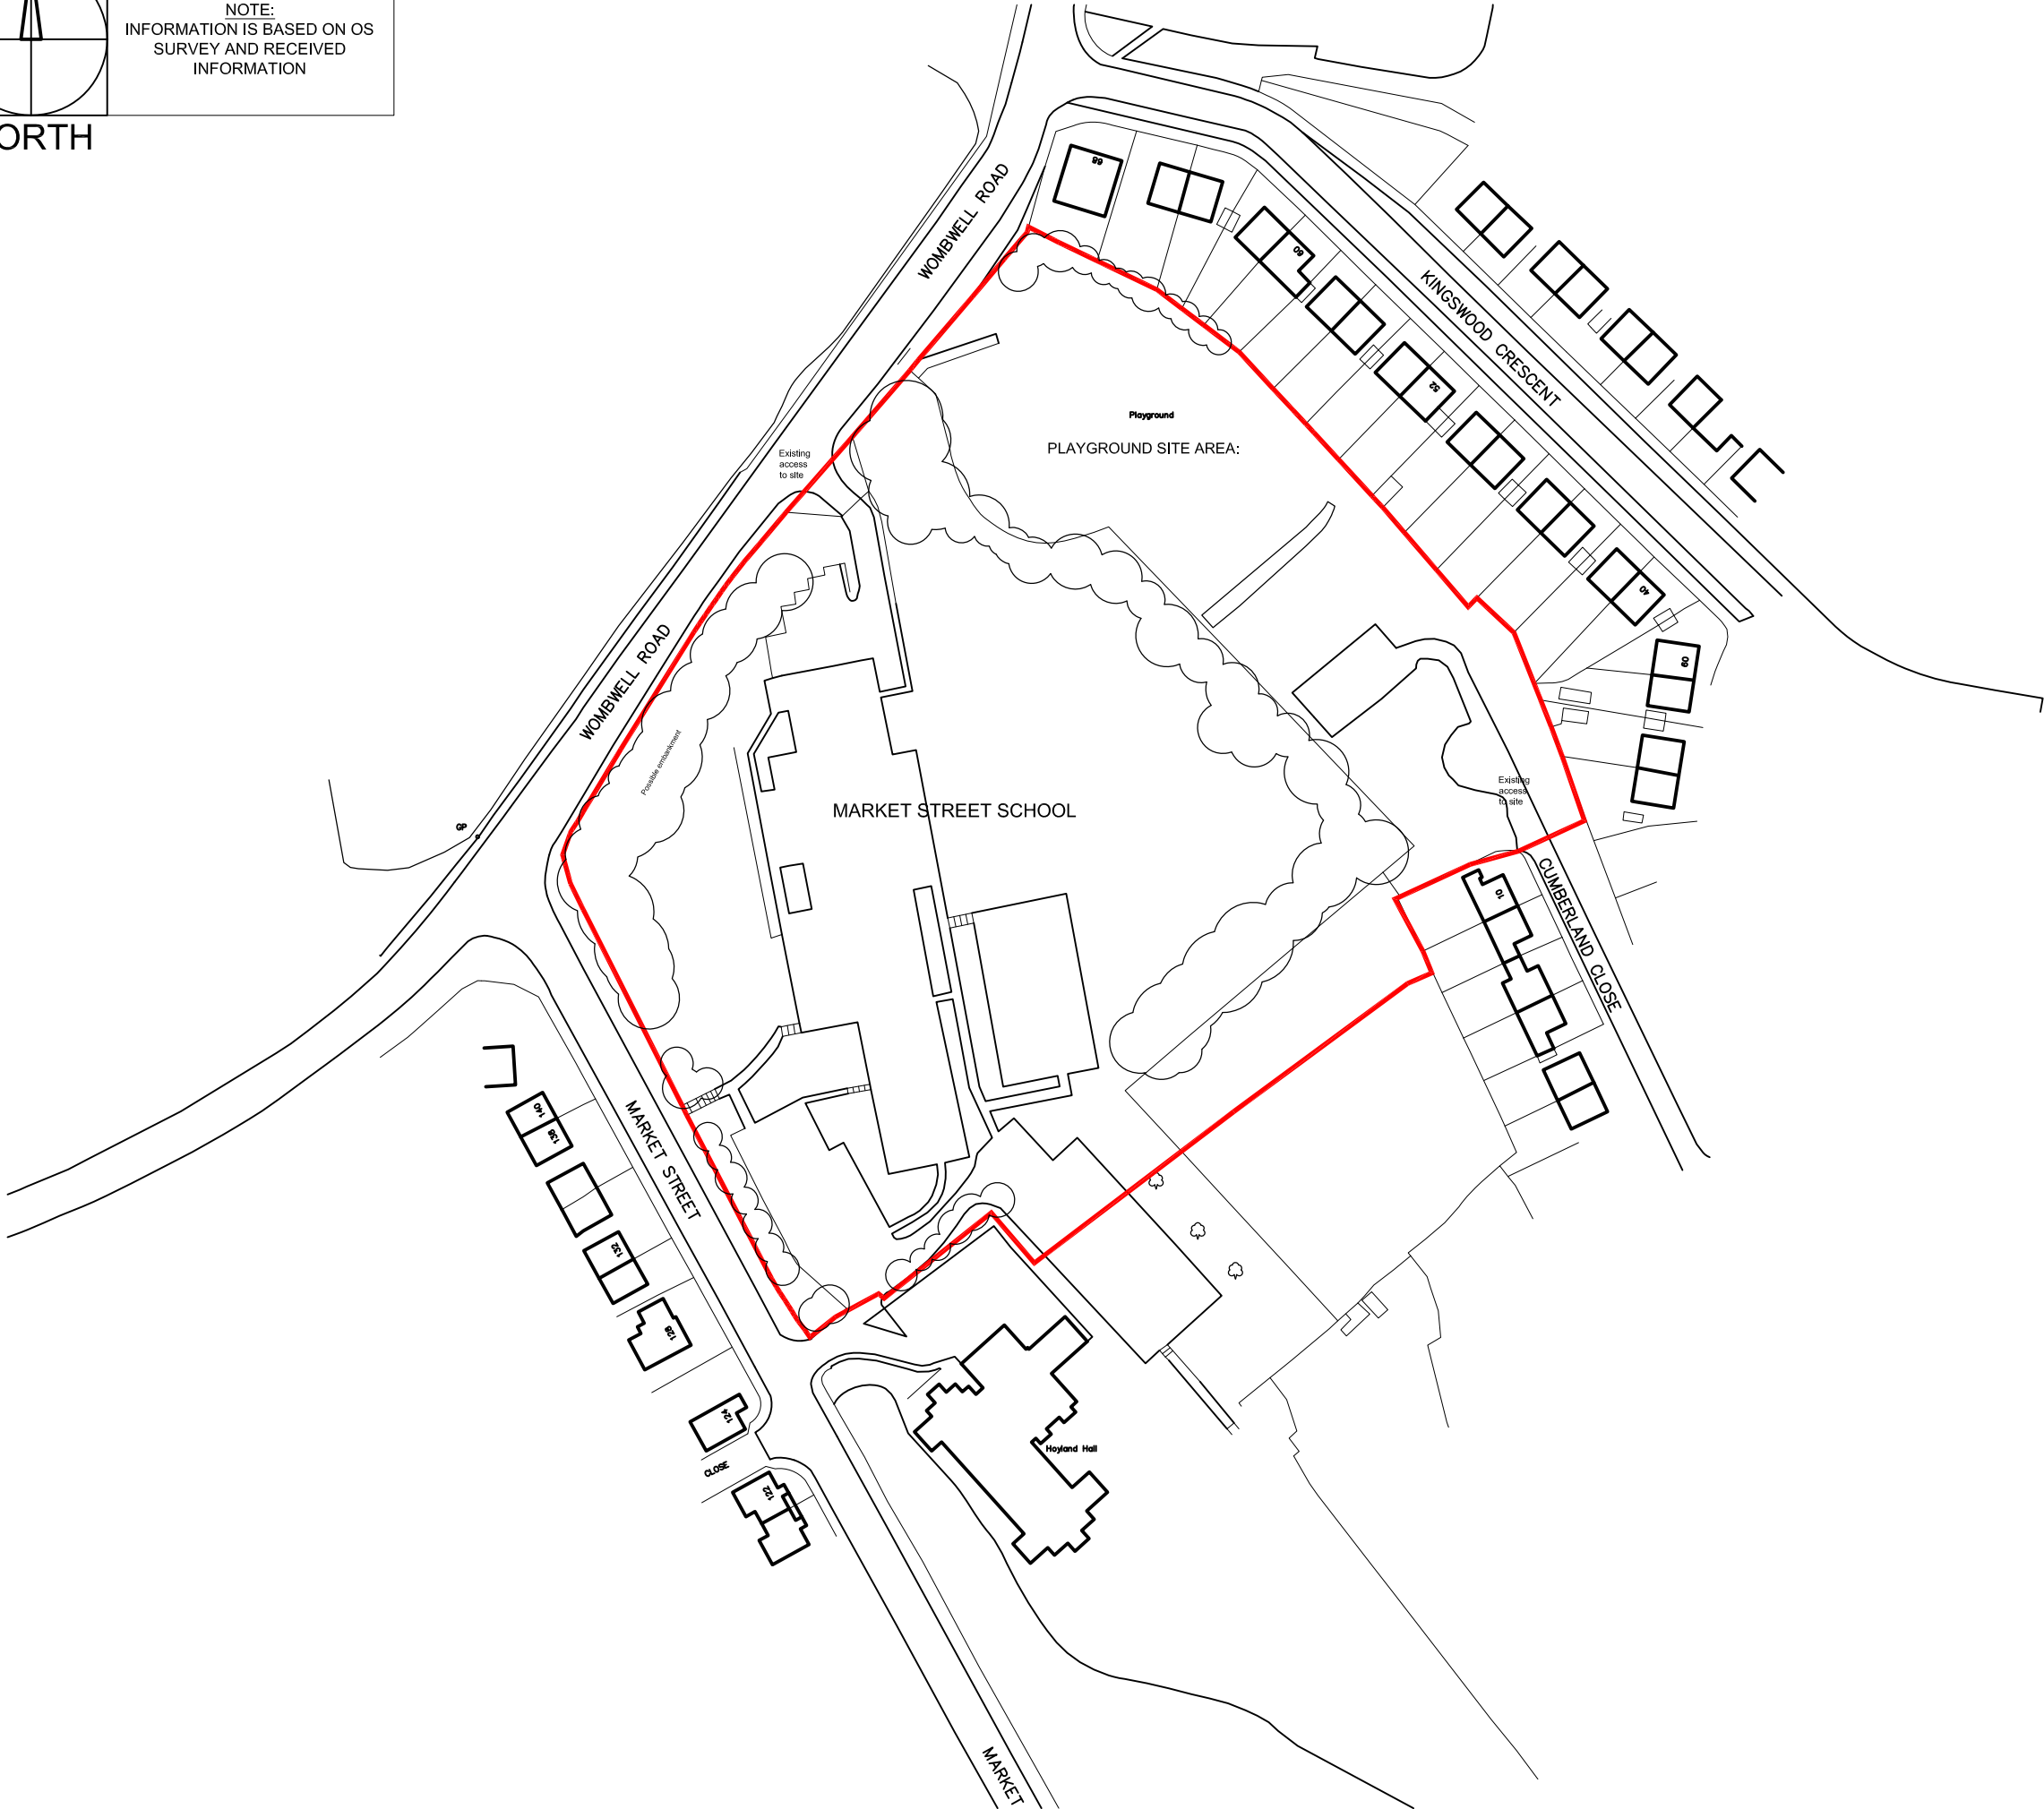

-	00-00-00	----	XXX	XXX
Rev	Date	Description	Rev By	Chk'd By
Project Title	Proposed Foodstore Development			
	Market Street Wombwell Road HOYLAND			
Client	Litton Properties Ltd			
Status	Planning			
Scale	1:1250	Drawing Size	A3	
Drawn By	ASR	Checked By	NJC	Date 02/11
Drawing Title	Red Line Drawing			
Job-Dwg No	10842-20			Rev -

- THE HARRIS PARTNERSHIP WAKEFIELD
2 St. Johns North, Wakefield, WF1 3QA
t. 01924 291 800 f. 01924 290 072
- THE HARRIS PARTNERSHIP MANCHESTER
2nd Floor, Carvers Warehouse,
77 Dale Street, Manchester, M1 2HG
t. 0161 238 8555 f. 0161 244 5809
- THE HARRIS PARTNERSHIP MILTON KEYNES
The Old Rectory, 79 High Street
Newport Pagnell, MK14 8AB
t. 01908 211 577 f. 01908 211 722
- THE HARRIS PARTNERSHIP READING
101 London Road, Reading, RG1 5BY
t. 0118 950 7700 f. 0118 956 8642

