


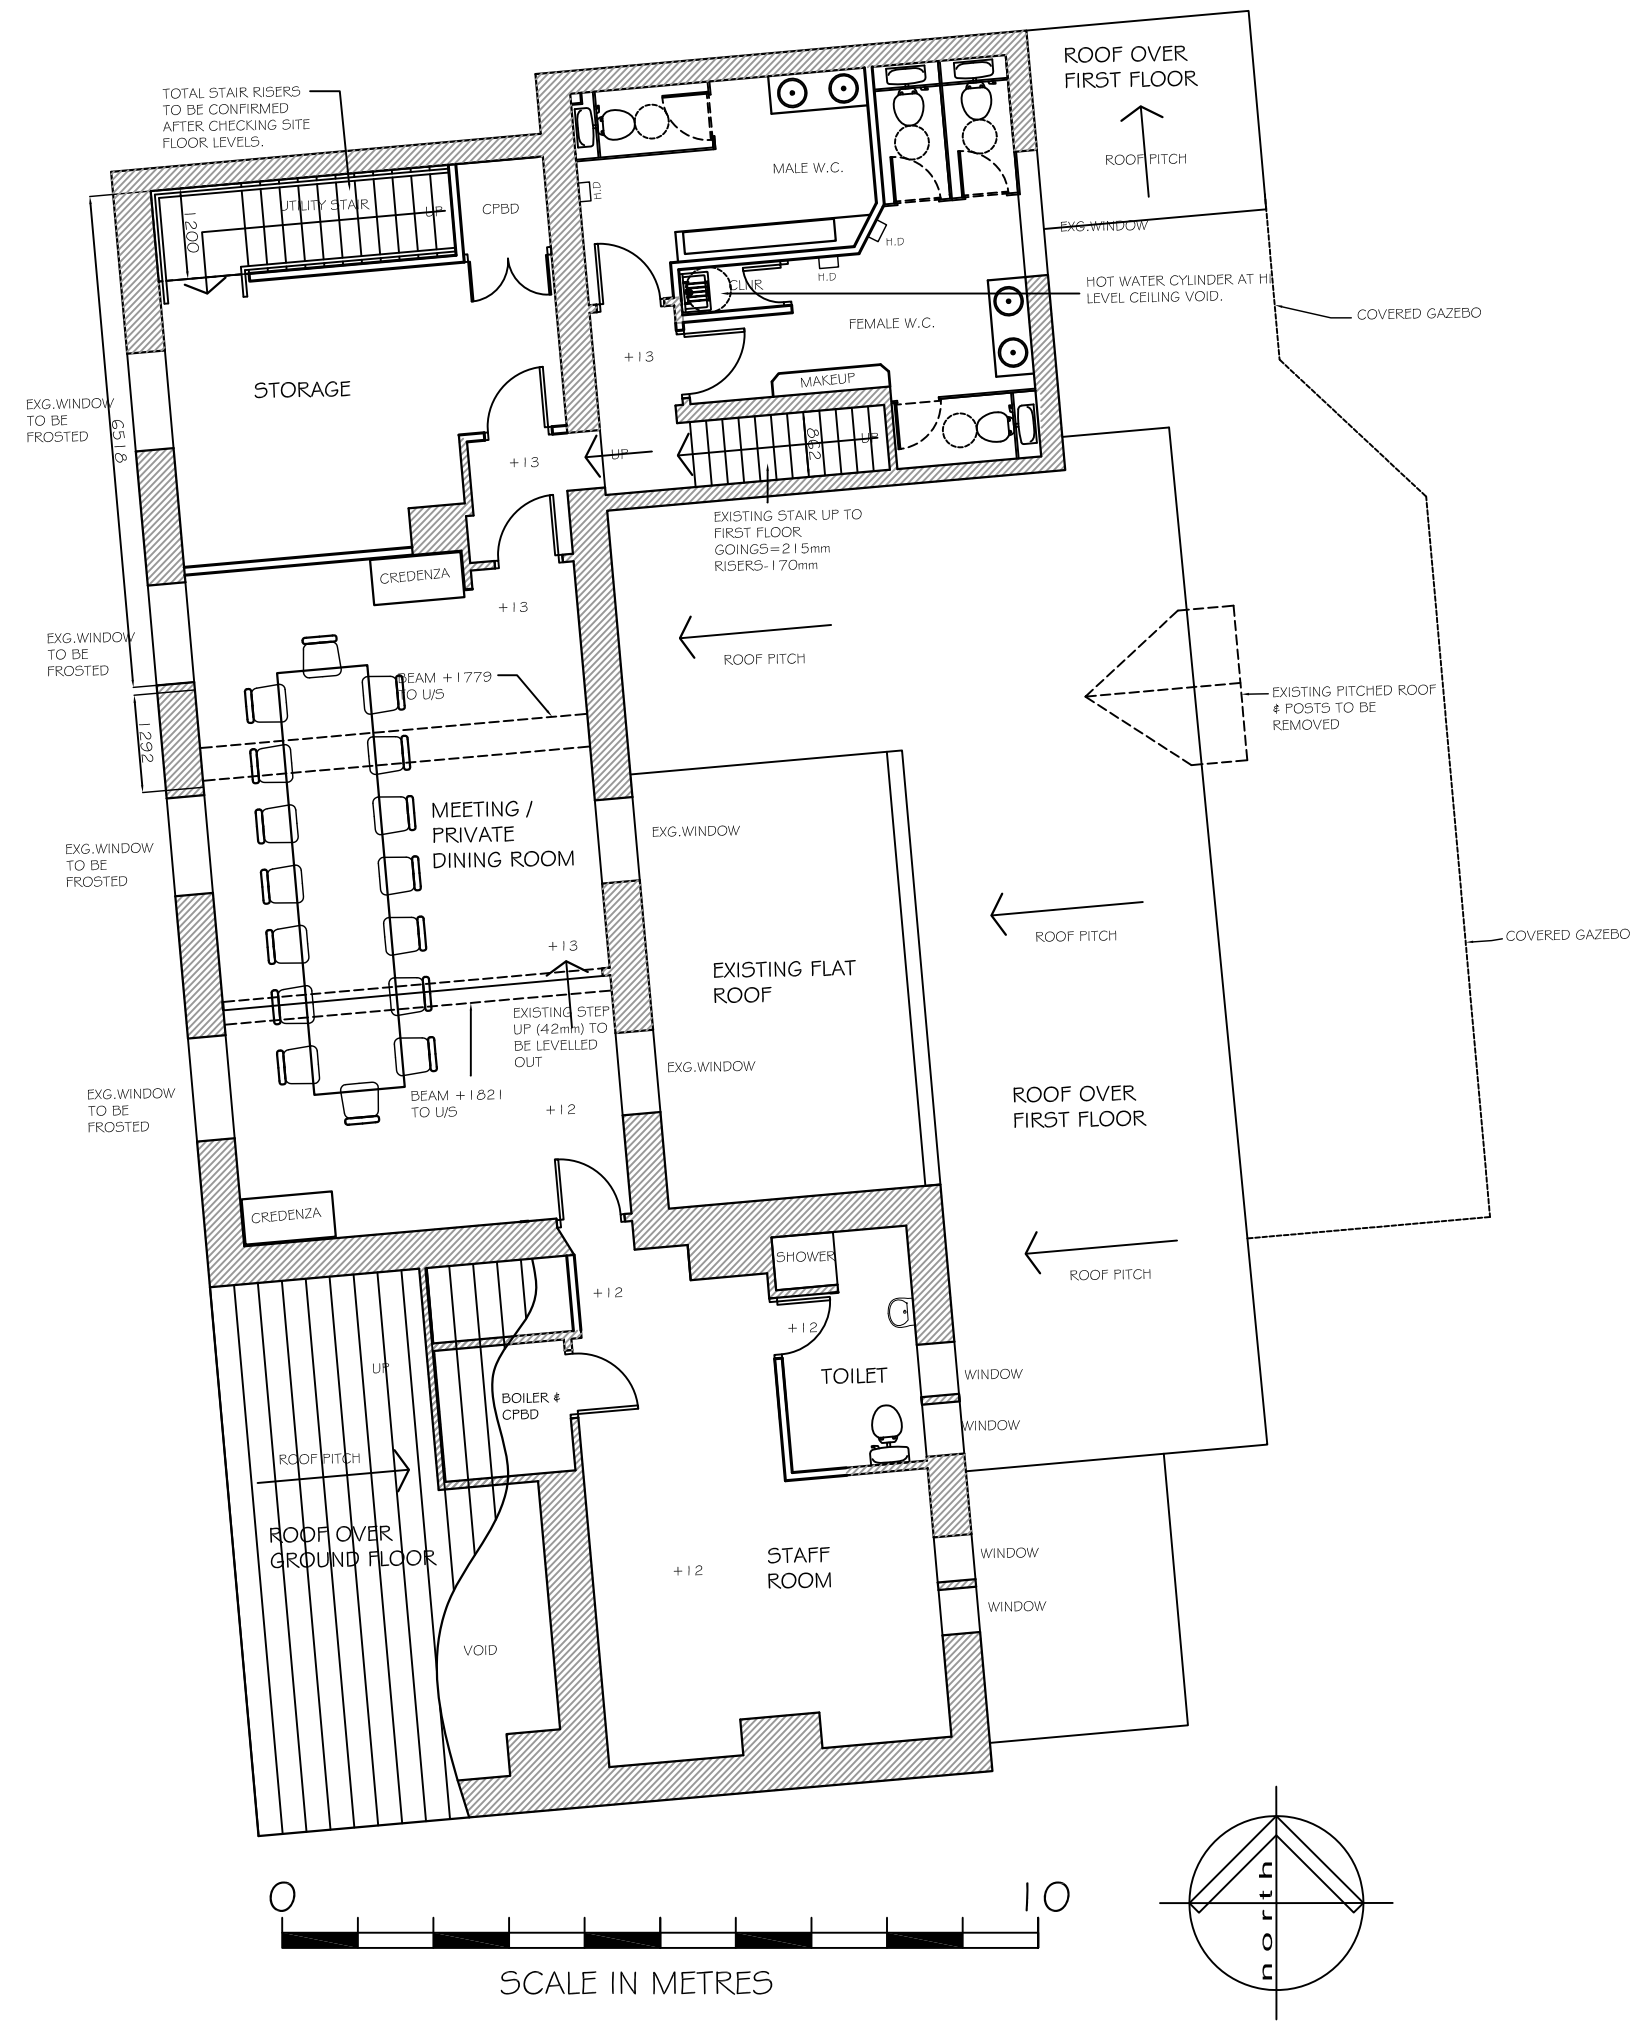

PLAN DRAWN FOR FEASIBILITY PURPOSES AND CANT BE DEEMED ACCURATE. DO NOT USE FOR CONSTRUCTION PURPOSES UNTIL FULL MEASURED SURVEY IS CARRIED OUT.

	REVISION NOTES:	DATE:
G	GAZEBO ROOF INDICATED, MEETING/PRIVATE DINING ROOM TITLE CHANGED, TABLE REDRAWN.	11.02.21
F	GLAZED FLAT EXTERNAL ROOFING SCALED BACK.	31.01.21
E	ROOMS REPURPOSED AND ANNOTATED AS REQUESTED BY JLB.	29.01.21
D	VARIOUS PLAN CHANGES REQUESTED BY JLB.	13.07.20
C	PRIVATE DINING ROOM, REAR STAIR, OFFICE / STAFF, STORE, MANAGERS KITCHEN, MANAGERS FLAT CHANGED	24.06.20



CLIENT:
THE BROOK GROUP

PROJECT:
THE FOUNTAIN INN, WELLTHORNE LANE,
INGBIRCHWORTH, SOUTH YORKSHIRE,
S36 7GJ.

TITLE:
PROPOSED FIRST FLOOR G.A.PLAN.

DATE: 11.02.20 **SCALE:** 1 TO 100 AT A3

STATUS: DESIGN

DRWG NO: FOUN-DO05 Rev G