

# LISTED BUILDING CONSENT APPLICATION

APPLICATION No. 2008/1480

**BARNLEY**  
Municipal Council

Please read the accompanying notes first. Failure to complete this form correctly will delay your application

Please complete in Block letters

1A: NAME & ADDRESS OF APPLICANT

MRS LOWE  
1 HIGH ST.  
DODWORTH

Tel: .....

If form completed by Agent

1B: AGENT'S NAME, ADDRESS & CONTACT

PETER THOMSON  
LINWOOD  
BARNLEY RD DODWORTH  
Tel: 201391 Contact: .....

Please complete in Block letters

2: FULL POSTAL ADDRESS BUILDING(S)

1 HIGH ST. DODWORTH

Please tick at least one box

3: TYPE OF APPLICATION

A: This application is for alterations or extensions to Listed Building(s)

☒

B: This application is for partial demolition of Listed Building(s)

☐

C: This application is for complete demolition of Listed Building(s)

☐

D: This application is for internal alterations of a Listed Building(s)

☐

Please complete in Block letters

4: BRIEF DESCRIPTION OF PROPOSED WORKS

EXTERNAL EXTRACT FIVE LOCHS ON REAR

Please tick at least one box

5: PREVIOUS OR CONCURRENT PLANNING APPLICATIONS

A: I have already been granted planning permission for this proposal

☐

B: I have already applied for planning permission for proposal

☒

C: I am applying concurrently for planning permission

☐

D: Planning permission is not required for proposed works

☐

If you ticked 'A' or 'B', please state Application No. 2008/0298

Please complete

6: I enclose five copies of the necessary plans and I have completed five copies of these forms. I enclose the appropriate Certificate of Ownership.

Signed

[Signature]

Date

14/03/08



Design and Access Statement for Change of Use from A1 to A3,  
1 High Street, Dodworth

Surroundings

At the present time, the Ground Floor is empty but was used recently as a Computer Repair shop. Adjacent at No. 3 is a Gents Barbers, with the first floor used as 2 flats. To the rear of the property is the Co-op supermarket. Further along the row of terraces are 2 dwellings and then a Chinese Takeaway and Shoe Shop.

Access

The site is on the junction of High Street, Station Road, Barnsley Road and Green Road. There is unrestricted parking directly outside the shop. Pedestrian access is directly off High Street and is level.

Design and Appearance

The appearance of the shop will remain as existing.



**Peter Thompson** M.C.I.A.T.



Architectural Design Consultant Ltd.

Tel & Fax: 01226 201391

Mobiles 07973 251730

e-mail: peter-thompson@hotmail.co.uk

PROPOSED PIZZA TAKEAWAY

1 HIGH STREET

DODWORTH

SITE PLAN


1:500

Linwood

Barnsley Road

Dodworth

Barnsley S75 3JR

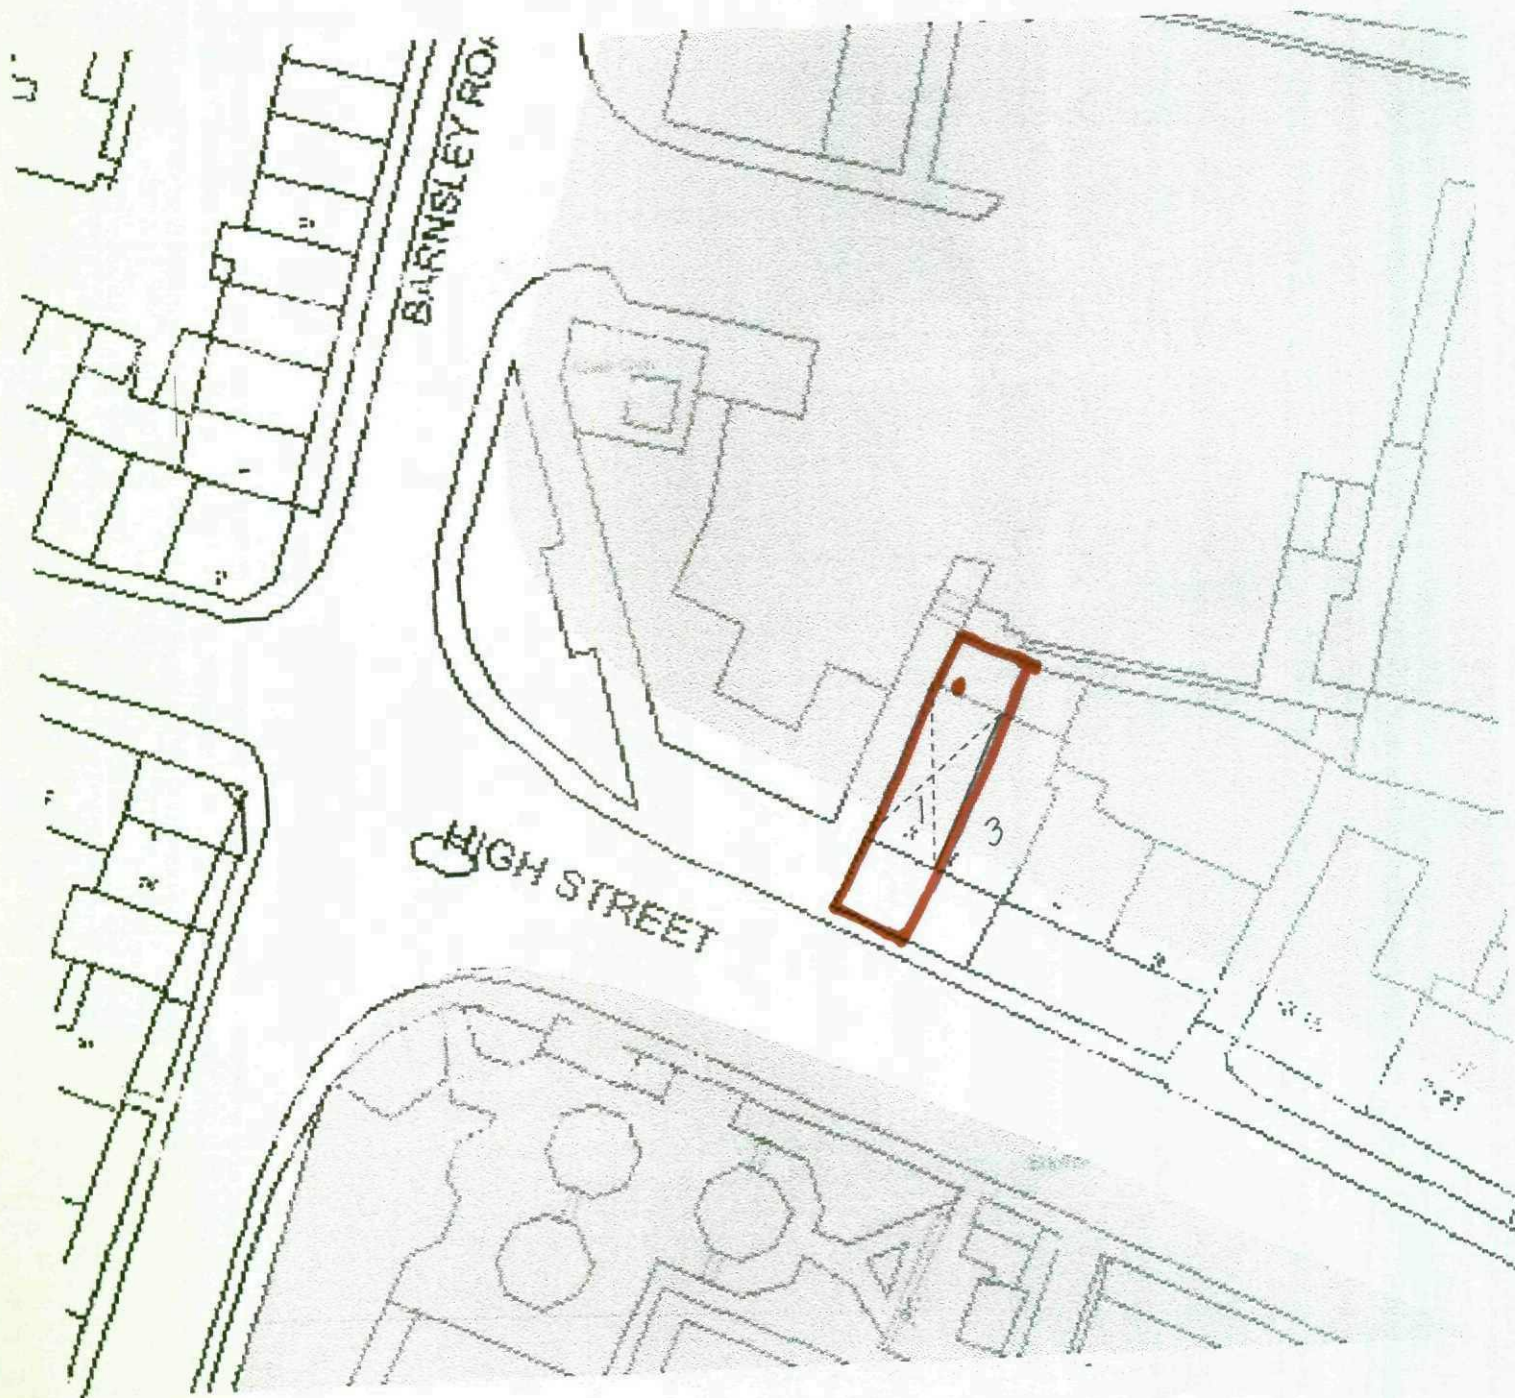




Peter Thompson M.C.I.A.T.




Architectural Design Consultant Ltd.  
Tel & Fax 01226 201391  
Mobile 07973 251730  
e-mail peter.thompson@hotmail.co.uk

PROPOSED CHANGE OF USE FROM A1 TO A3  
1 HIGH STREET  
DODWORTH  
GROUND FLOOR PLAN 1:100

Linwood  
Barnsley Road  
Dodworth  
Barnsley S75 3JR

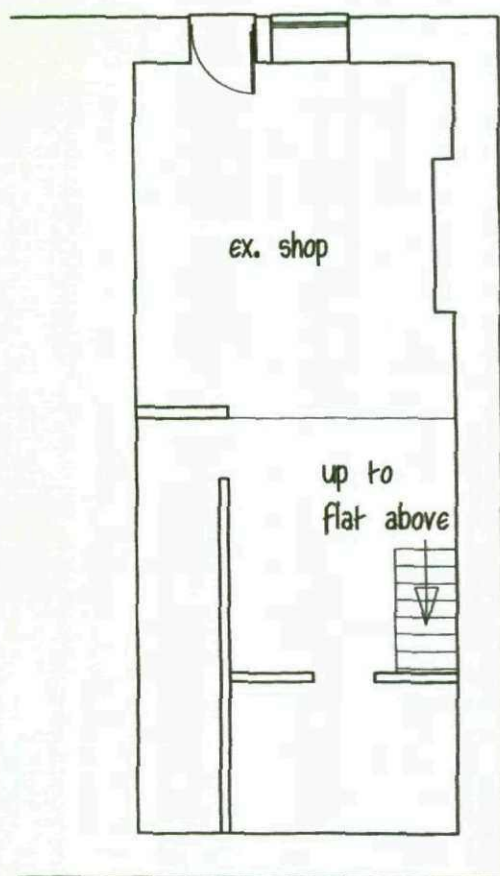

EXISTING GROUND FLOOR

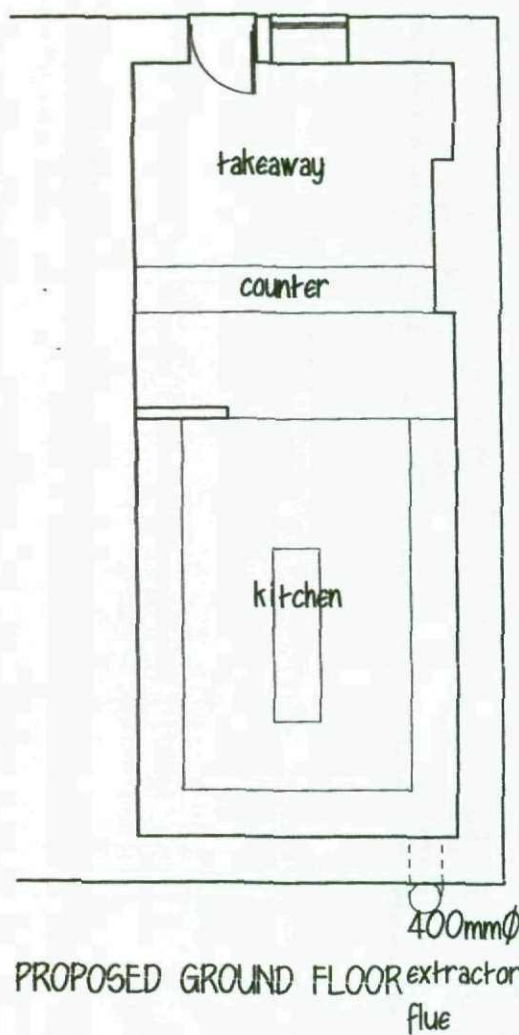

PROPOSED GROUND FLOOR




# Peter Thompson M.C.I.A.T.




Architectural Design Consultant Ltd.  
Tel & Fax 01226 201391  
Mobiles 07973 251730  
e-mail peter.thompson@hotmail.co.uk

PROPOSED CHANGE OF USE FROM A1 TO A3  
1 HIGH STREET  
DODWORTH  
GROUND FLOOR PLAN 1:100


Linwood  
Barneley Road  
Dodworth  
Barneley S75 3JR

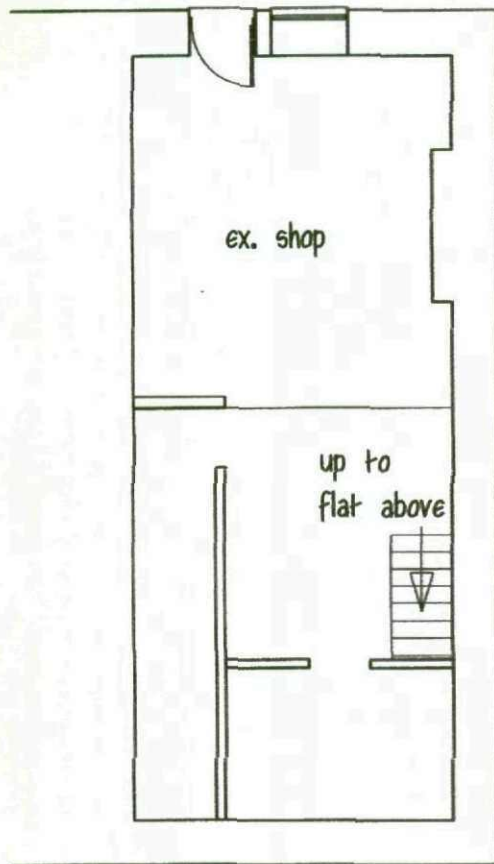

EXISTING GROUND FLOOR

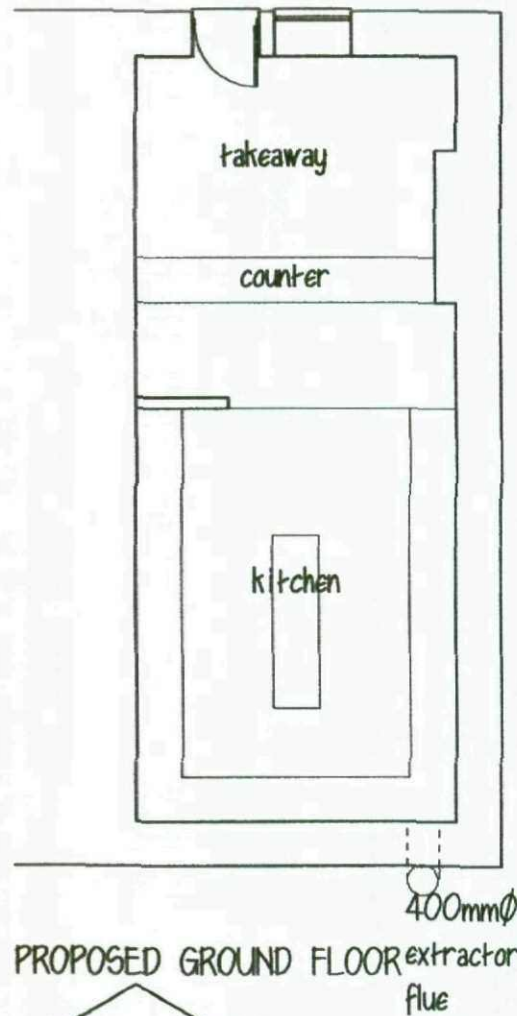

PROPOSED GROUND FLOOR

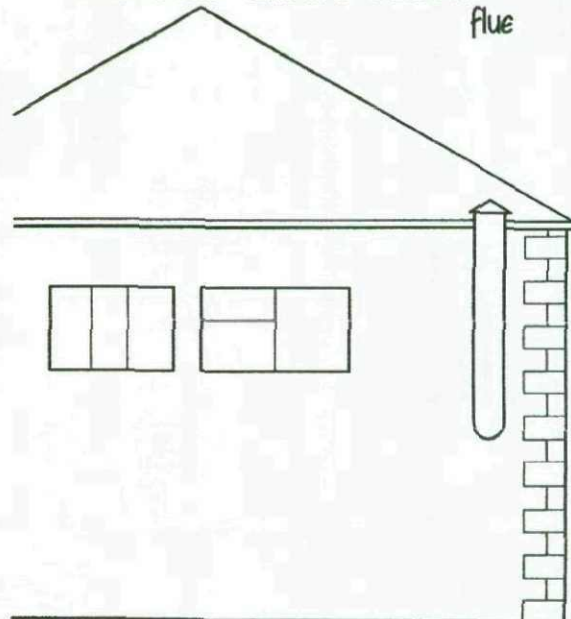

REAR ELEVATION



SIDE ELEVATION



REAR ELEVATION



FRONT ELEVATION