


Drawing No.	Rev No.
MIF001 -002	

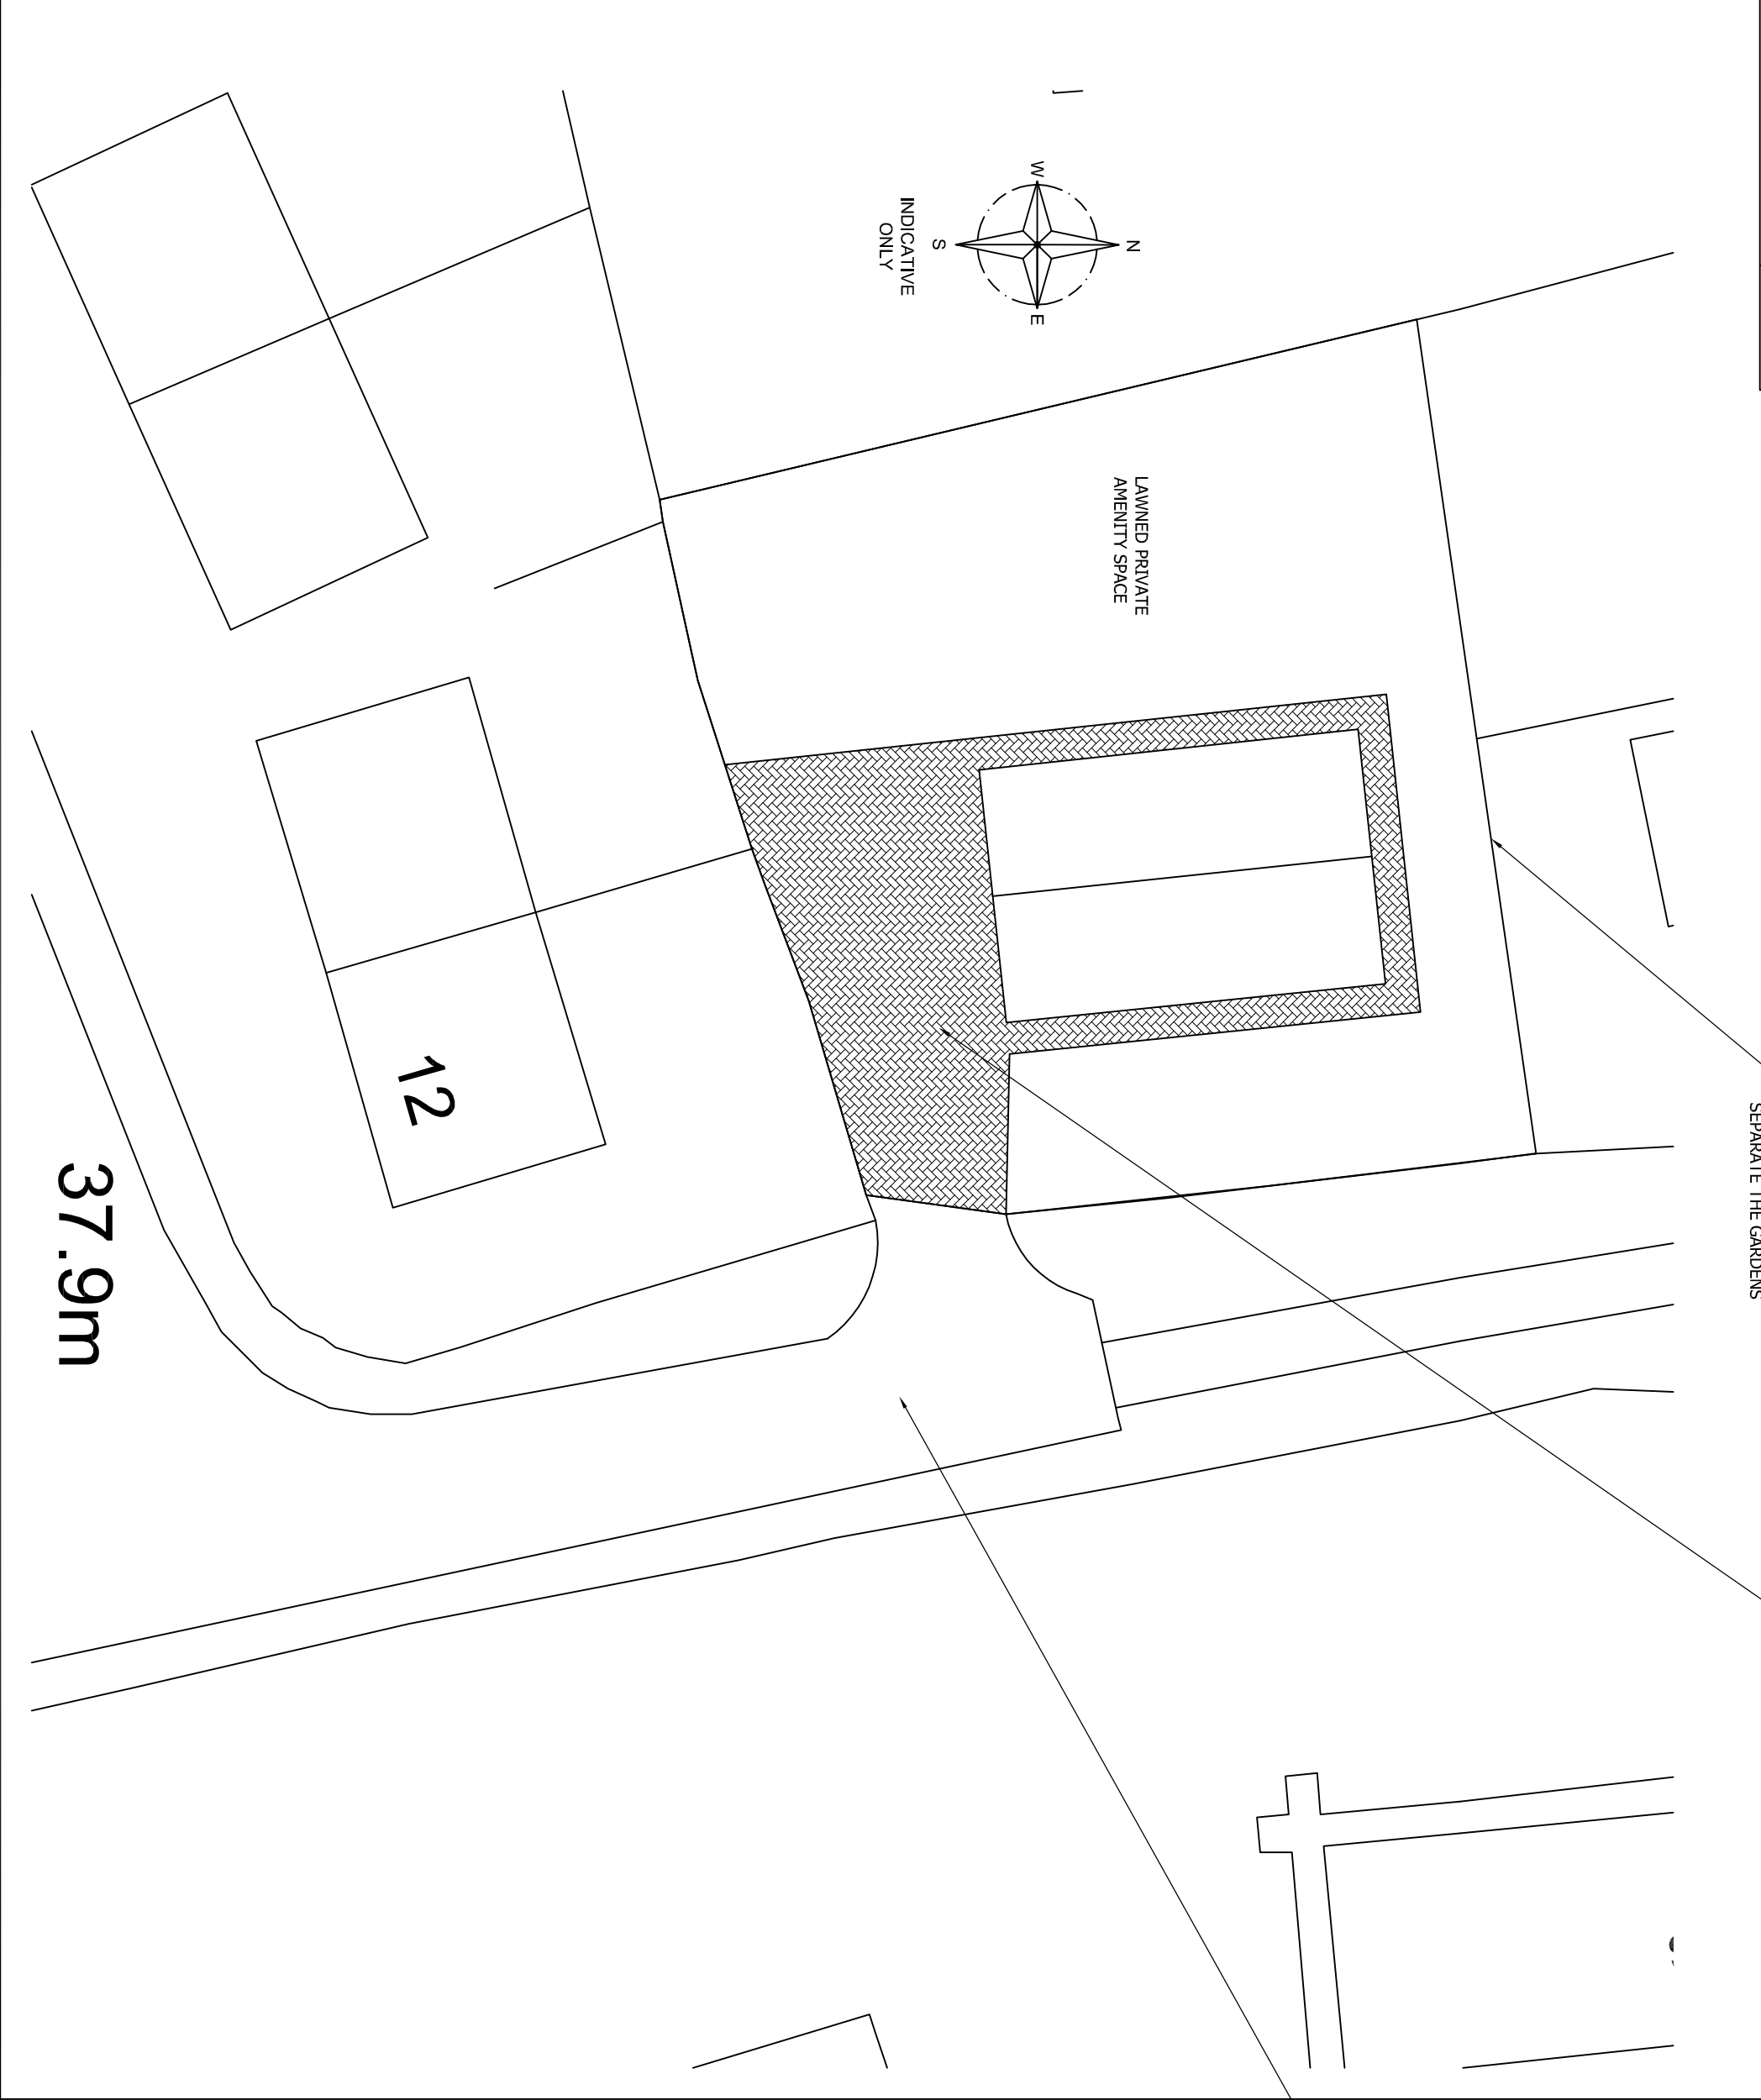

DO NOT SCALE: Contractor to check all dimensions and report any omissions or errors

NOTES

ACCESS TO EXISTING GARDEN ENTRANCE
ENLARGED TO ALLOW VEHICULAR ACCESS
AND TURNING AT MY CLIENTS EXPENCE

Rev	Description	By	Chk	App	Date
-----	-------------	----	-----	-----	------

JRB DESIGNS LTD
1 Saville Road
Cudworth
Barnsley
S72 8LT
Tel: 01226 383542
Fax: 01226 380078
Mob: 07970 541192
Email: joine@jrbdesigns.co.uk

This drawing is copyright. © Jrbdesigns Ltd.

Client
MR I FLETCHER

Drawing Title
BLOCK PLAN OF SITE

Address
**22, ABBEY ROAD
LUNDWOOD
BARNSELEY
S71 5QD**

Project Title:
**PROPOSED DETACHED
BUNGALOW**

Purpose of Issue:
PLANNING

Drawing Status
FIRST ISSUE

Scale at A3	Drawn By	Date
AS SHOWN	JRB	18/02/2014
Checked By	Approved By	Date
IF	IF	18/02/2014
Project No.	Drawing No.	Revision
MIF001	002	

APPROVAL ☒ INFORMATION ☐ TENDER ☐ CONTRACT ☐ CONSTRUCTION ☐