



NOTE : This drawing is to be read in conjunction with drawing numbers 2061 / 200.

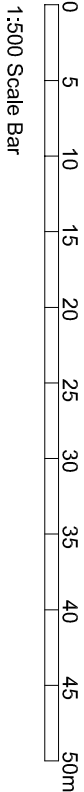

Crown Copyright. All rights reserved. Licence no. 100041040

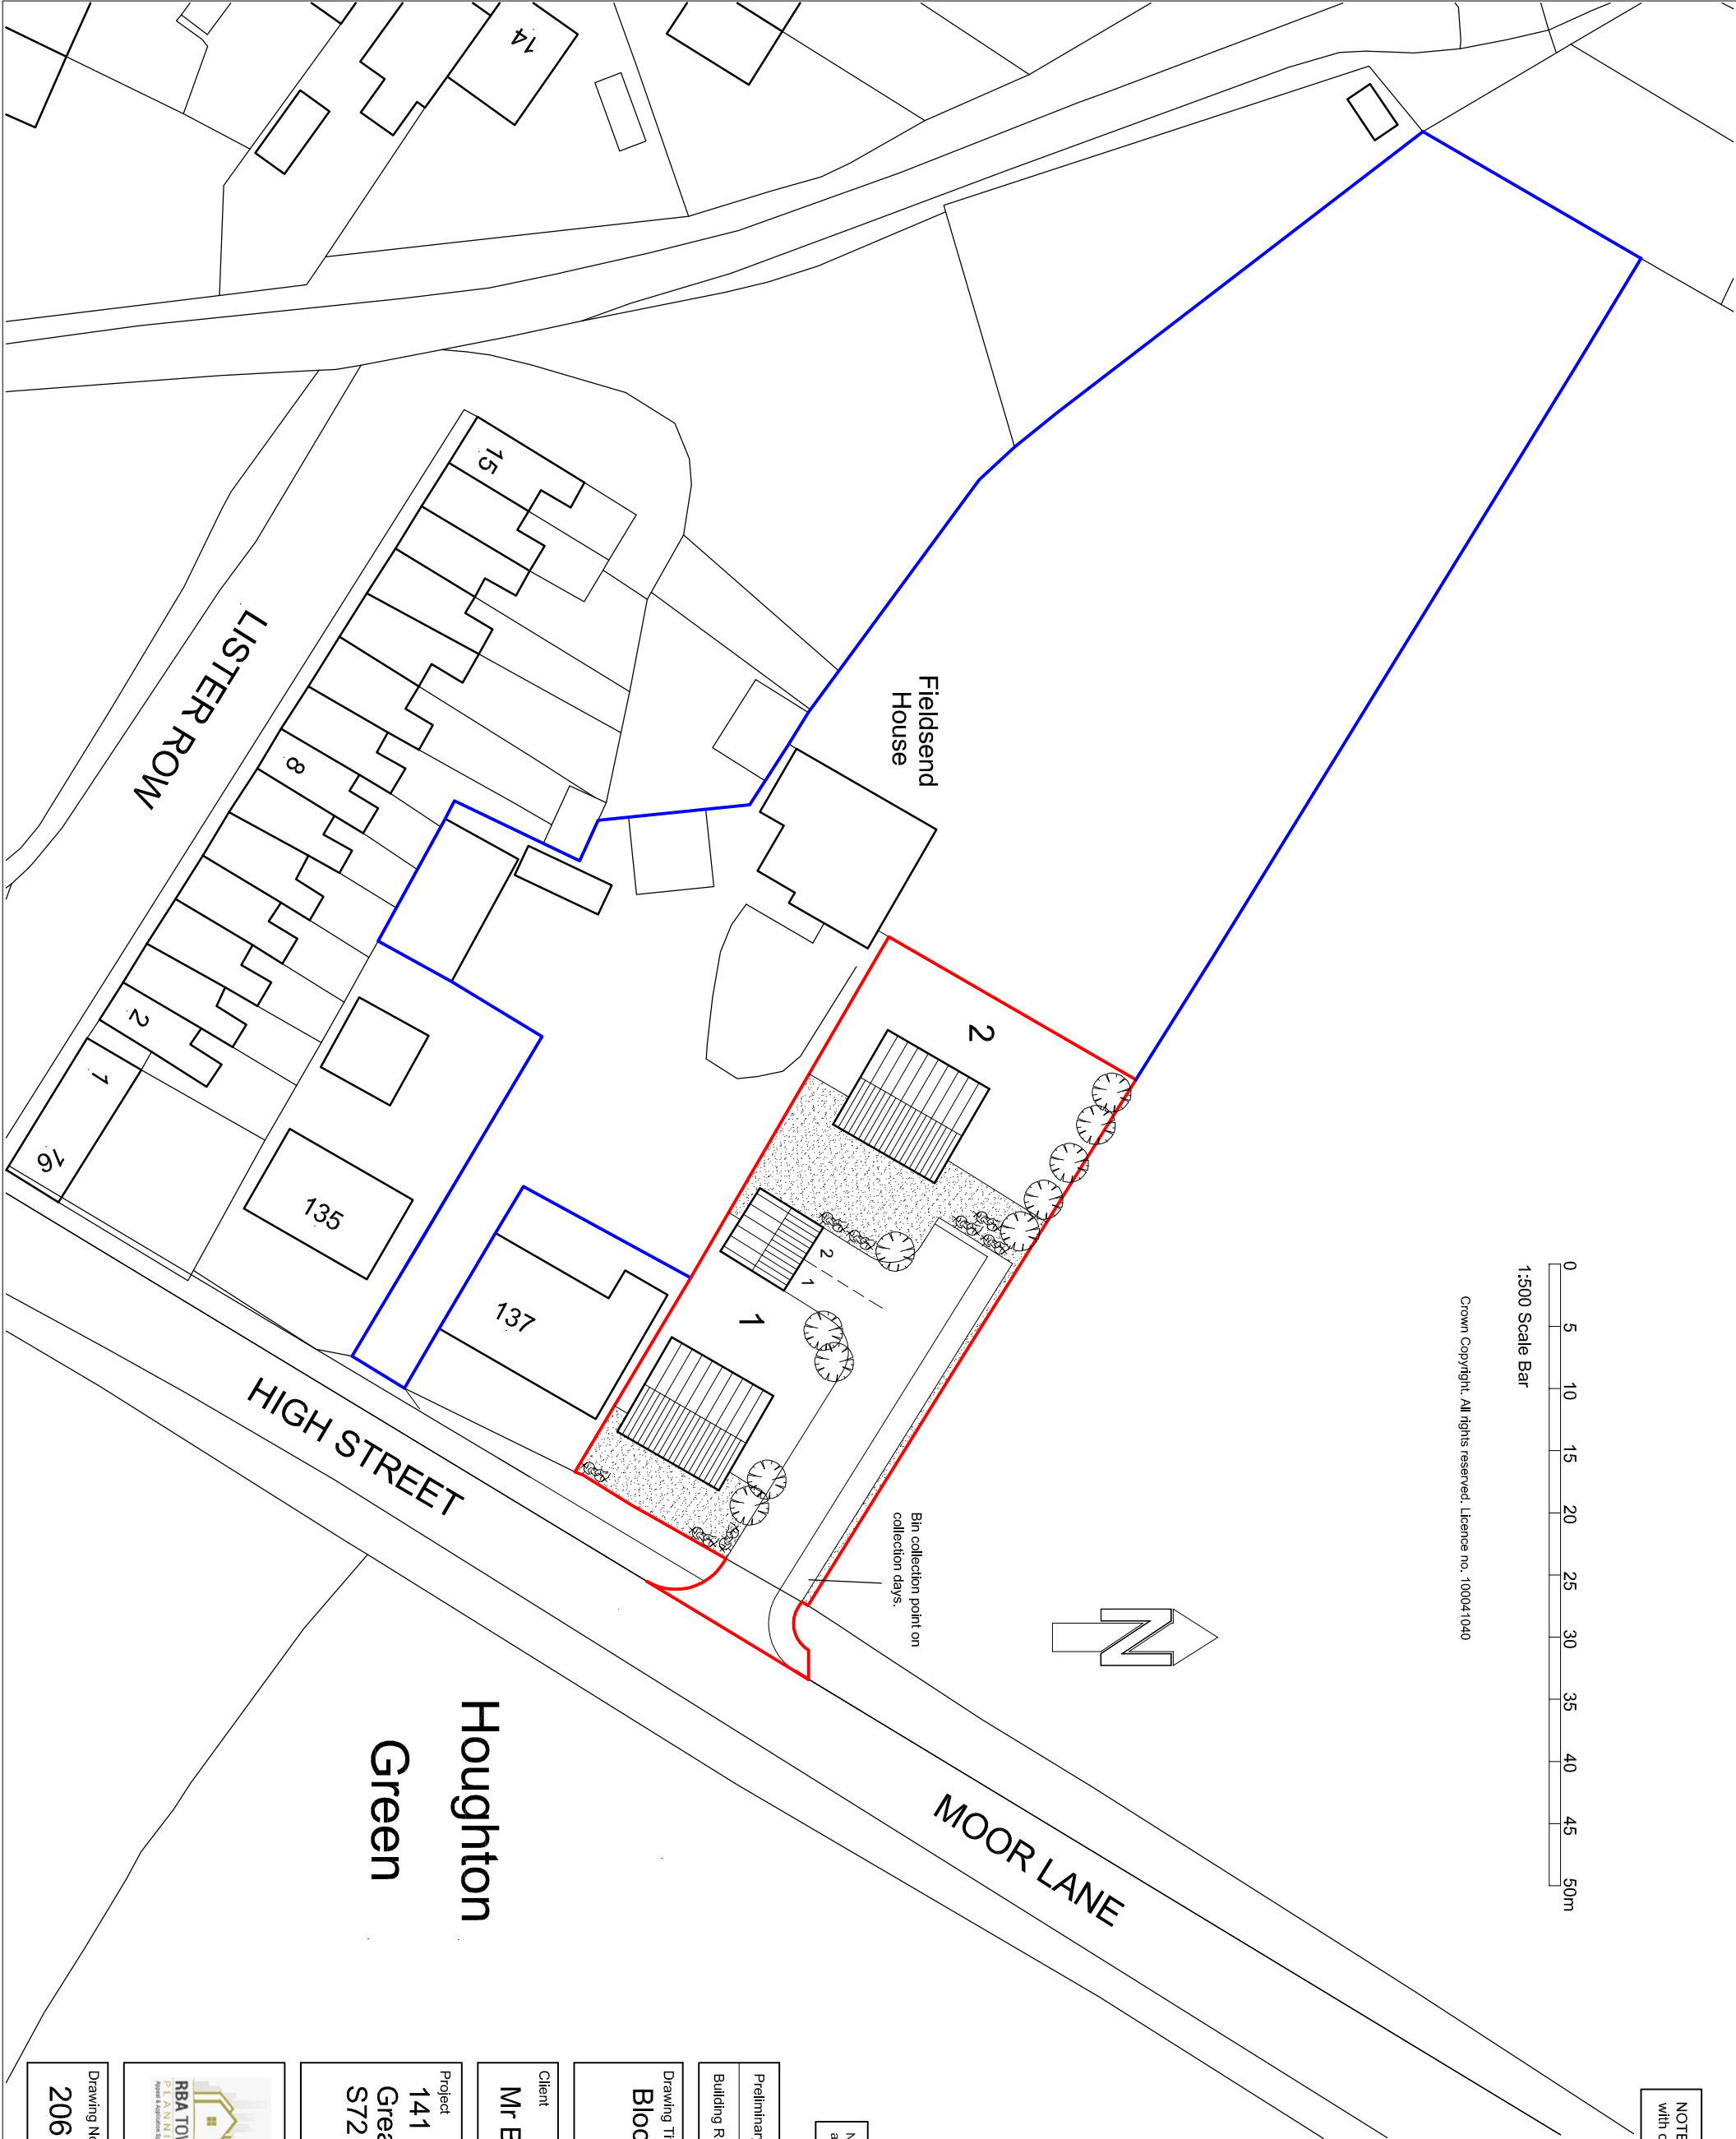

NOTE : This drawing is to be used for Planning approval purposes only.

Preliminary / Comment	Planning	
Building Regulations	Construction	

Drawing Title

Block Plan

Client

Mr Bailey

Project

141 High Street
Great Houghton
S72 0AZ



RBA Town Planning
City West Business Park
Building 3
Geldard Road
Leeds
LS12 6LN

Tel : 0113 213 6650

www.rbatownplanning.co.uk

Drawing No.	Scale @ A3	Drawn
2061 / 201	1:500 Date December 2020	Checked