


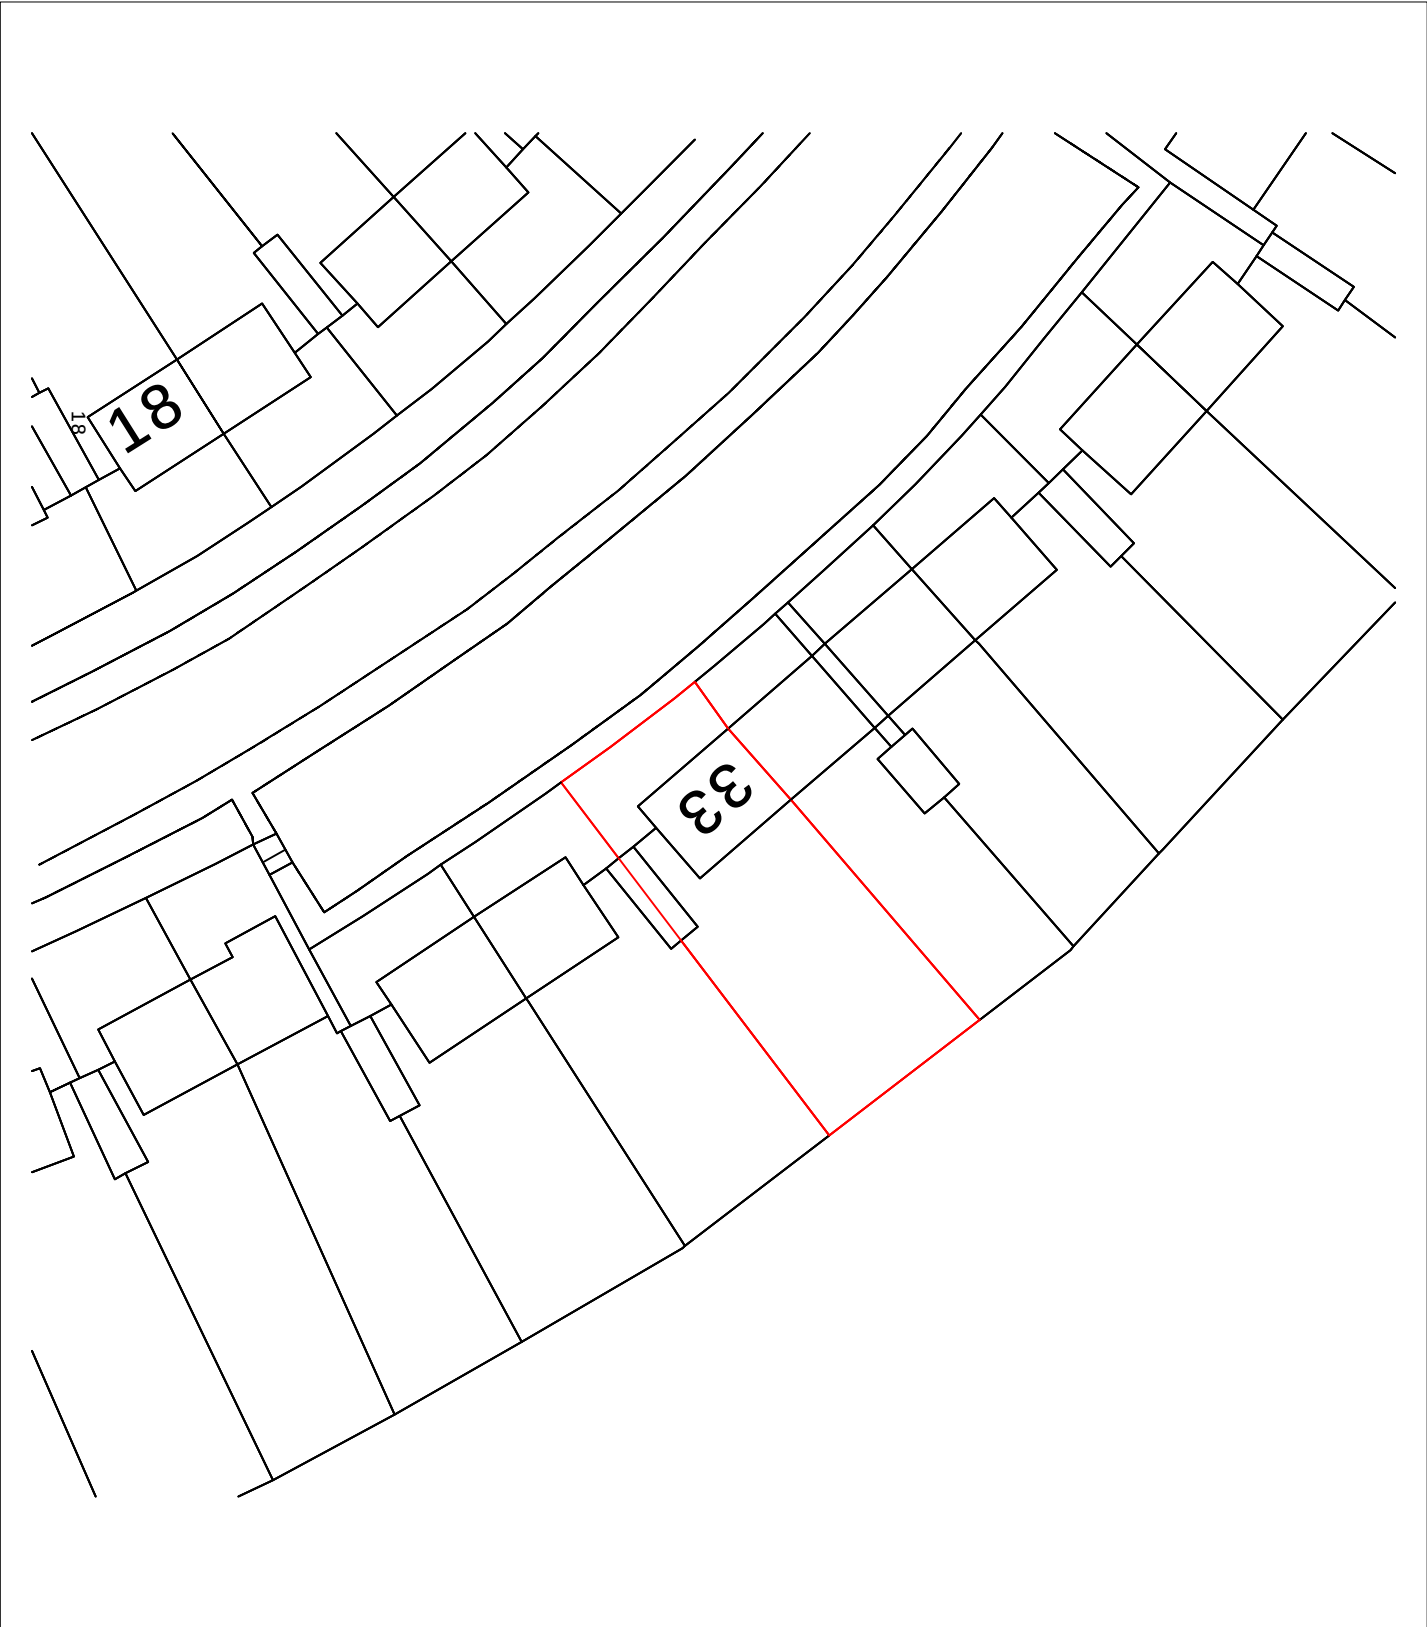

No scale measurements to be taken from this drawing. It is for information only and does not constitute any work. Any discrepancies to be notified to Contract Administrator prior to commencement of works. All work and materials to be in accordance with Specification and drawings. Any variations to be brought to the attention of CBA Ltd.	
This drawing is the property of CBA Ltd. Copyright is reserved and it is not to be copied, reproduced, retained or disclosed to any unauthorized person(s), either wholly or in part without their consent in writing.	
Revision Details:	
CBA CHRIS BAKER ASSOCIATES LTD CHARTERED BUILDING SURVEYORS	THE LONG BARN LILEY LANE LILLY LANE MILLHOUSE GREEN SHEFFIELD S38 9NG Telf: 01226 766033 info@cba-td.co.uk
33 LINDHURST ROAD ATHERSLEY BARNESLEY S71 3DB	
Drawing Title: EXISTING LOCATION PLAN	
Drawn by: LEK	
Date: 21.05.14	
Scale: 1:500 on A4	
Drawing No: LK/P/G/39LR	
Revision:	