

Overview plan

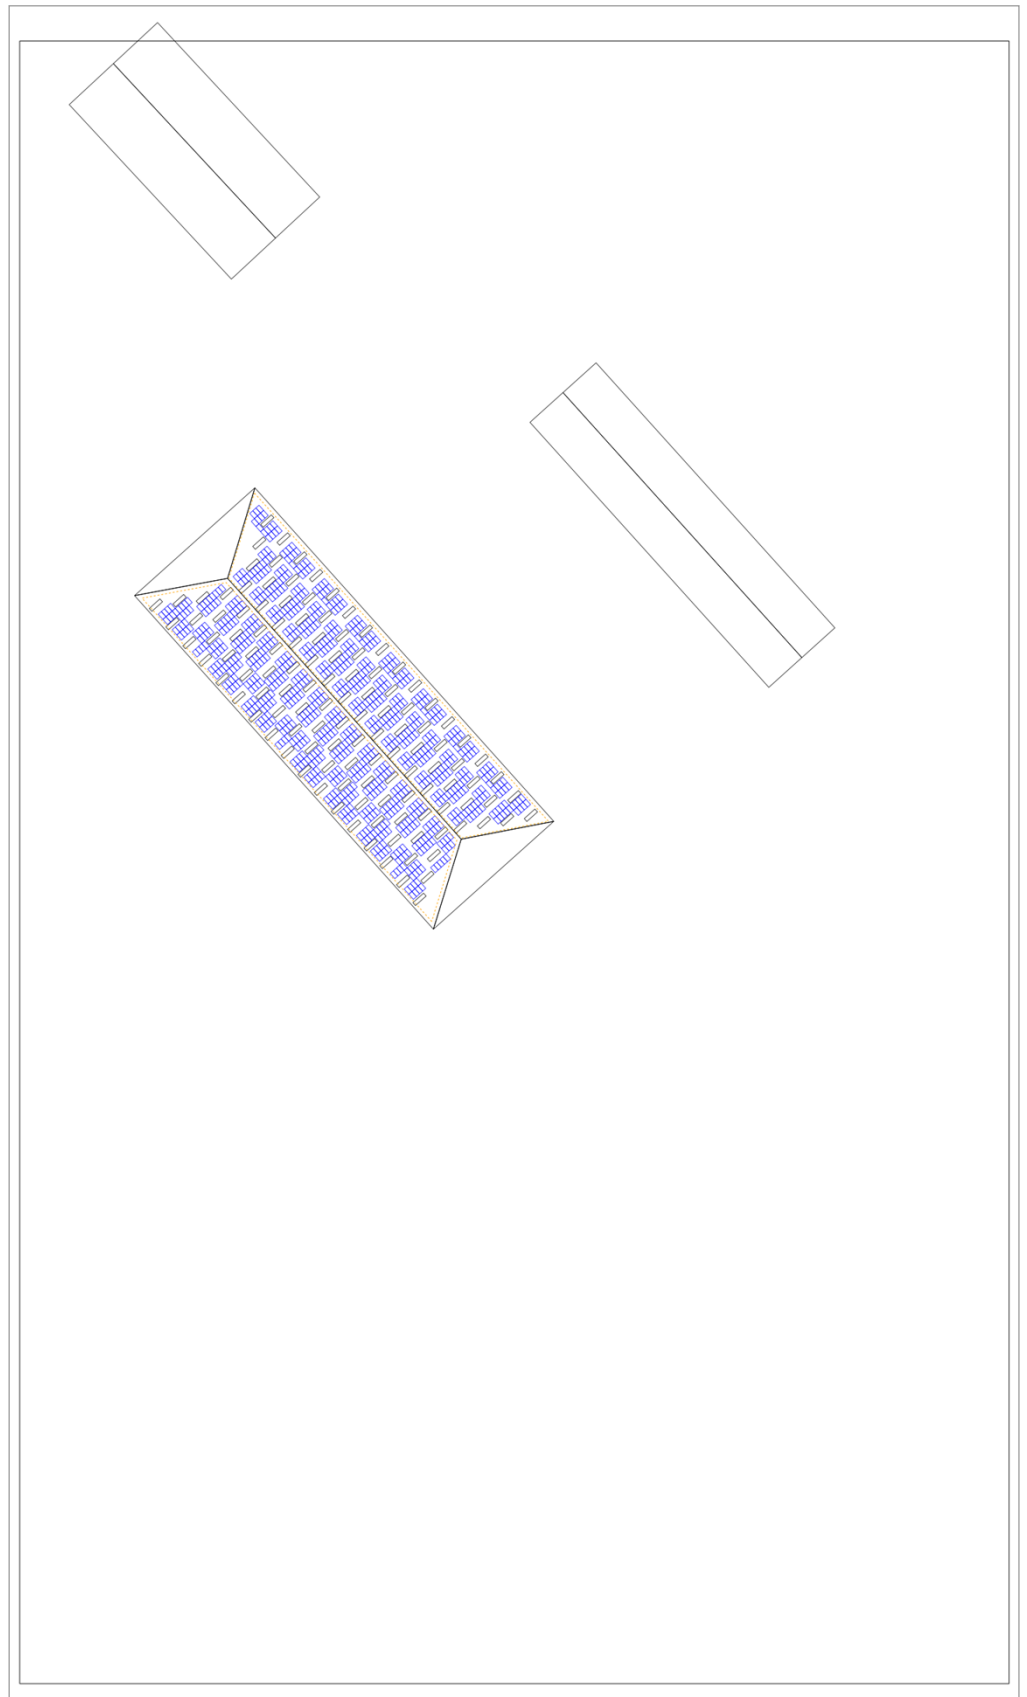


Figure: Overview plan

Dimensioning Plan

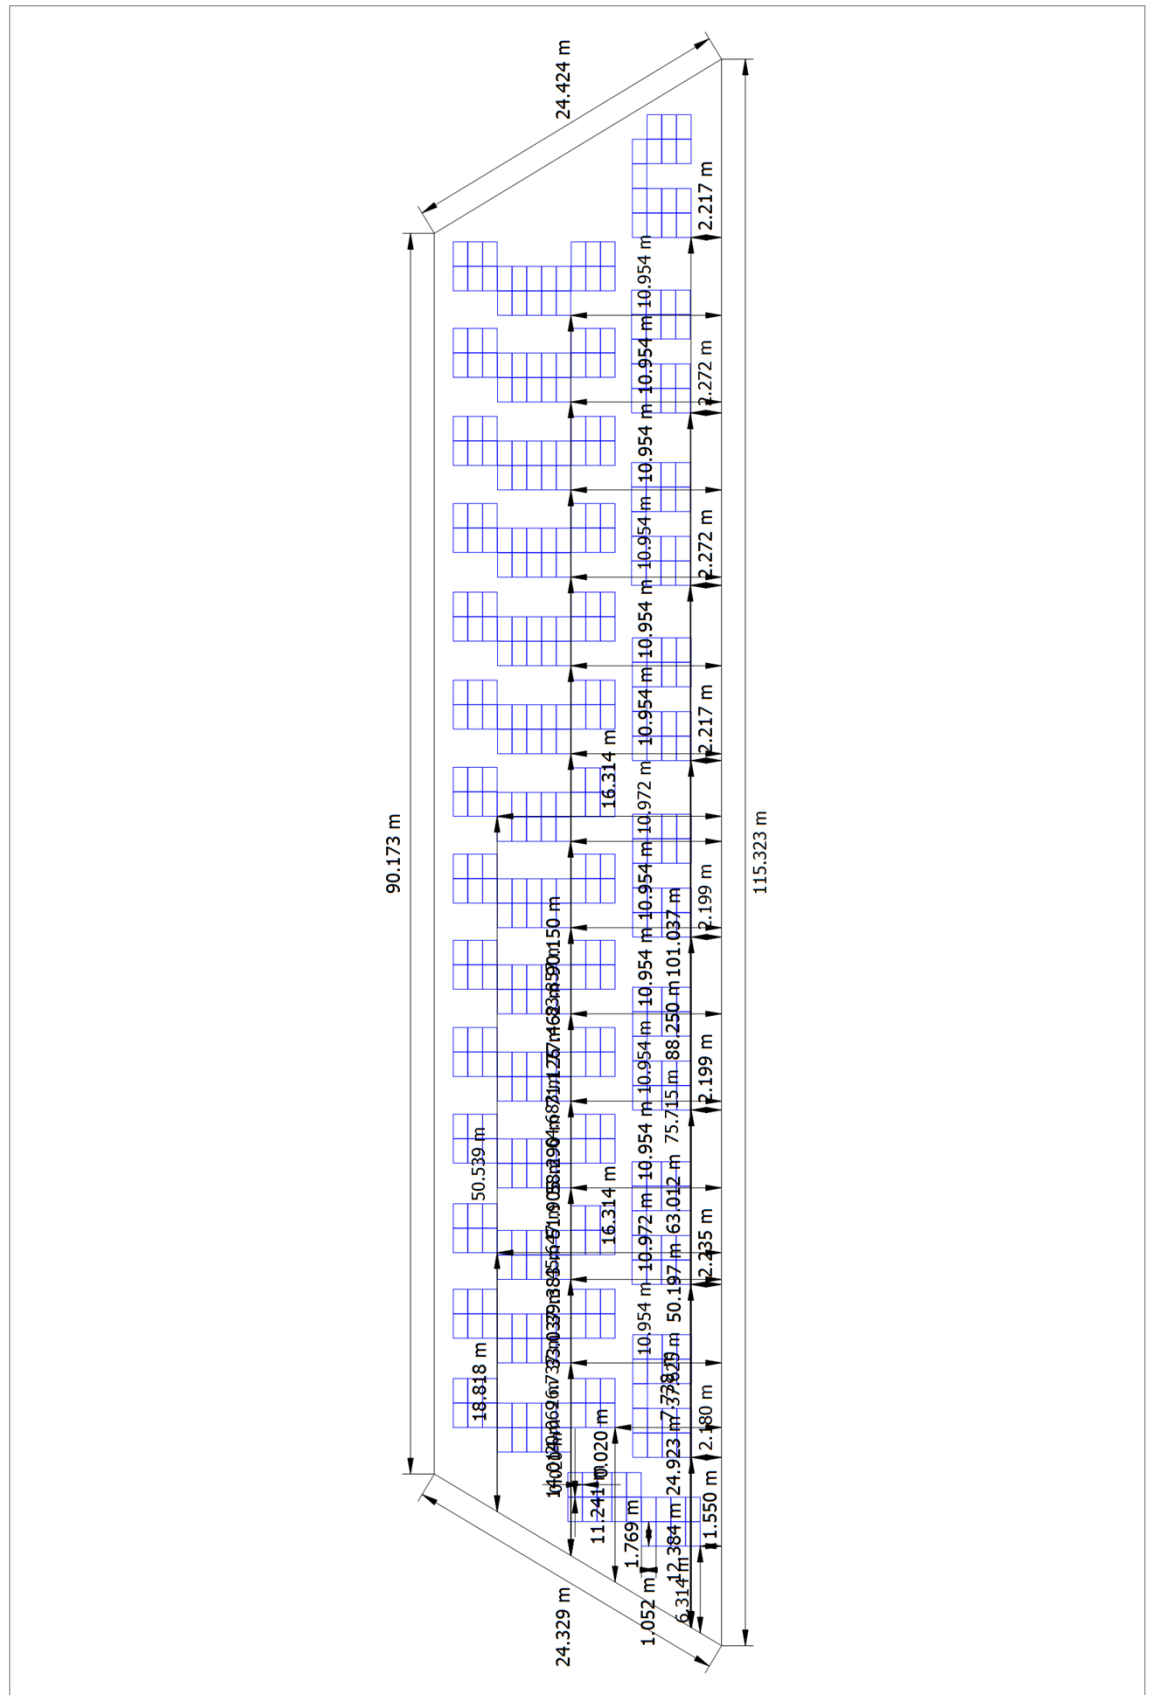


Figure: Building 01-Roof Area Southeast

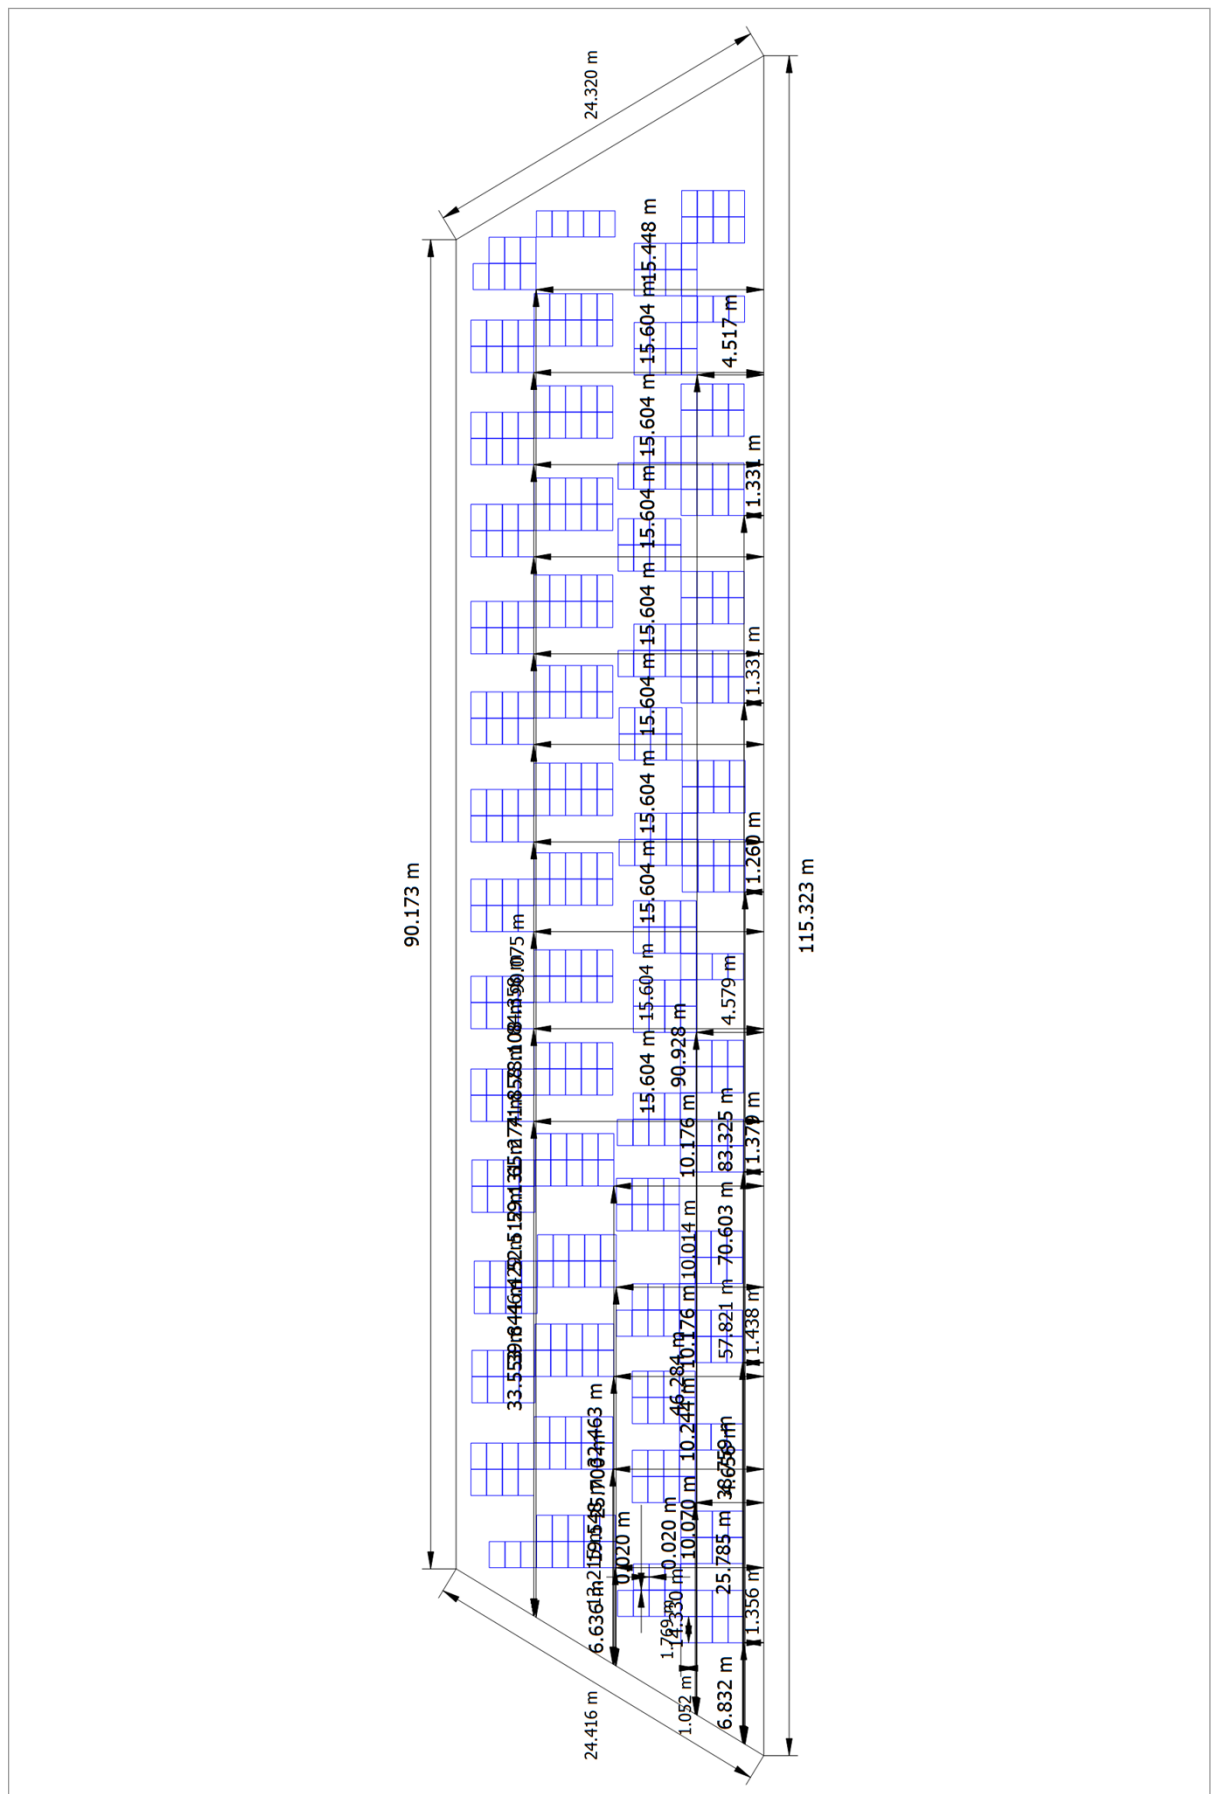


Figure: Building 01-Roof Area Northwest