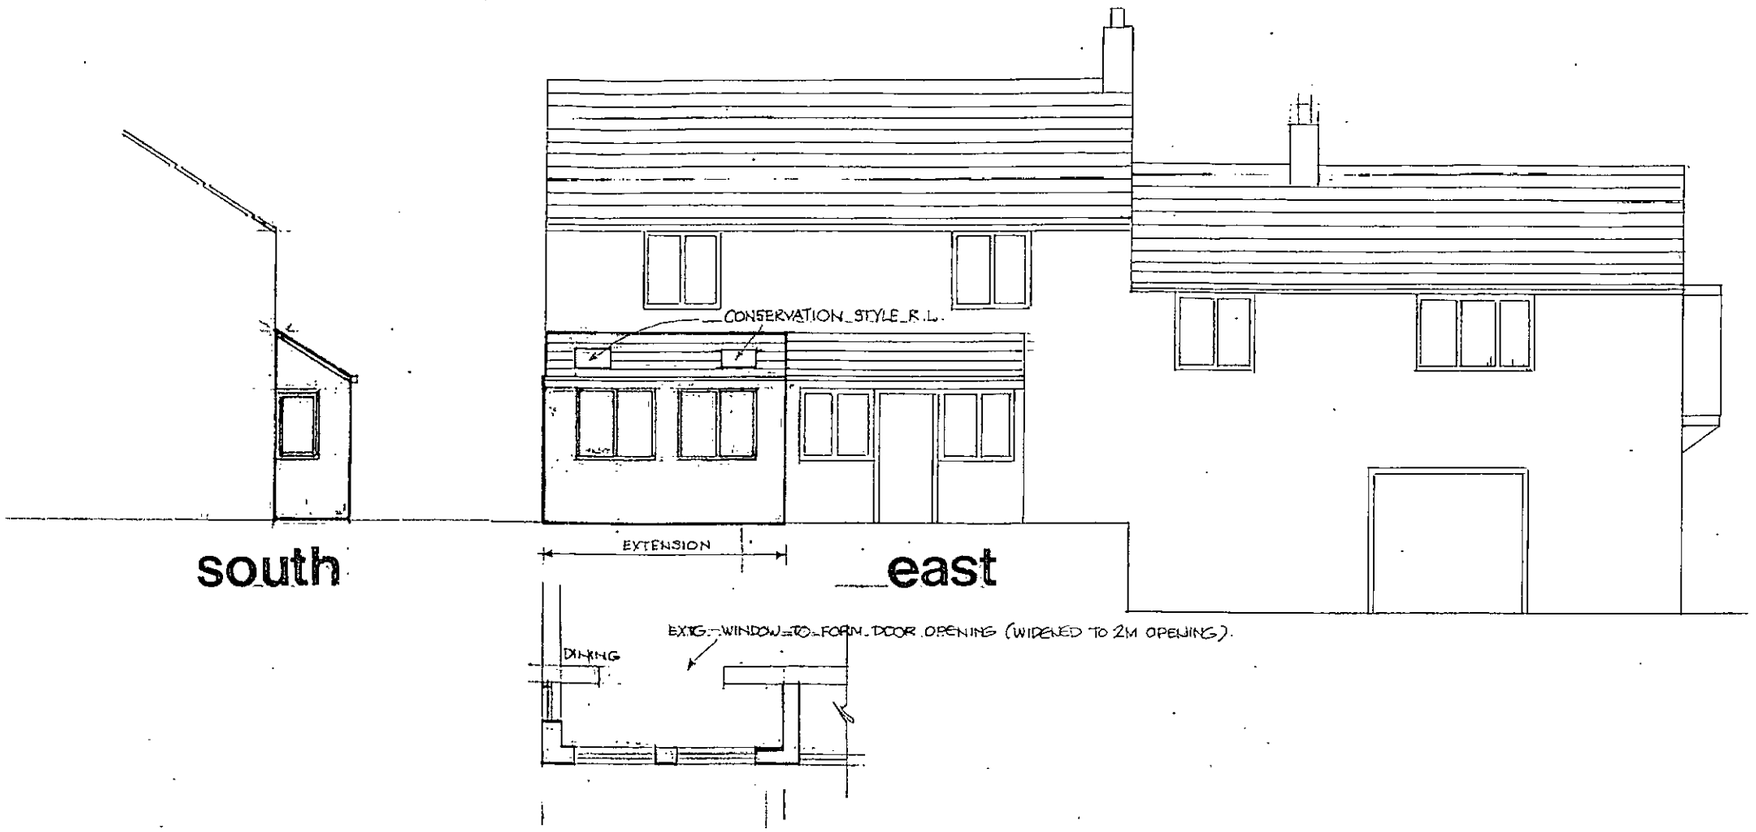



EXTENSION TO CLOUGH COTTAGE . PLAN , ELEVATIONS 1:100. 5/2016 **A1**


Dip: Arch. Dip. T. P. A.R.I.B.A.
Architect & Town Planner
14 Huddersfield Road, Ingbirchworth
Sheffield S36 7GF Tel: 01226 763502