



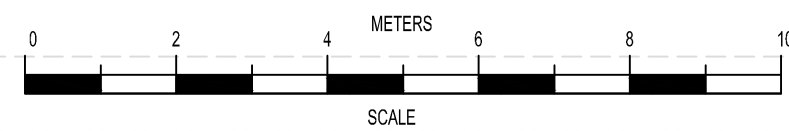

Sectional Elevation H
1:100

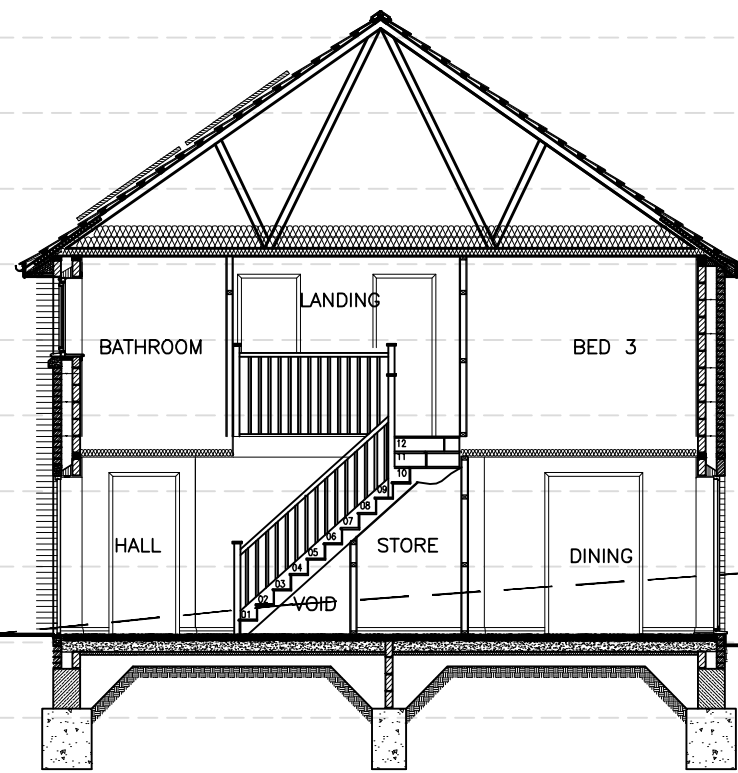

Existing terrace houses



Proposed new fence


Existing ground

Steps up to garden area

Level patio area

Proposed finished ground following cut/fill

Sectional Elevation H-H
1:100

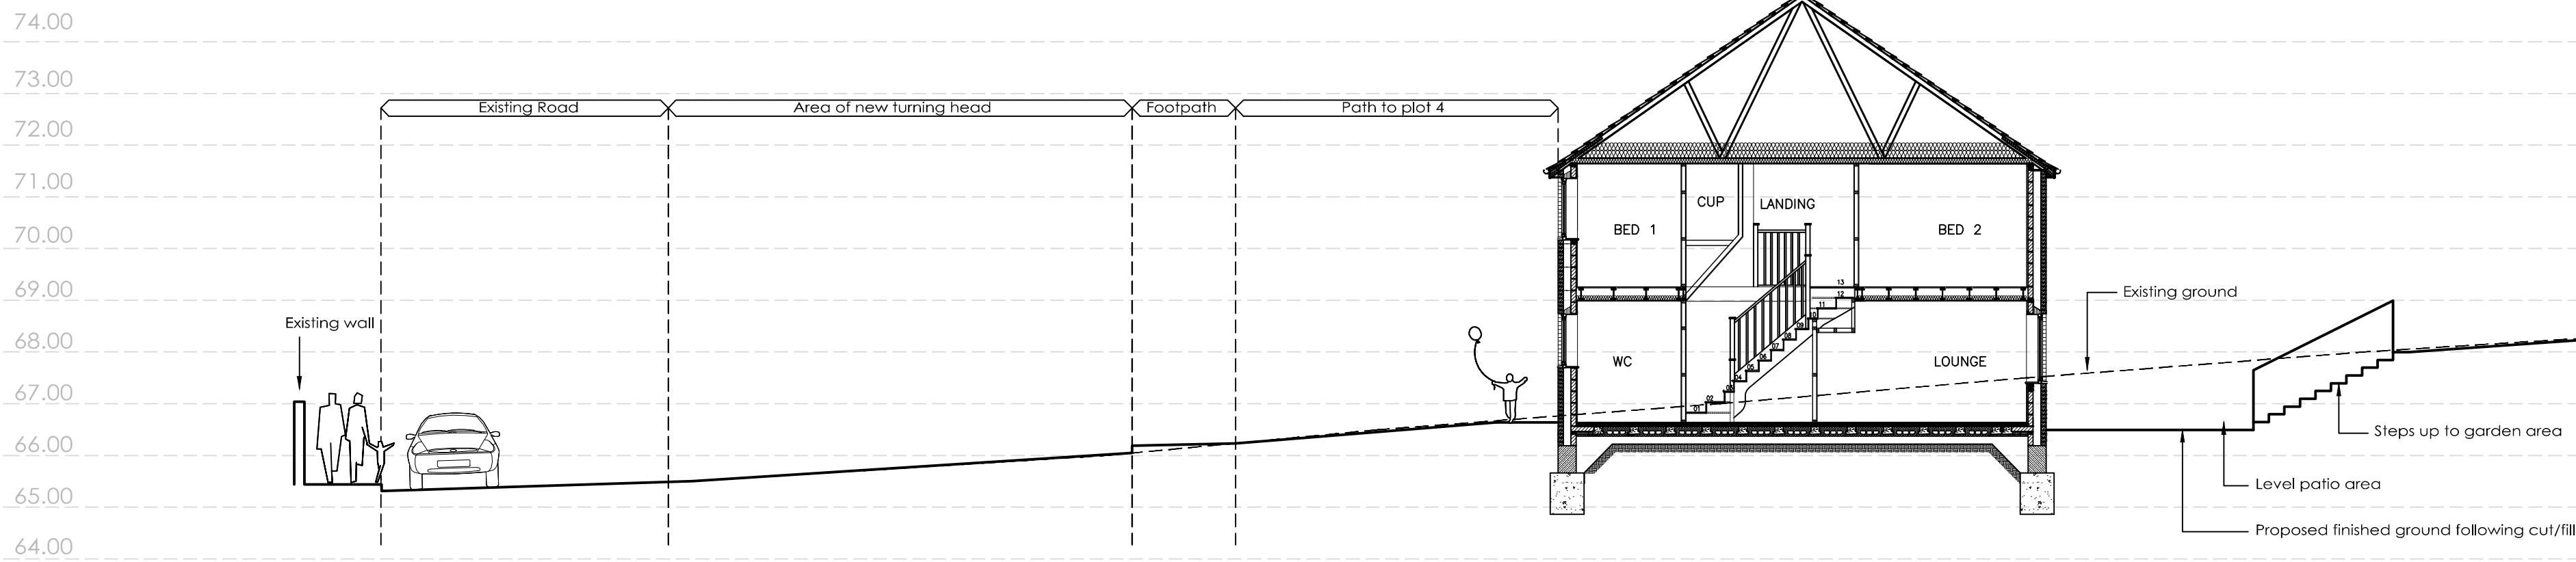

Proposed new fence

Existing ground

Steps up to garden area

Level patio area

Proposed finished ground following cut/fill

Sectional Elevation C-C
1:100



Block Plan
1:500

General Notes

1. To be read in conjunction with Specification / Project Drawings.
2. Do not scale from this drawing. Check all dimensions on site and report any discrepancies to the architect.
3. All structural and drainage work to be to the satisfaction of DRS on site.
4. If in doubt, ask.

Drawing Status
PLANNING

Revisions

BY DATE

SYHA Architects		43-47 Wellington Street Sheffield South Yorkshire S1 4NP		Tel: 0114 260 276 Fax: 0114 260 250 web: www.syha.co.uk	
SYHA DRAWING CONTROL		Prepared by: ARCHITECT		Checked by: ARCHITECT	
Project No: 280711		Client: SYHA Development Section		Drawing No: 999-012020	
Revision: 1		Date: 11/07/11		Rev: 1	