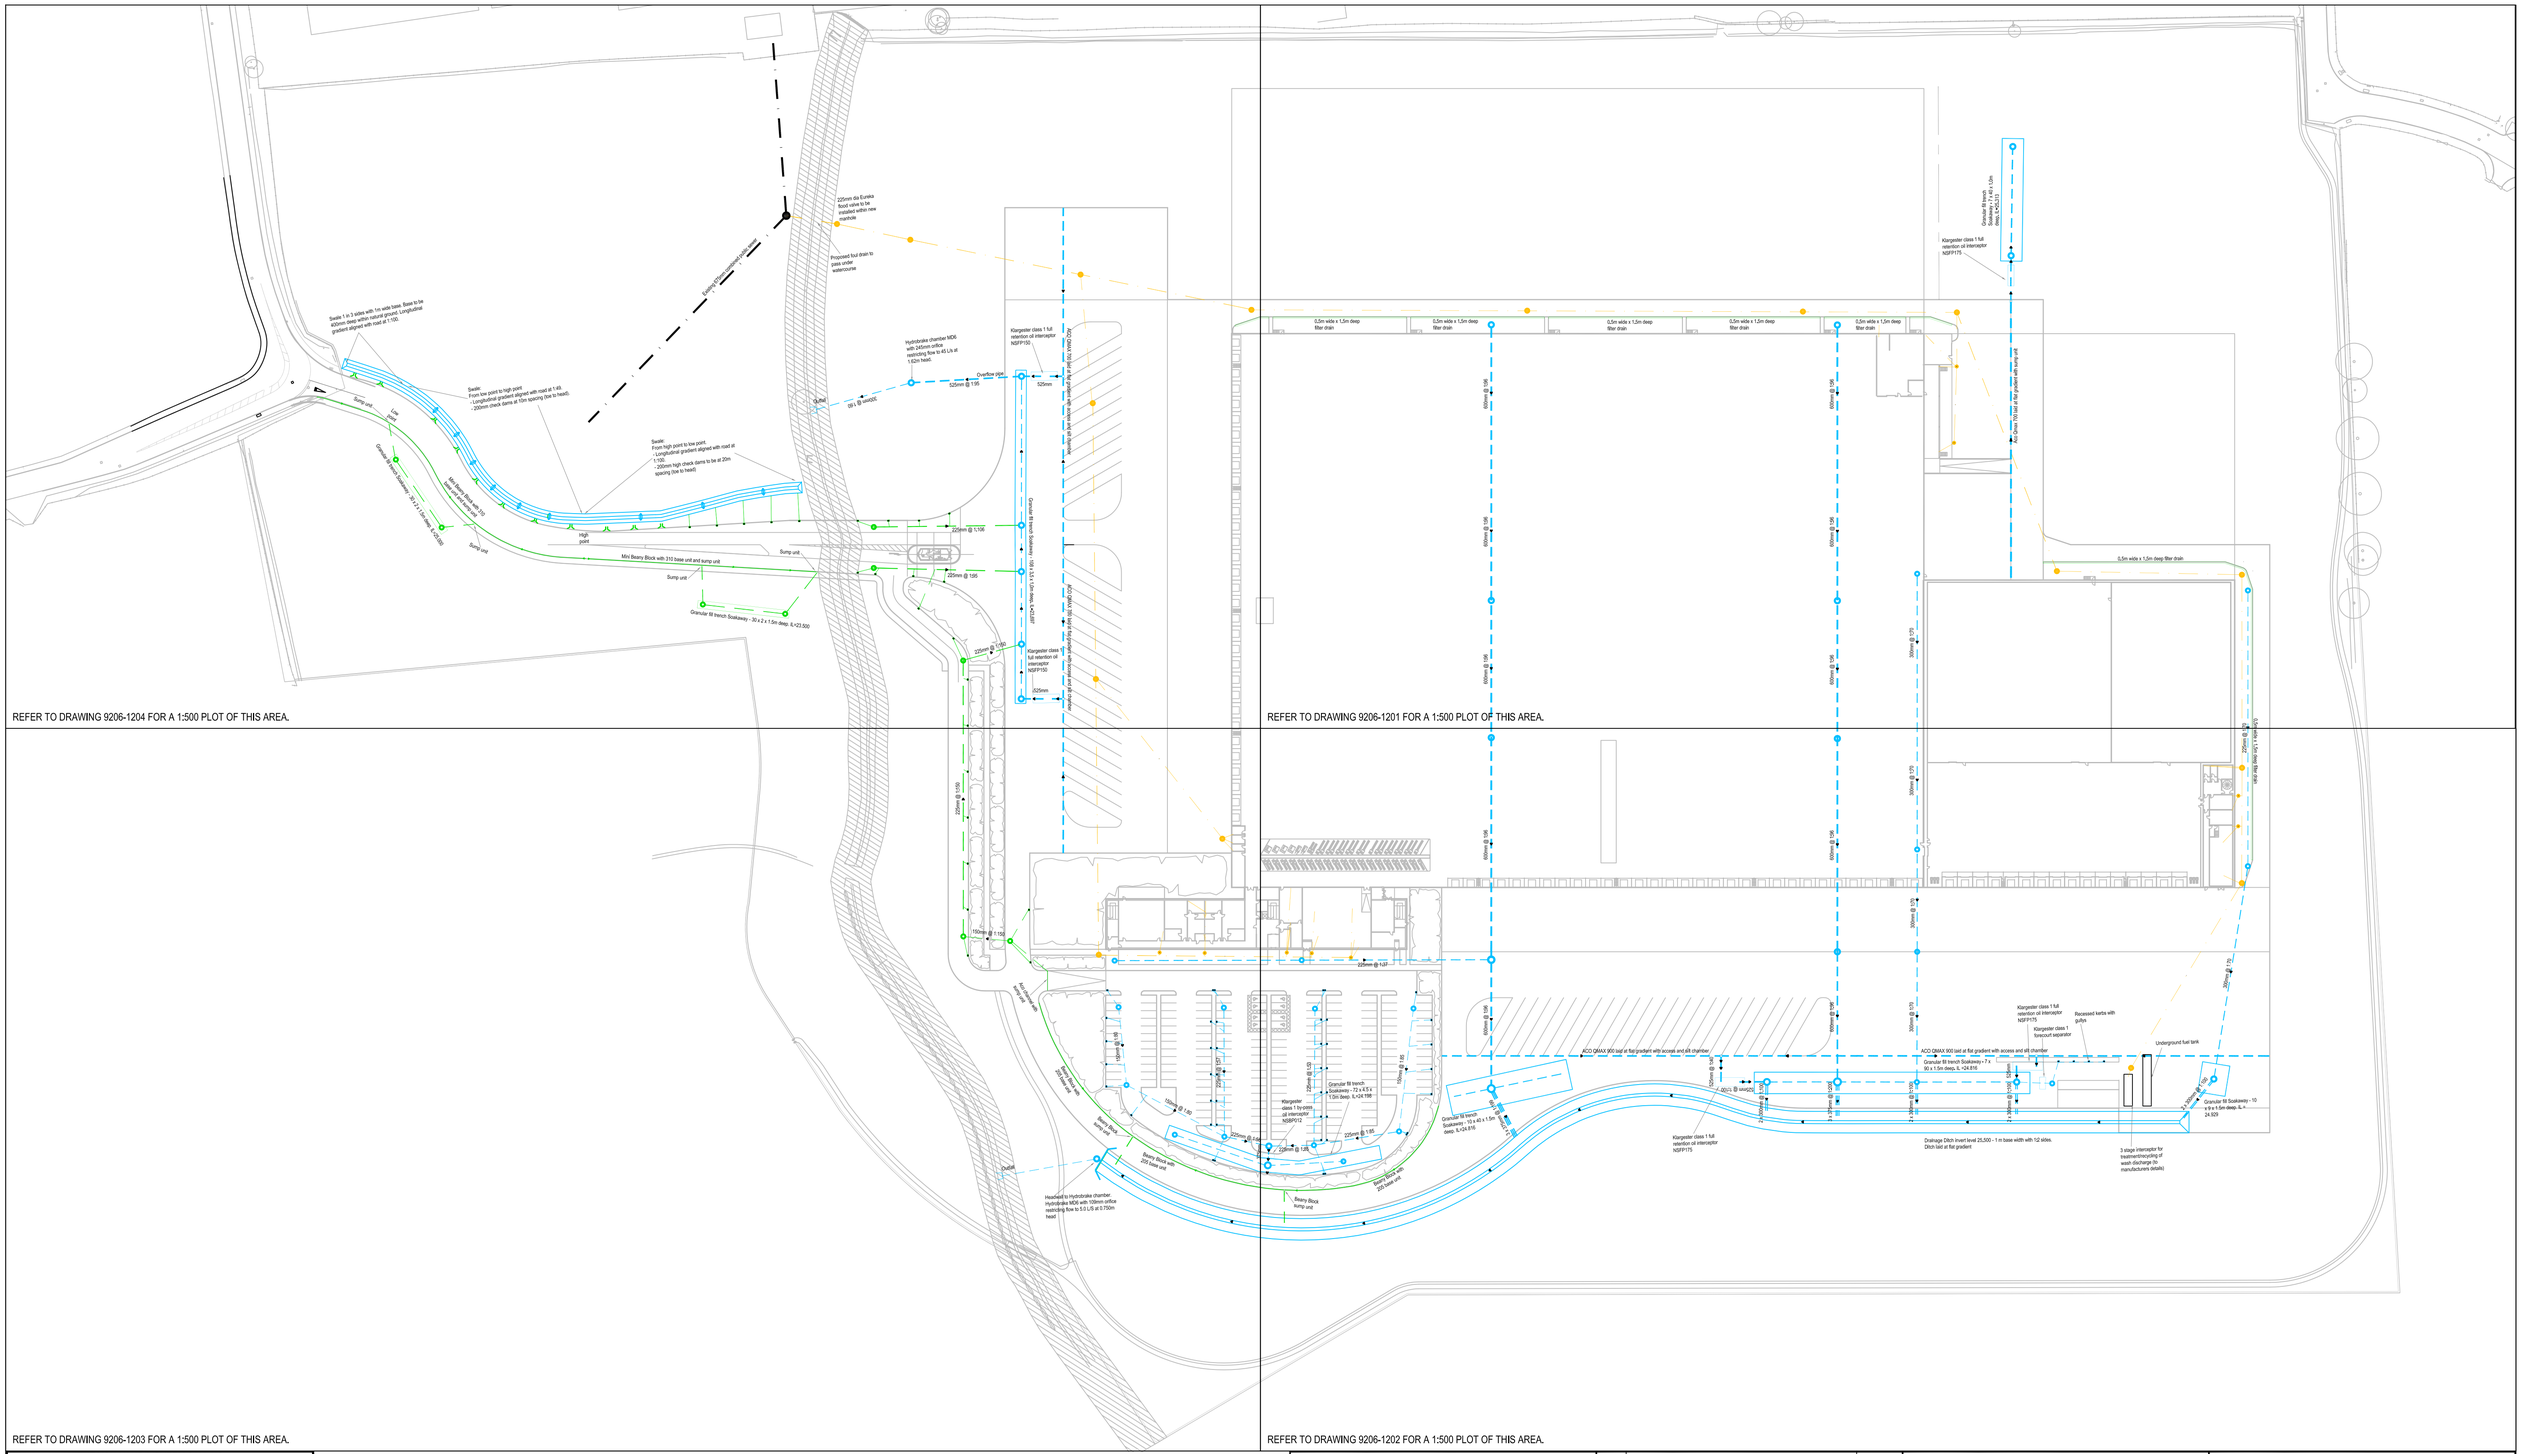

IF YOU HAVE A QUERY CALL US

SCALING FROM THIS DRAWING OR OBTAINING DIMENSIONS ELECTRONICALLY MAY NOT PROVIDE ACCURATE INFORMATION AND SHOULD BE AVOIDED. WORK ONLY FROM FIGURED DIMENSIONS.

GENERAL NOTES

DRAWINGS AND SPECIFICATIONS: This drawing is to be read in conjunction with all relevant Architects, Engineers and Specialists drawings together with the specification.

C D M : SIGNIFICANT HAZARDS

THE FOLLOWING HEALTH AND SAFETY HAZARDS ARE IDENTIFIED BY THE DESIGNER AS ABNORMAL IN PURSUANCE OF THE CONSTRUCTION DESIGN AND MANAGEMENT REGULATIONS 2007.

RISK DURING CONSTRUCTION:

- No abnormal risks have been identified relating to this design element.

OPERATION / MAINTENANCE RISKS:

- No abnormal risks have been identified relating to this design element.

RISKS DURING DEMOLITION / DECOMMISSIONING / DISMANTLING / ALTERATIONS:

- No abnormal risks have been identified relating to this design element.

IT IS ASSUMED THAT ALL WORKS WILL BE CARRIED OUT BY COMPETENT & ADEQUATELY RESOURCED CONTRACTOR(S) WORKING TO SAFE SYSTEMS OF WORK.

REV	REVISION DETAILS	DATE
A	1ST ISSUE	23.07.12

CRADDY PITCHERS DAVIDSON

EDEN LODGE STUDIOS, EDEN OFFICE PARK,
CHAPEL PILL LANE, HAM GREEN
BRISTOL, BS20 0BX

TEL : 01275 371 333
email : info@craddypitchers.co.uk www.craddypitchers.co.uk

THIS DRAWING IS THE COPYRIGHT OF THE CRADDY PITCHERS DAVIDSON AND MUST NOT BE COPIED, REPRODUCED OR SUBMITTED TO OTHER PARTIES WITHOUT THEIR PERMISSION.

CLIENT
ALDI STORES LTD

STATUS
PRELIMINARY

PROJECT TITLE
ALDI REGIONAL DISTRIBUTION CENTRE
GOLDTHORPE

DRAWING TITLE
PROPOSED DRAINAGE LAYOUT
OVERALL GENERAL ARRANGEMENT

SCALE	DRAWN	CHECKED	APPROVED
1:1000 AT A1	LW	LW	CSD

DRG SIZE	DRAWING NUMBER	REV
A1	9206-1200	A