
Liley Farm, Liley Lane, Millhouse Green, S36 9NG

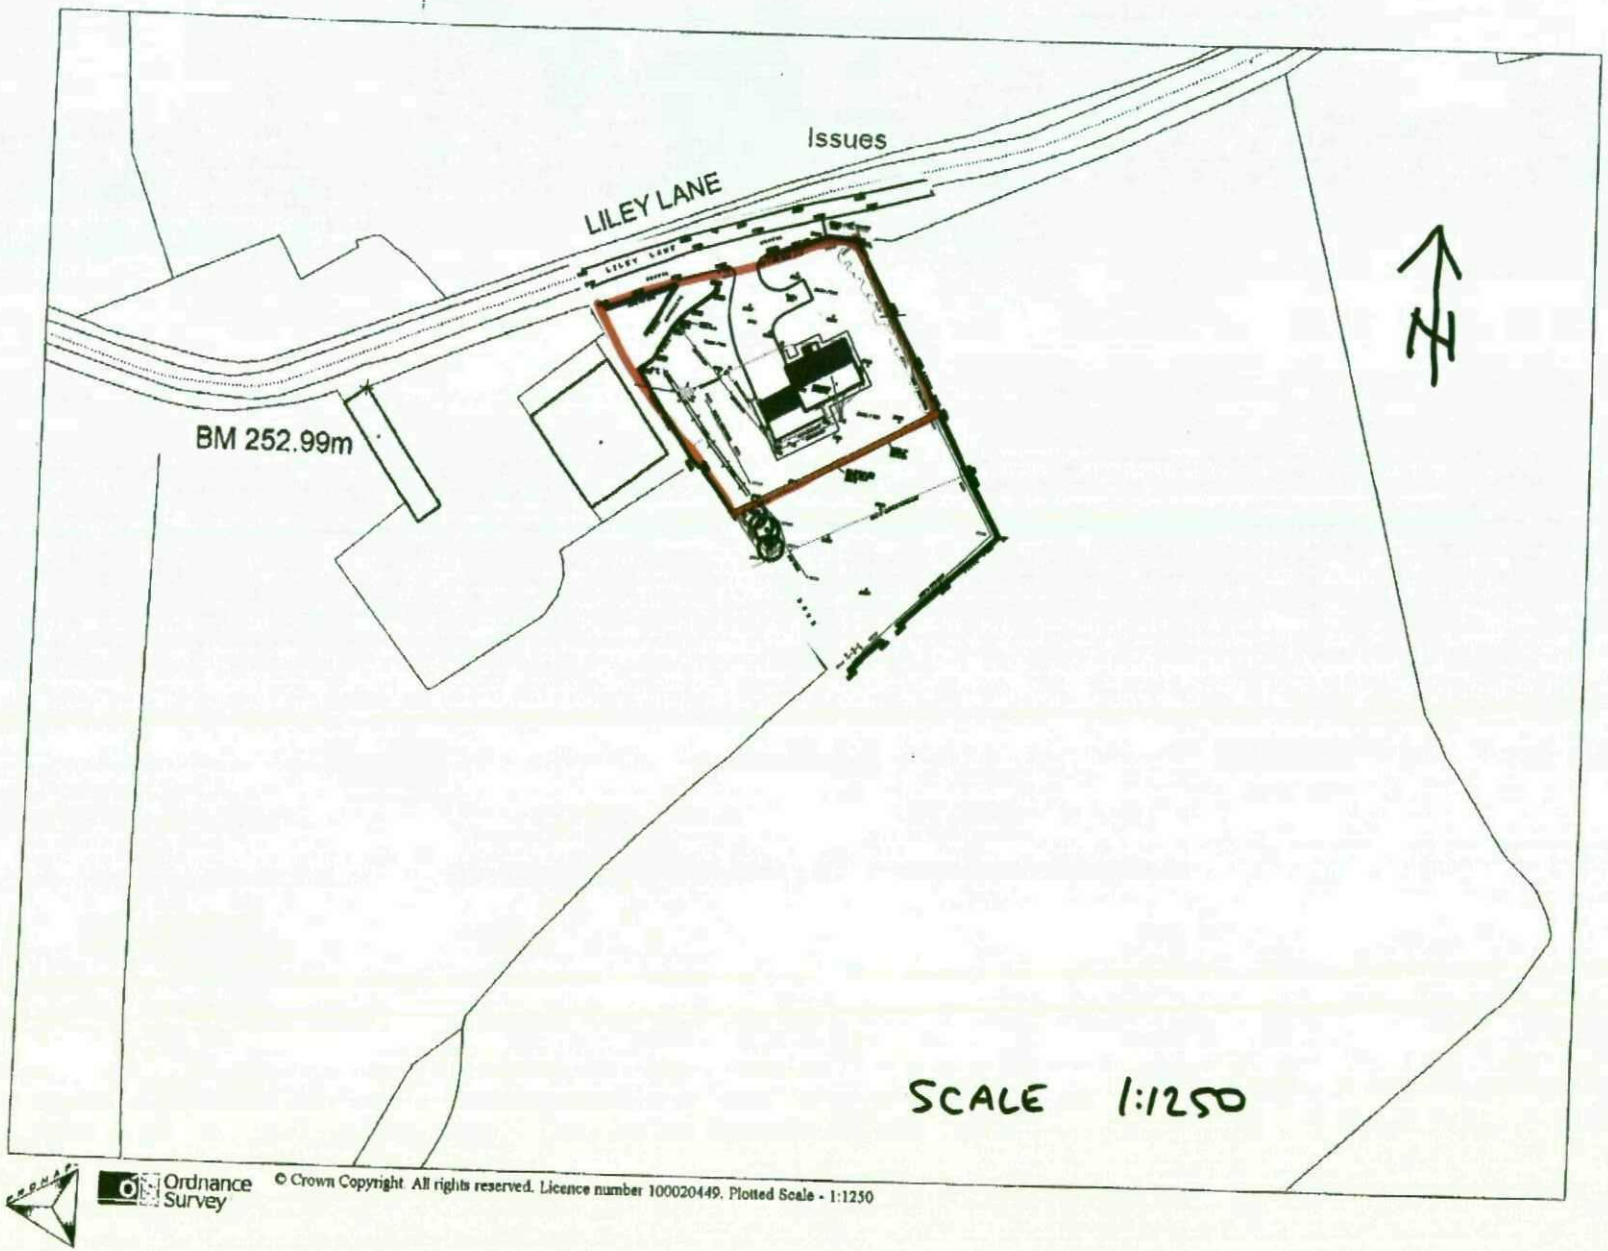

Ordnance Survey © Crown Copyright. All rights reserved. Licence number 100020449. Plotted Scale - 1:1250