

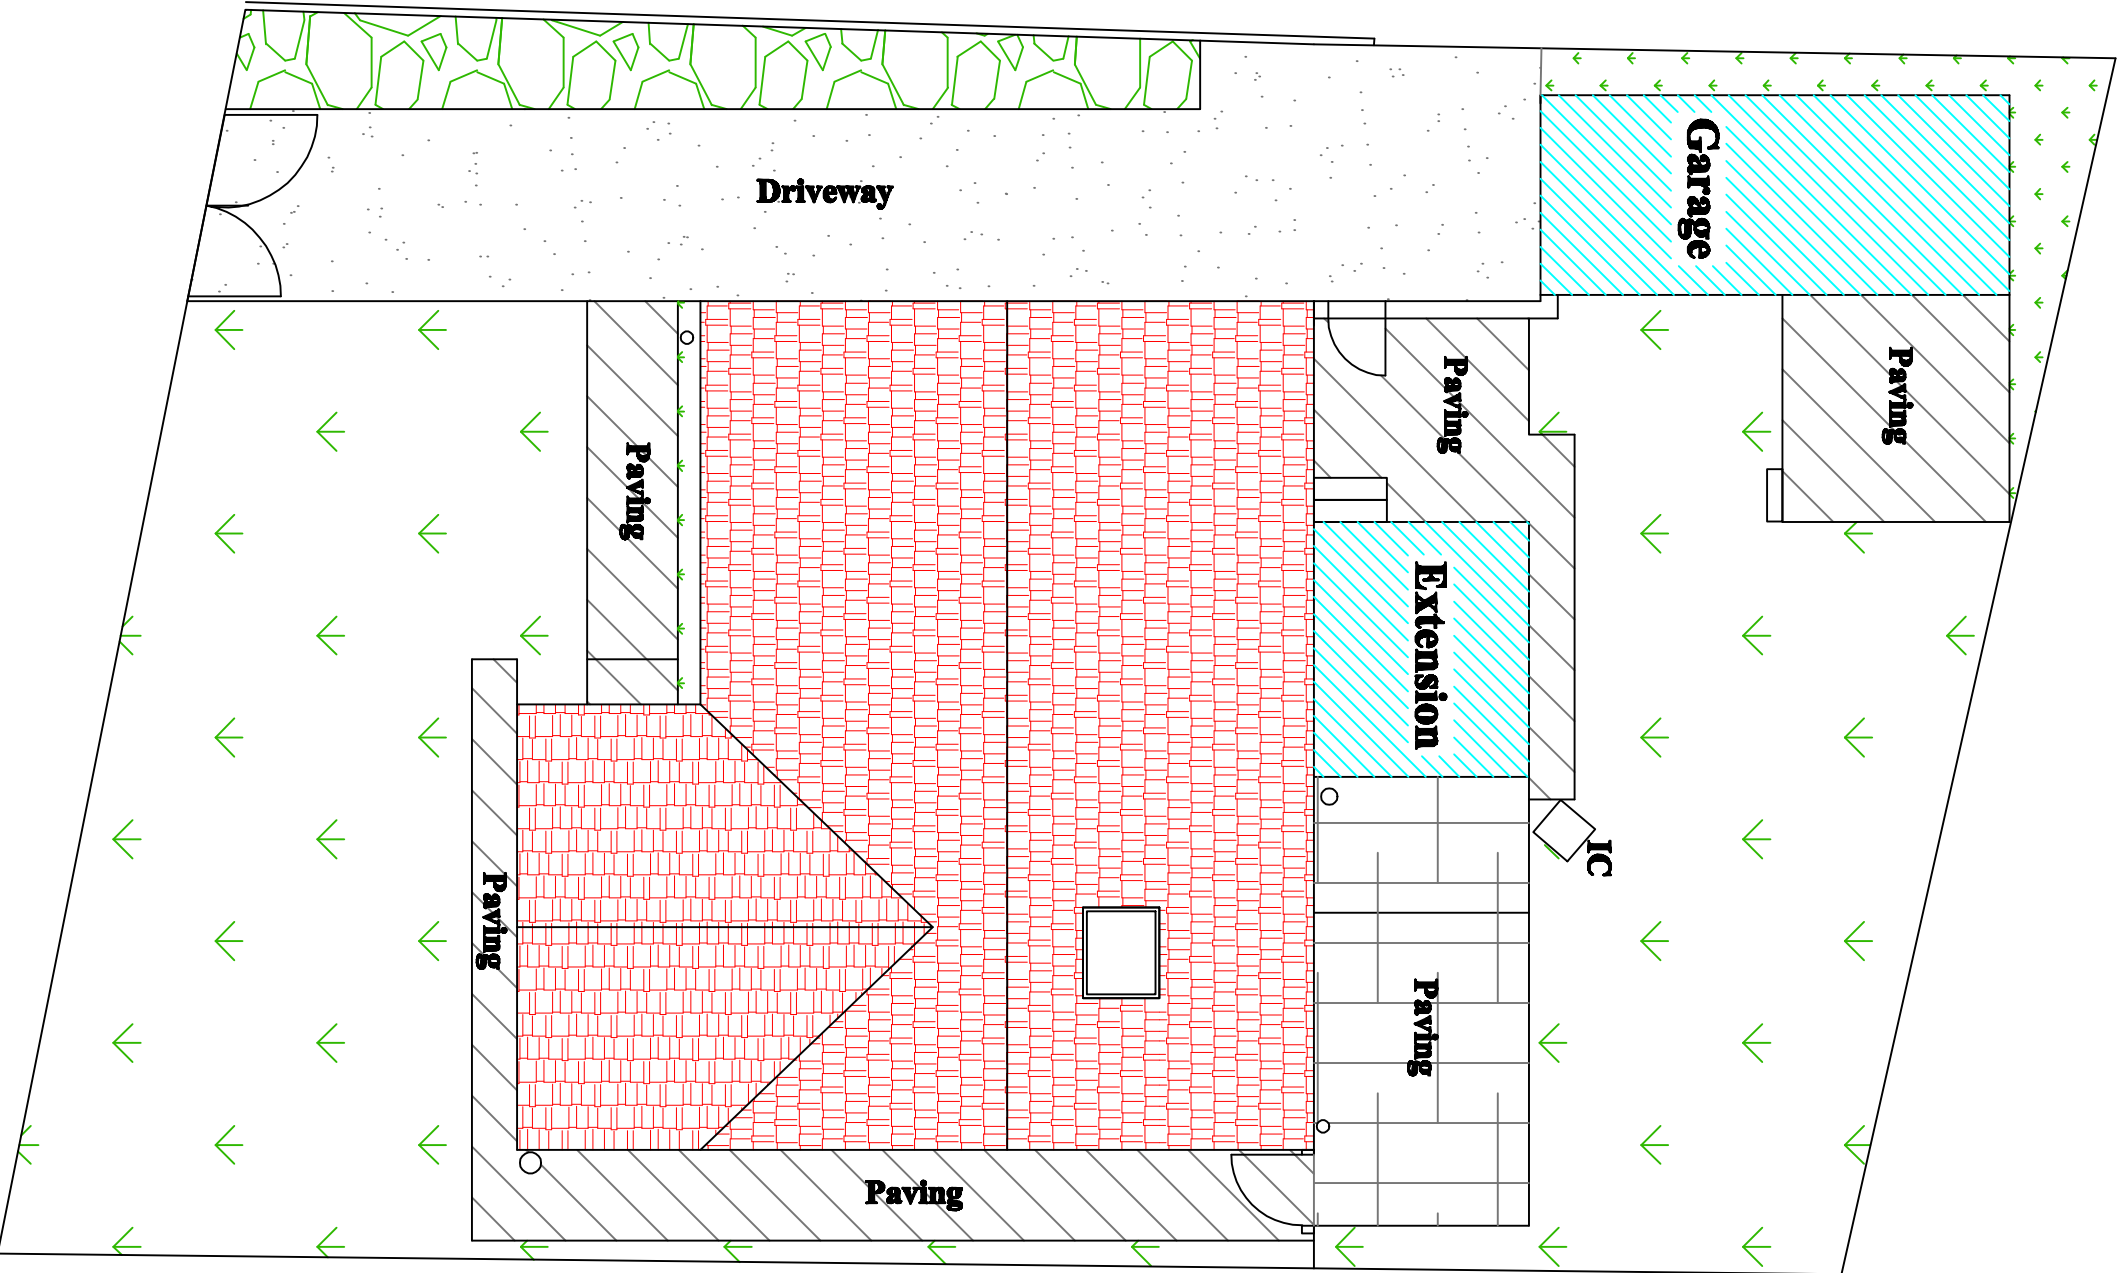
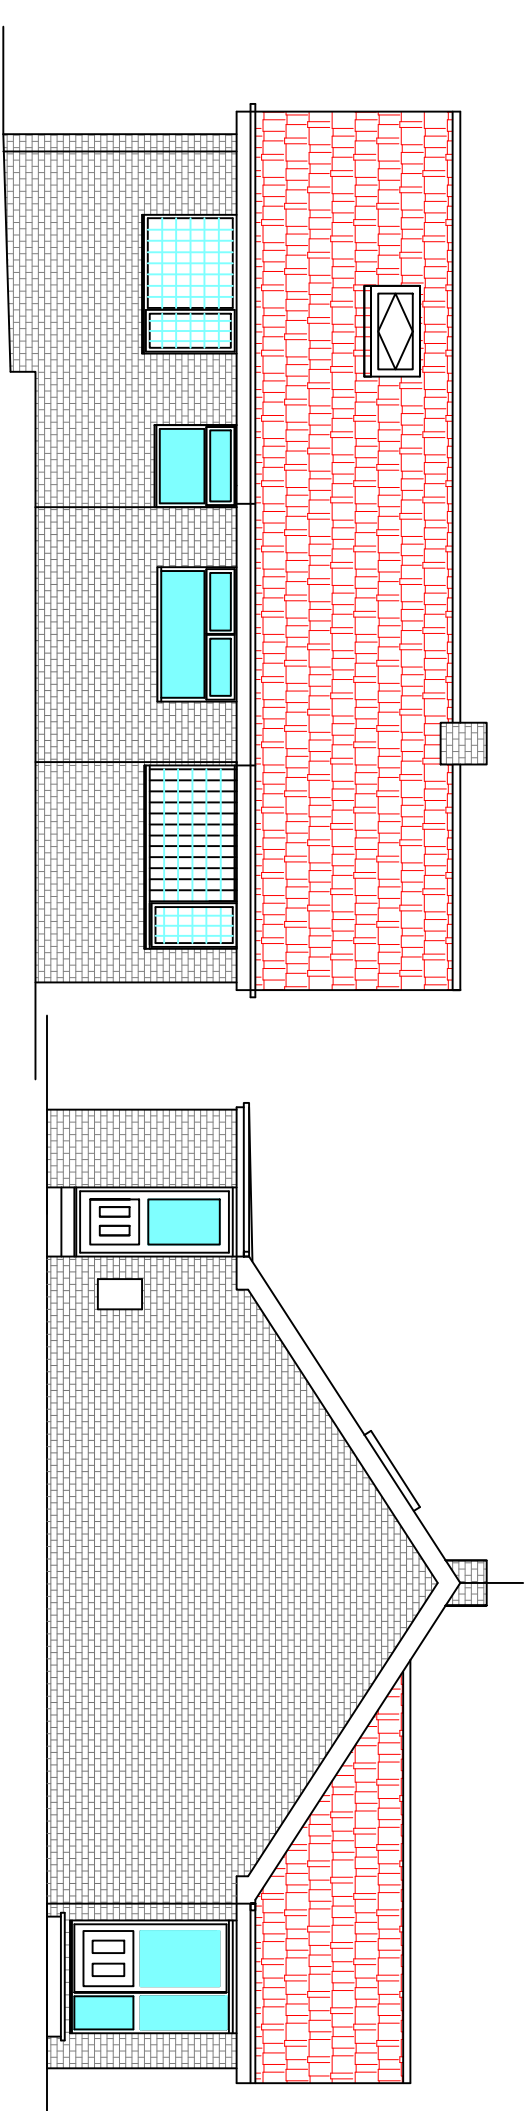
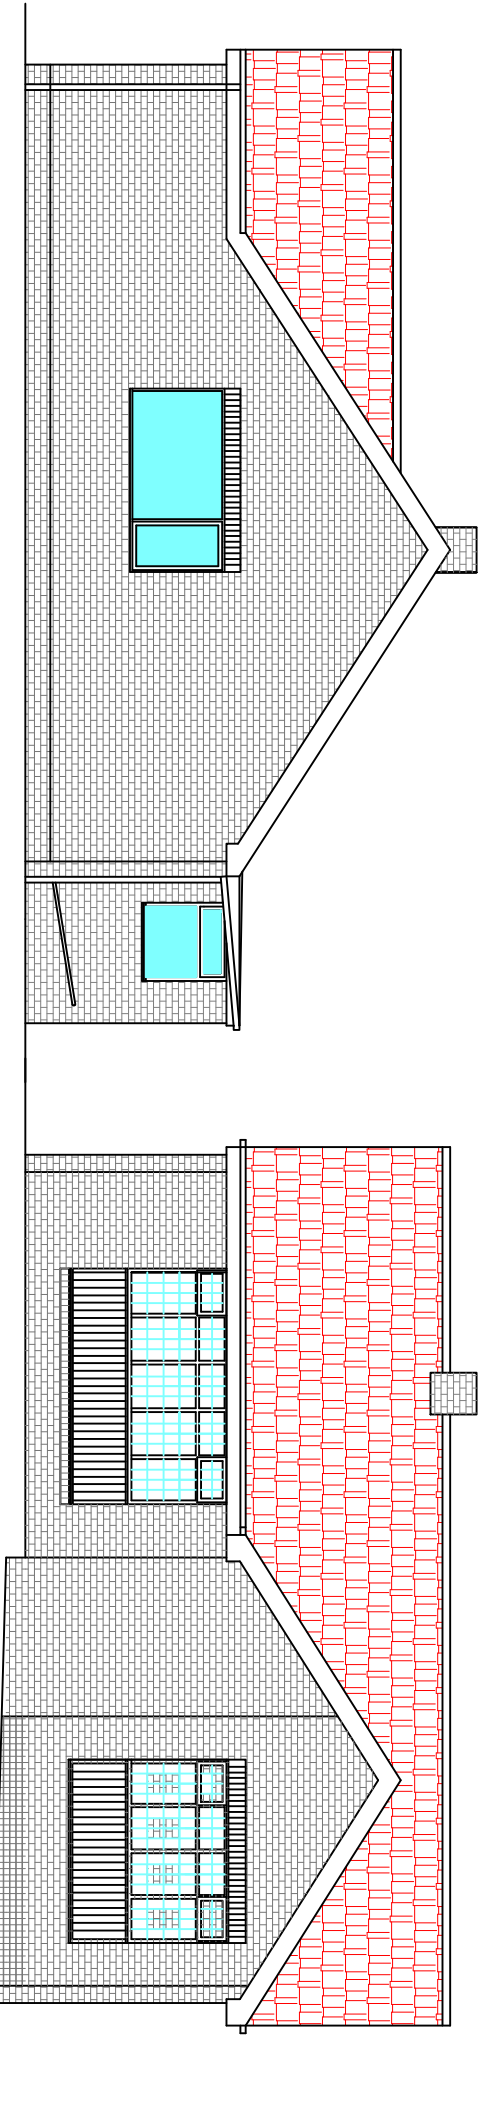


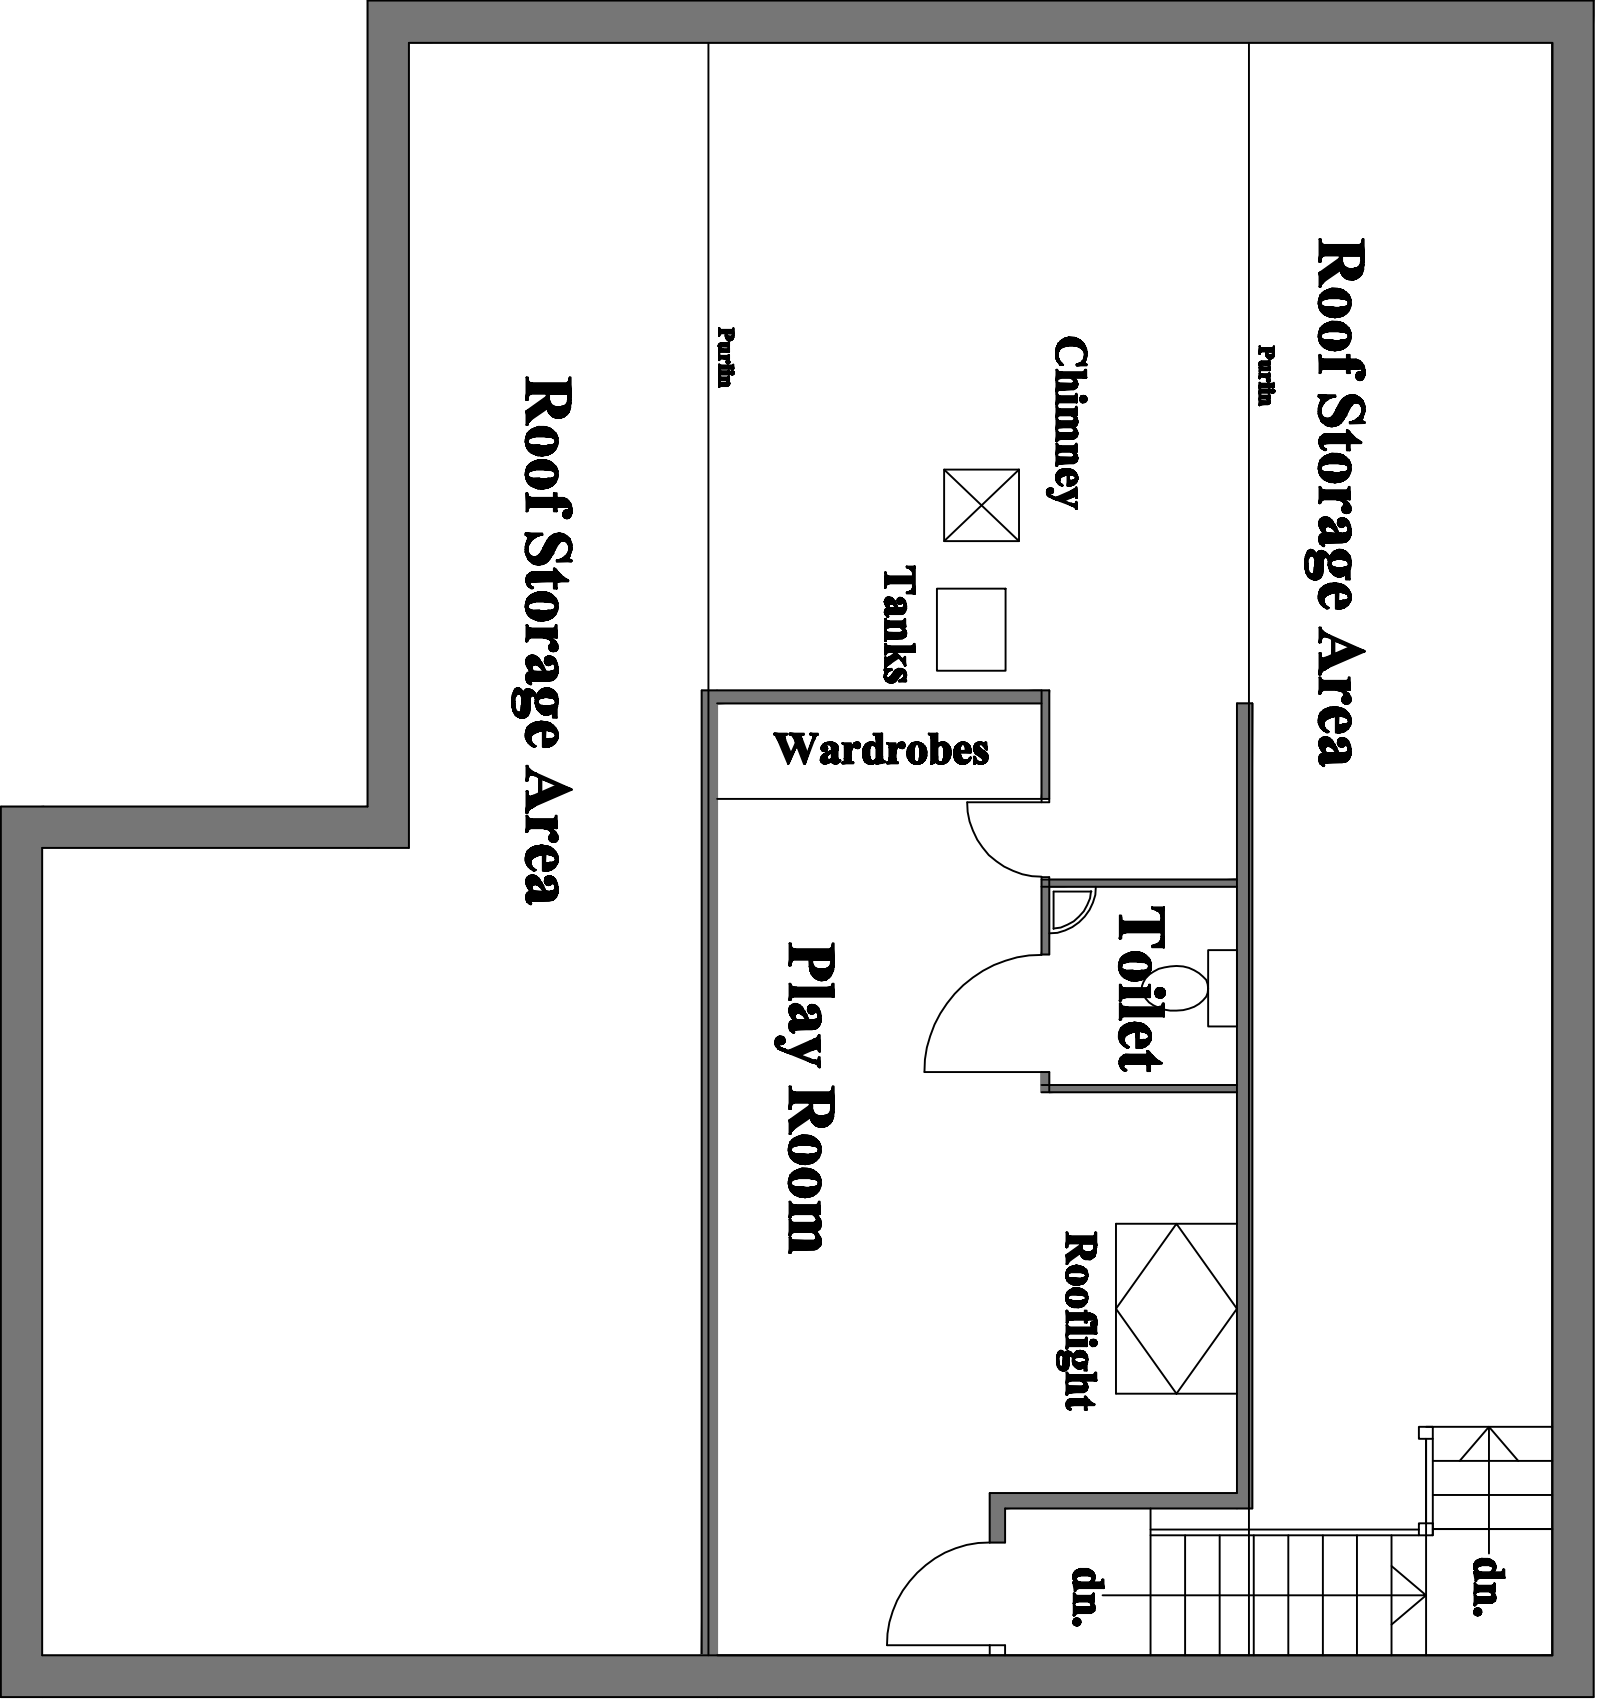

8 Timothy Wood Avenue Birdwell S70 5RT
Location Plan - 1:1250

Walls and Buildings to be Demolished

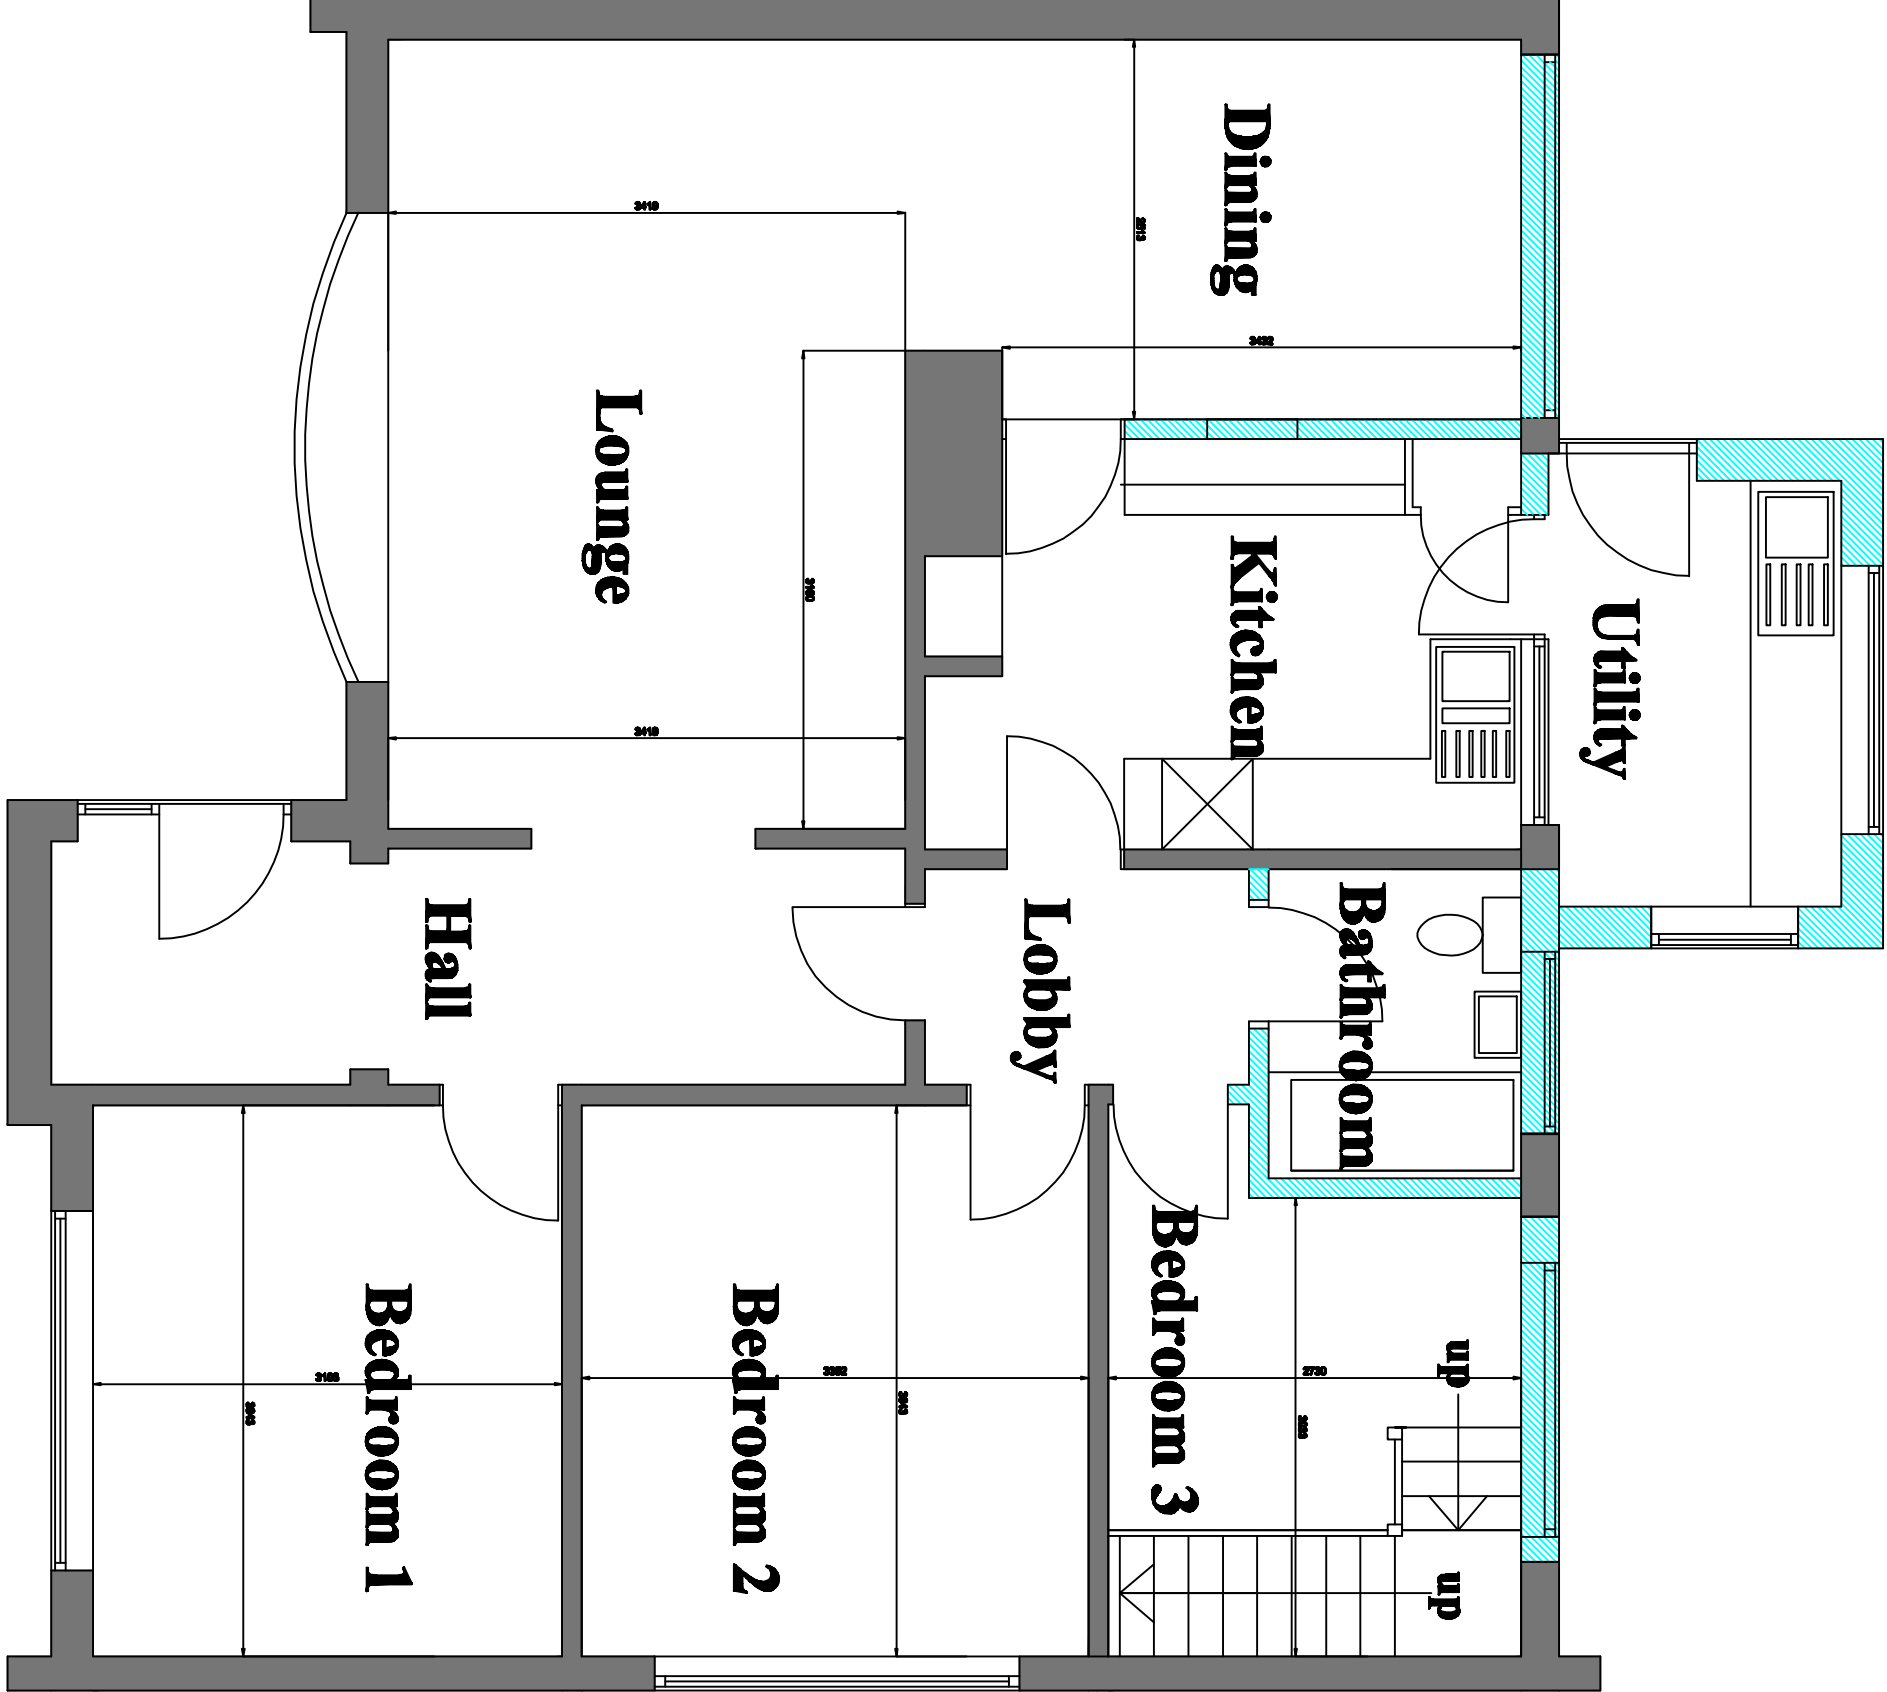

Ground Floor Plan as Existing 1:50

Attic Floor Plan as Existing 1:50