
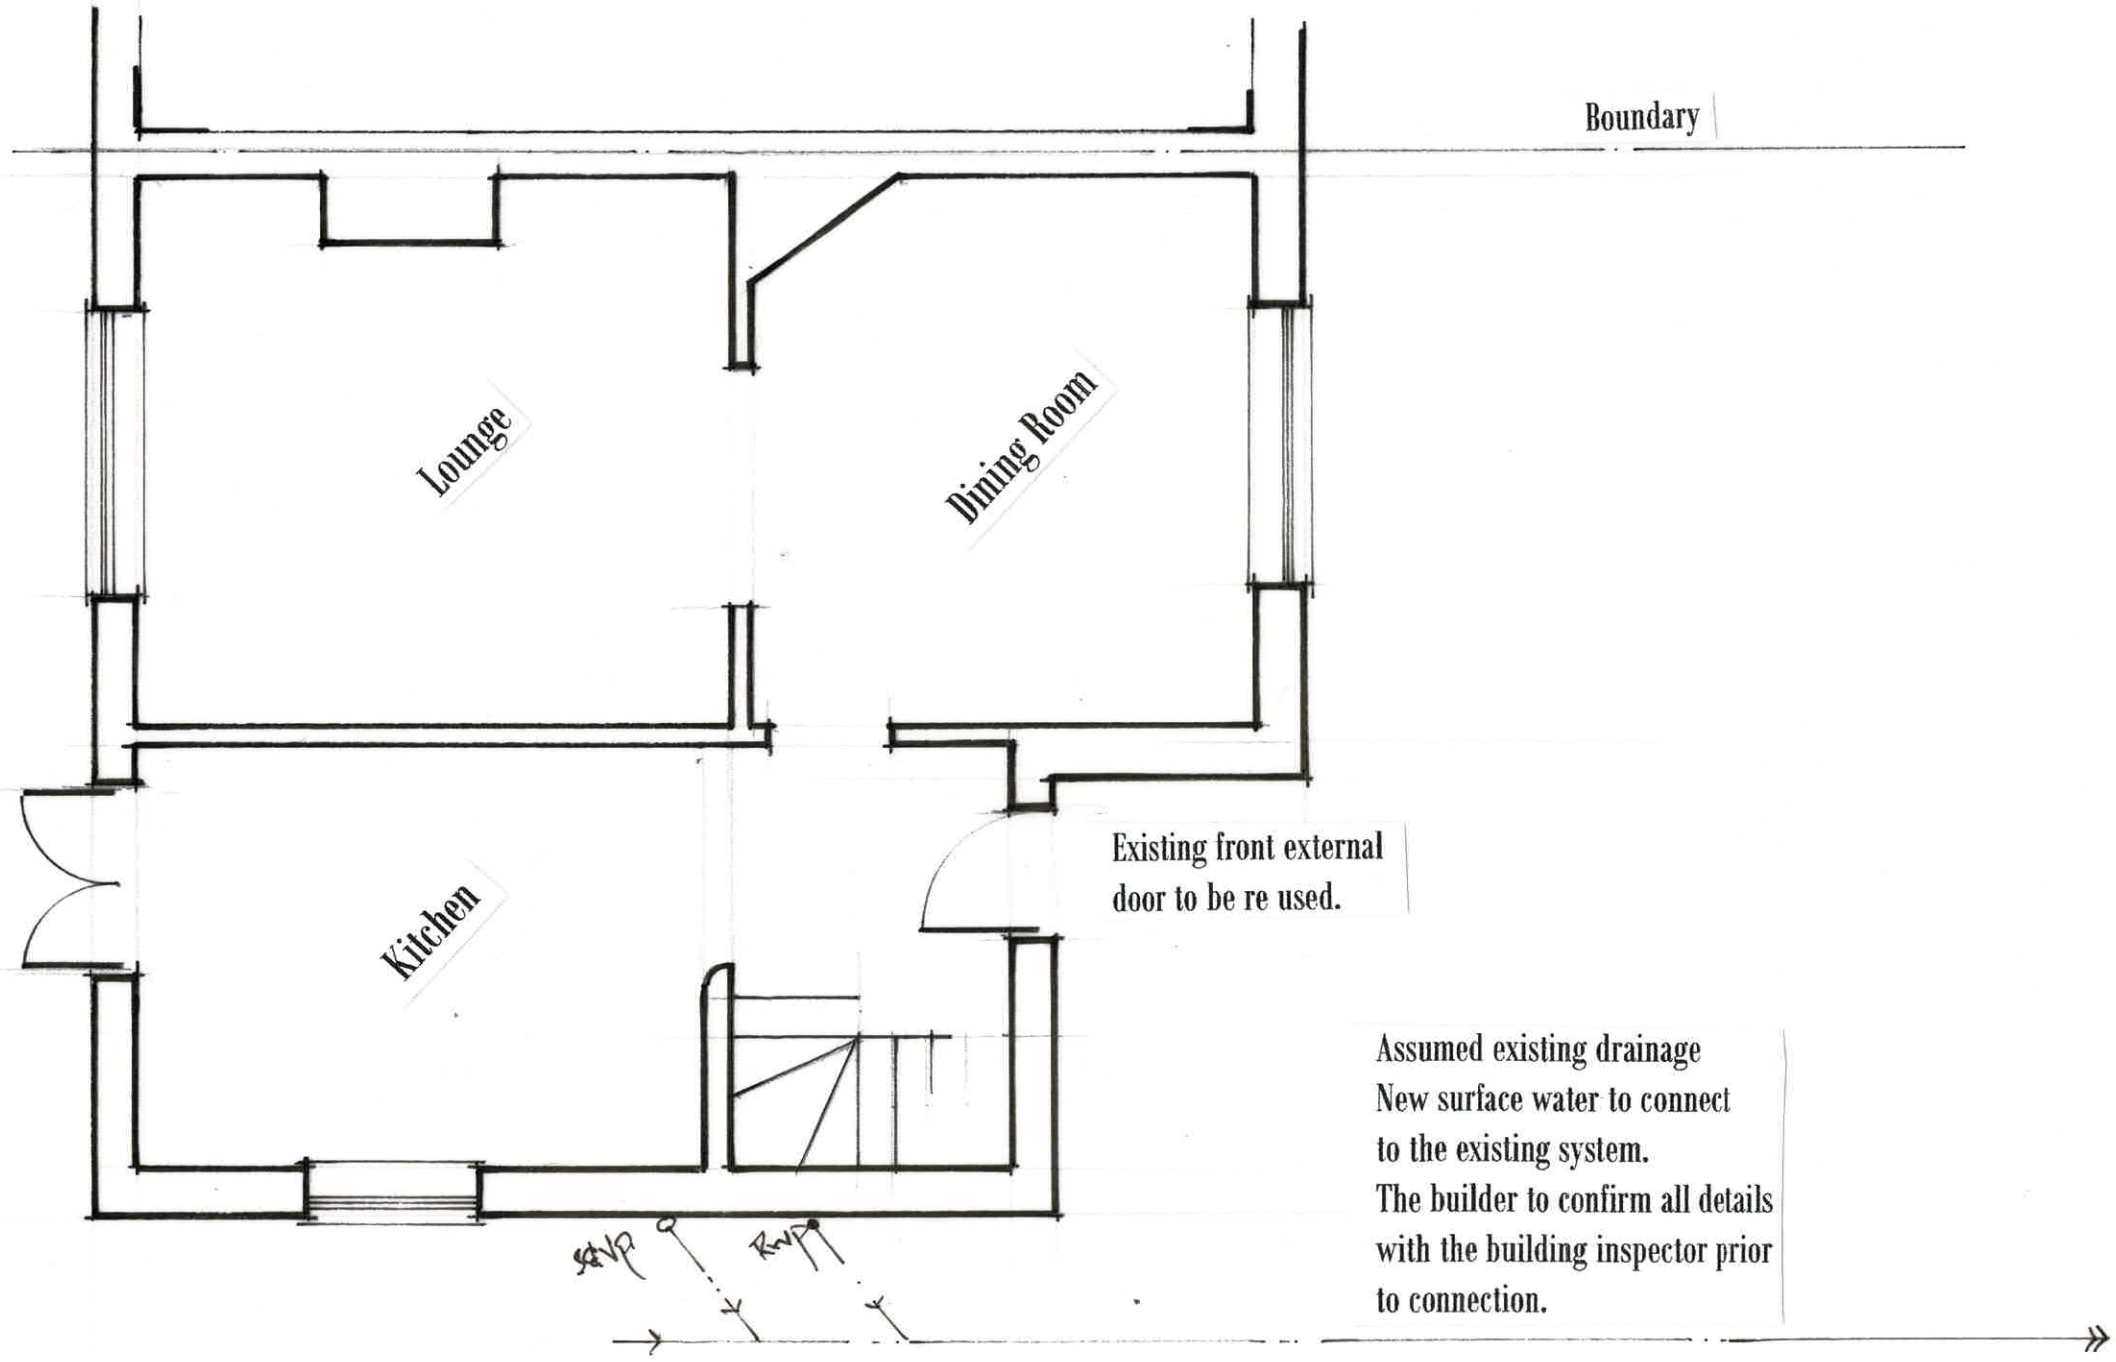


Existing Ground Floor Layout

1 : 50 @ A3

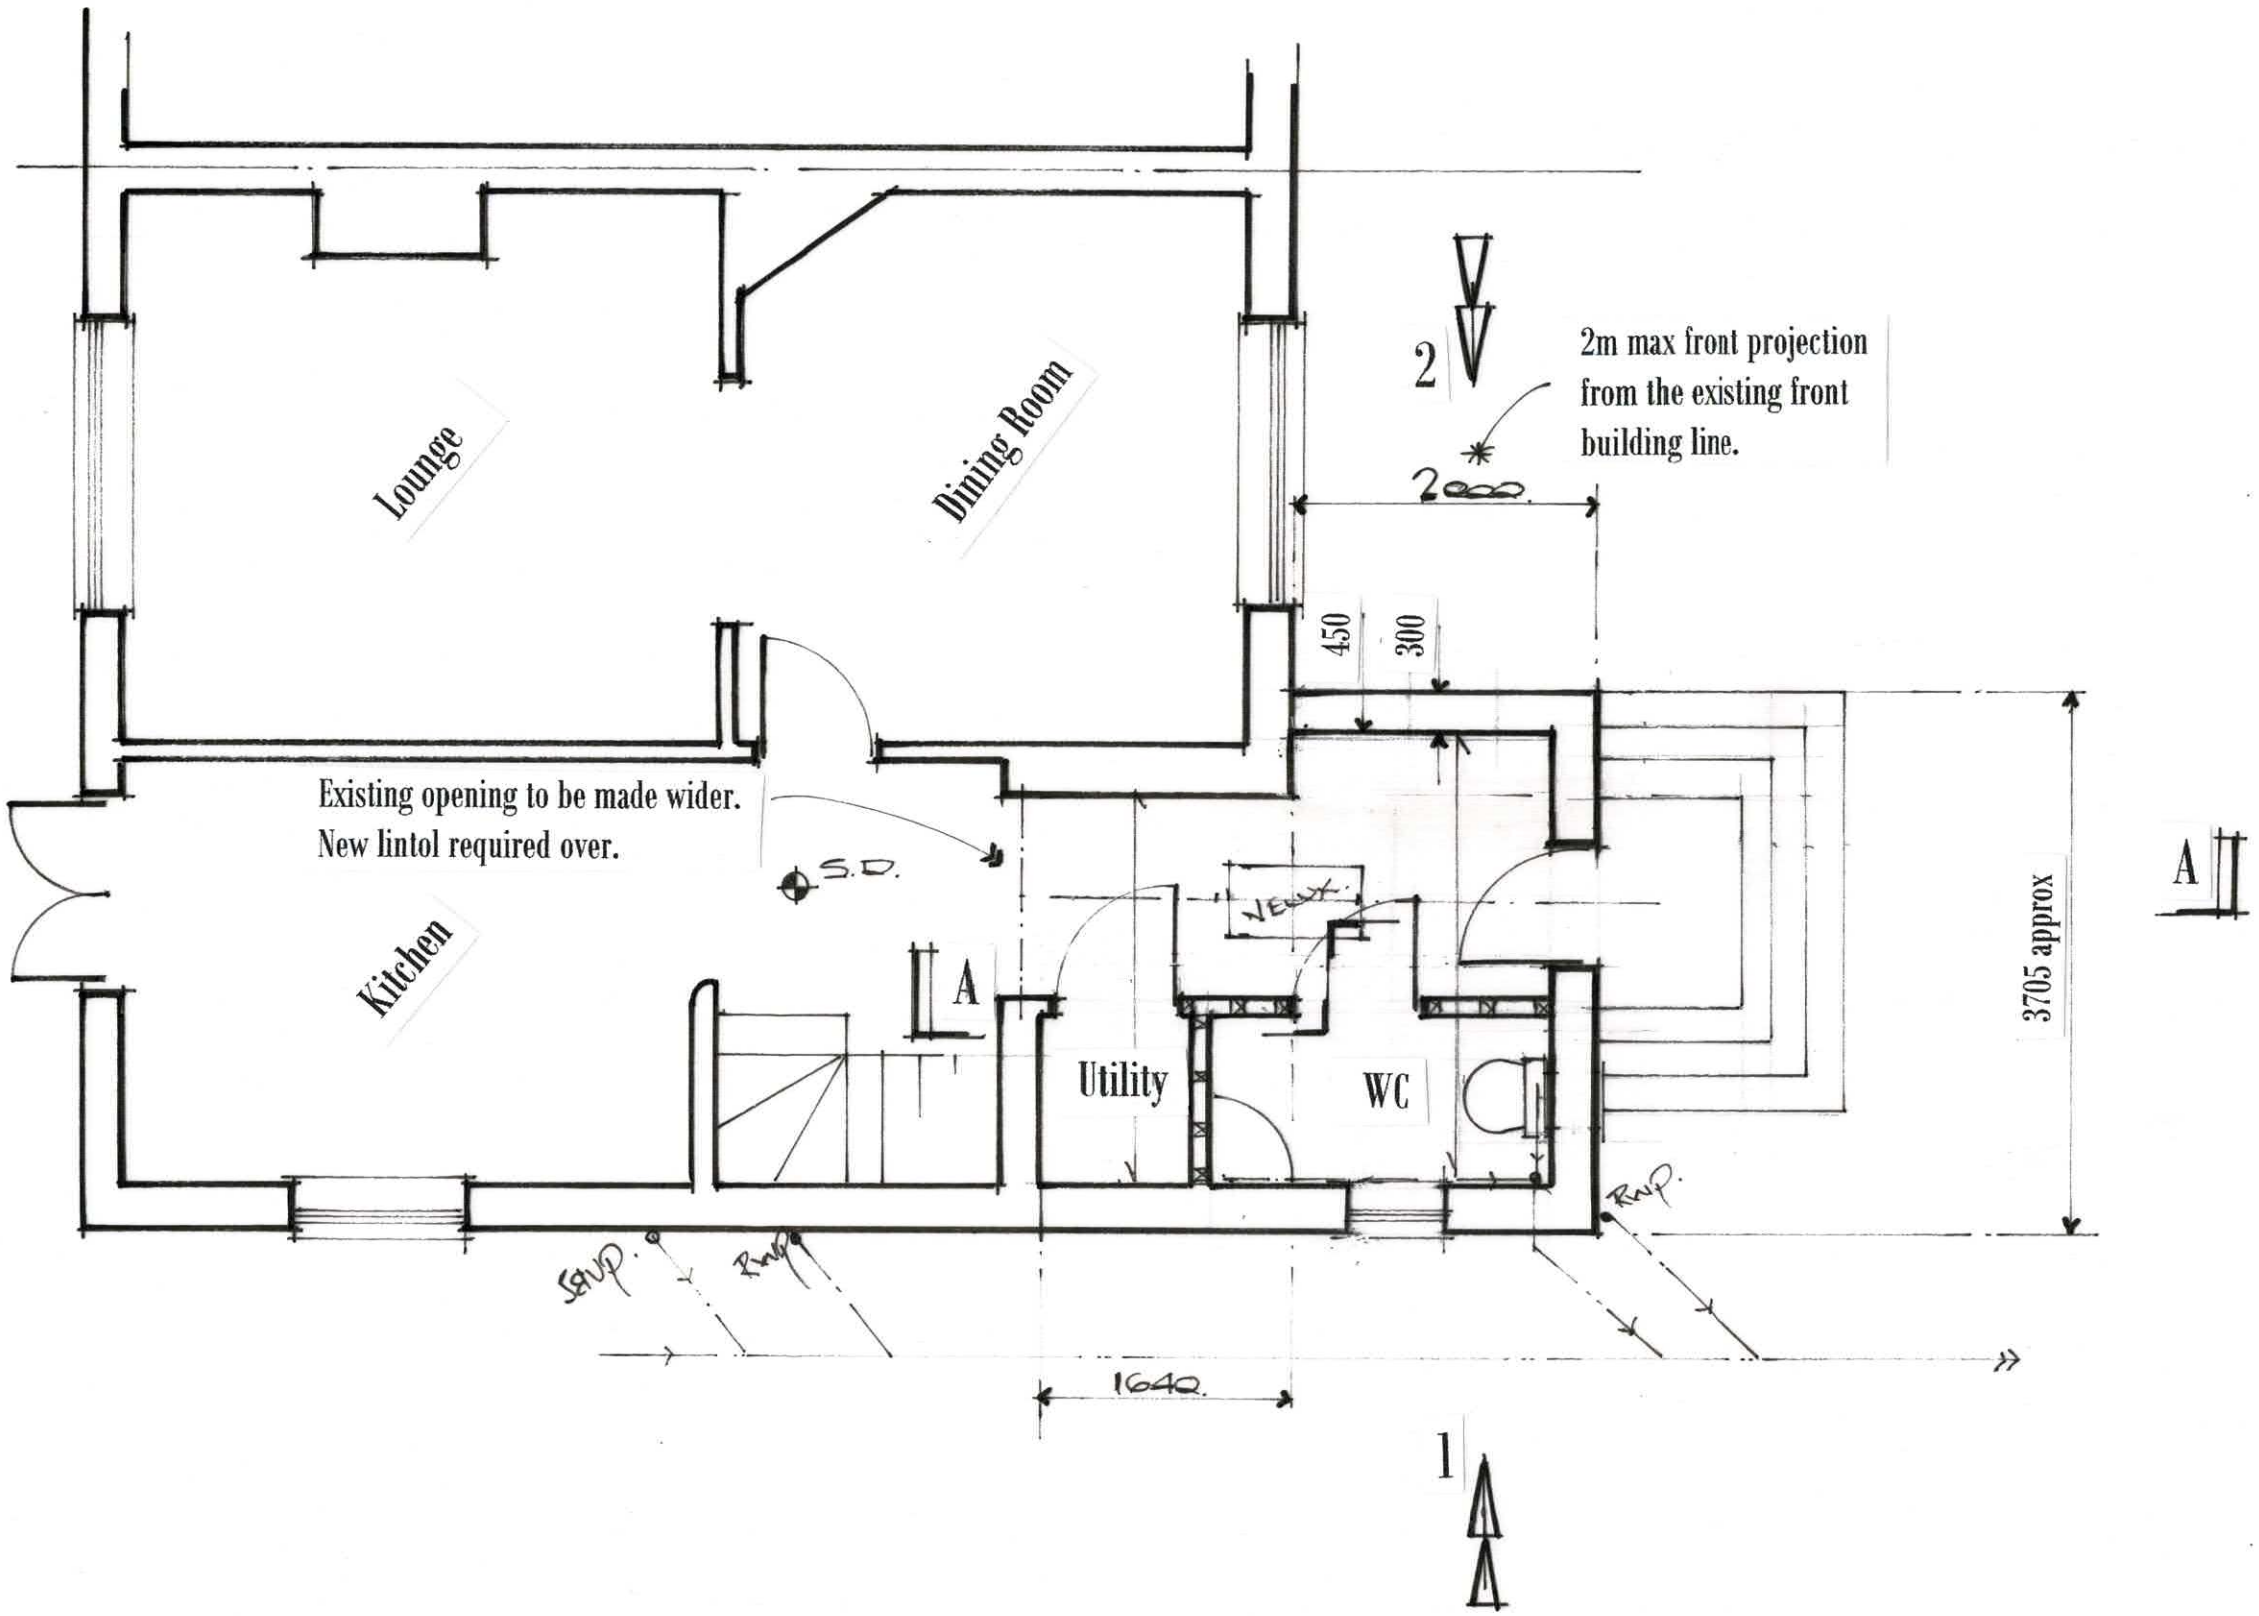


Proposed Ground Floor Layout

1 : 50 @ A3

MN / 02



Side Elevation on 1

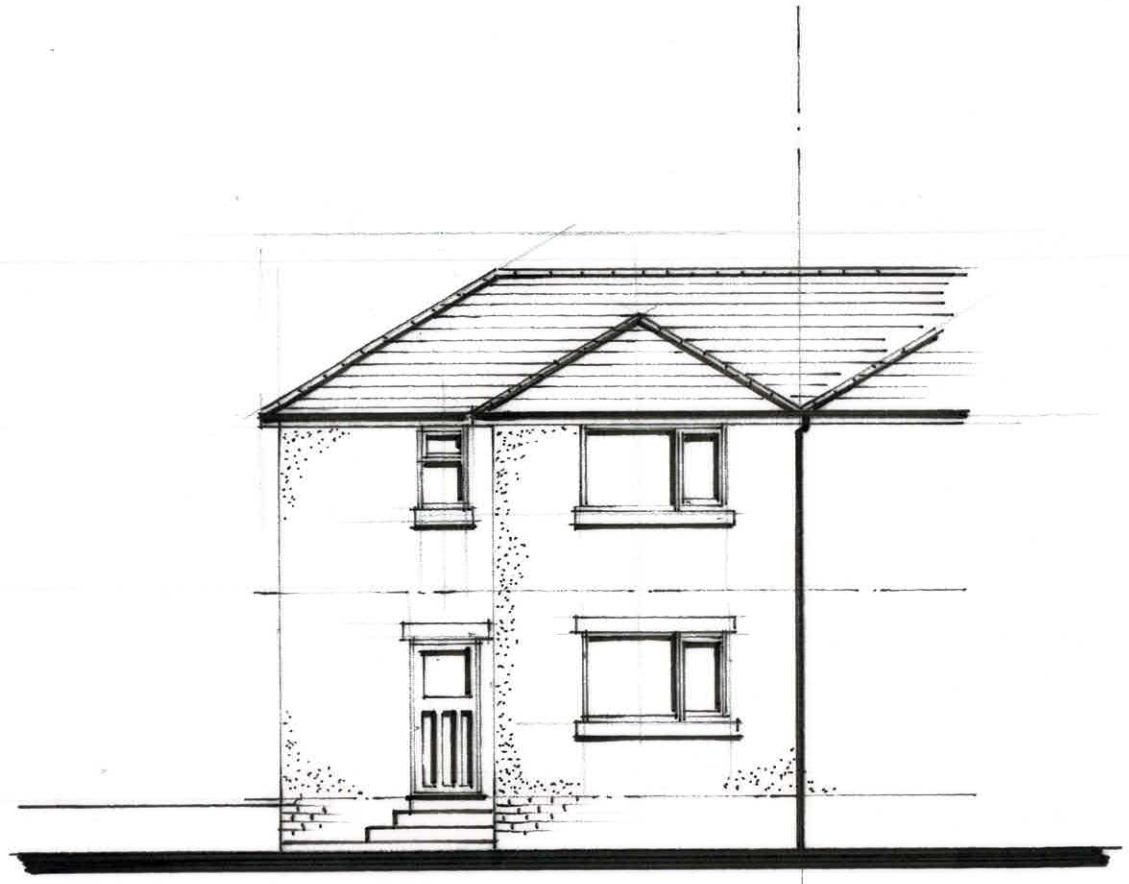


Front Elevation

Existing Elevations


1 : 100 @ A3

MN /03

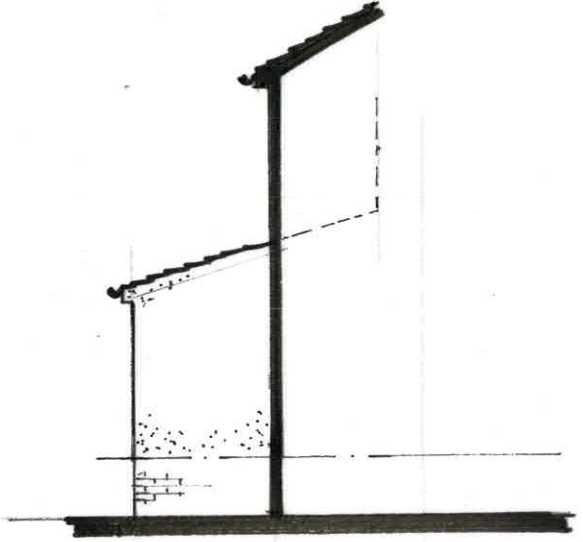

Side Elevation on 2



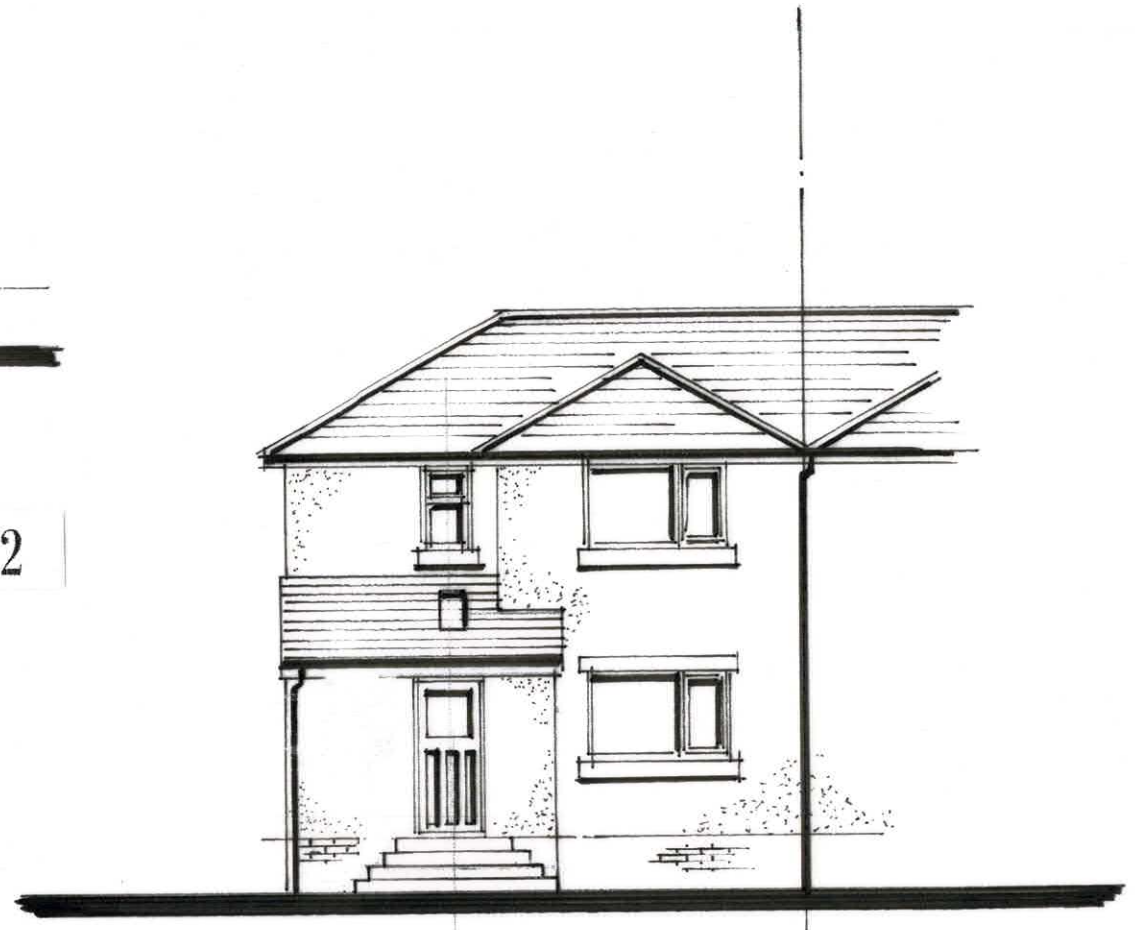


Side Elevation on 1

Front Elevation

Proposed Elevations

1 : 100 @ A3

MN / 04

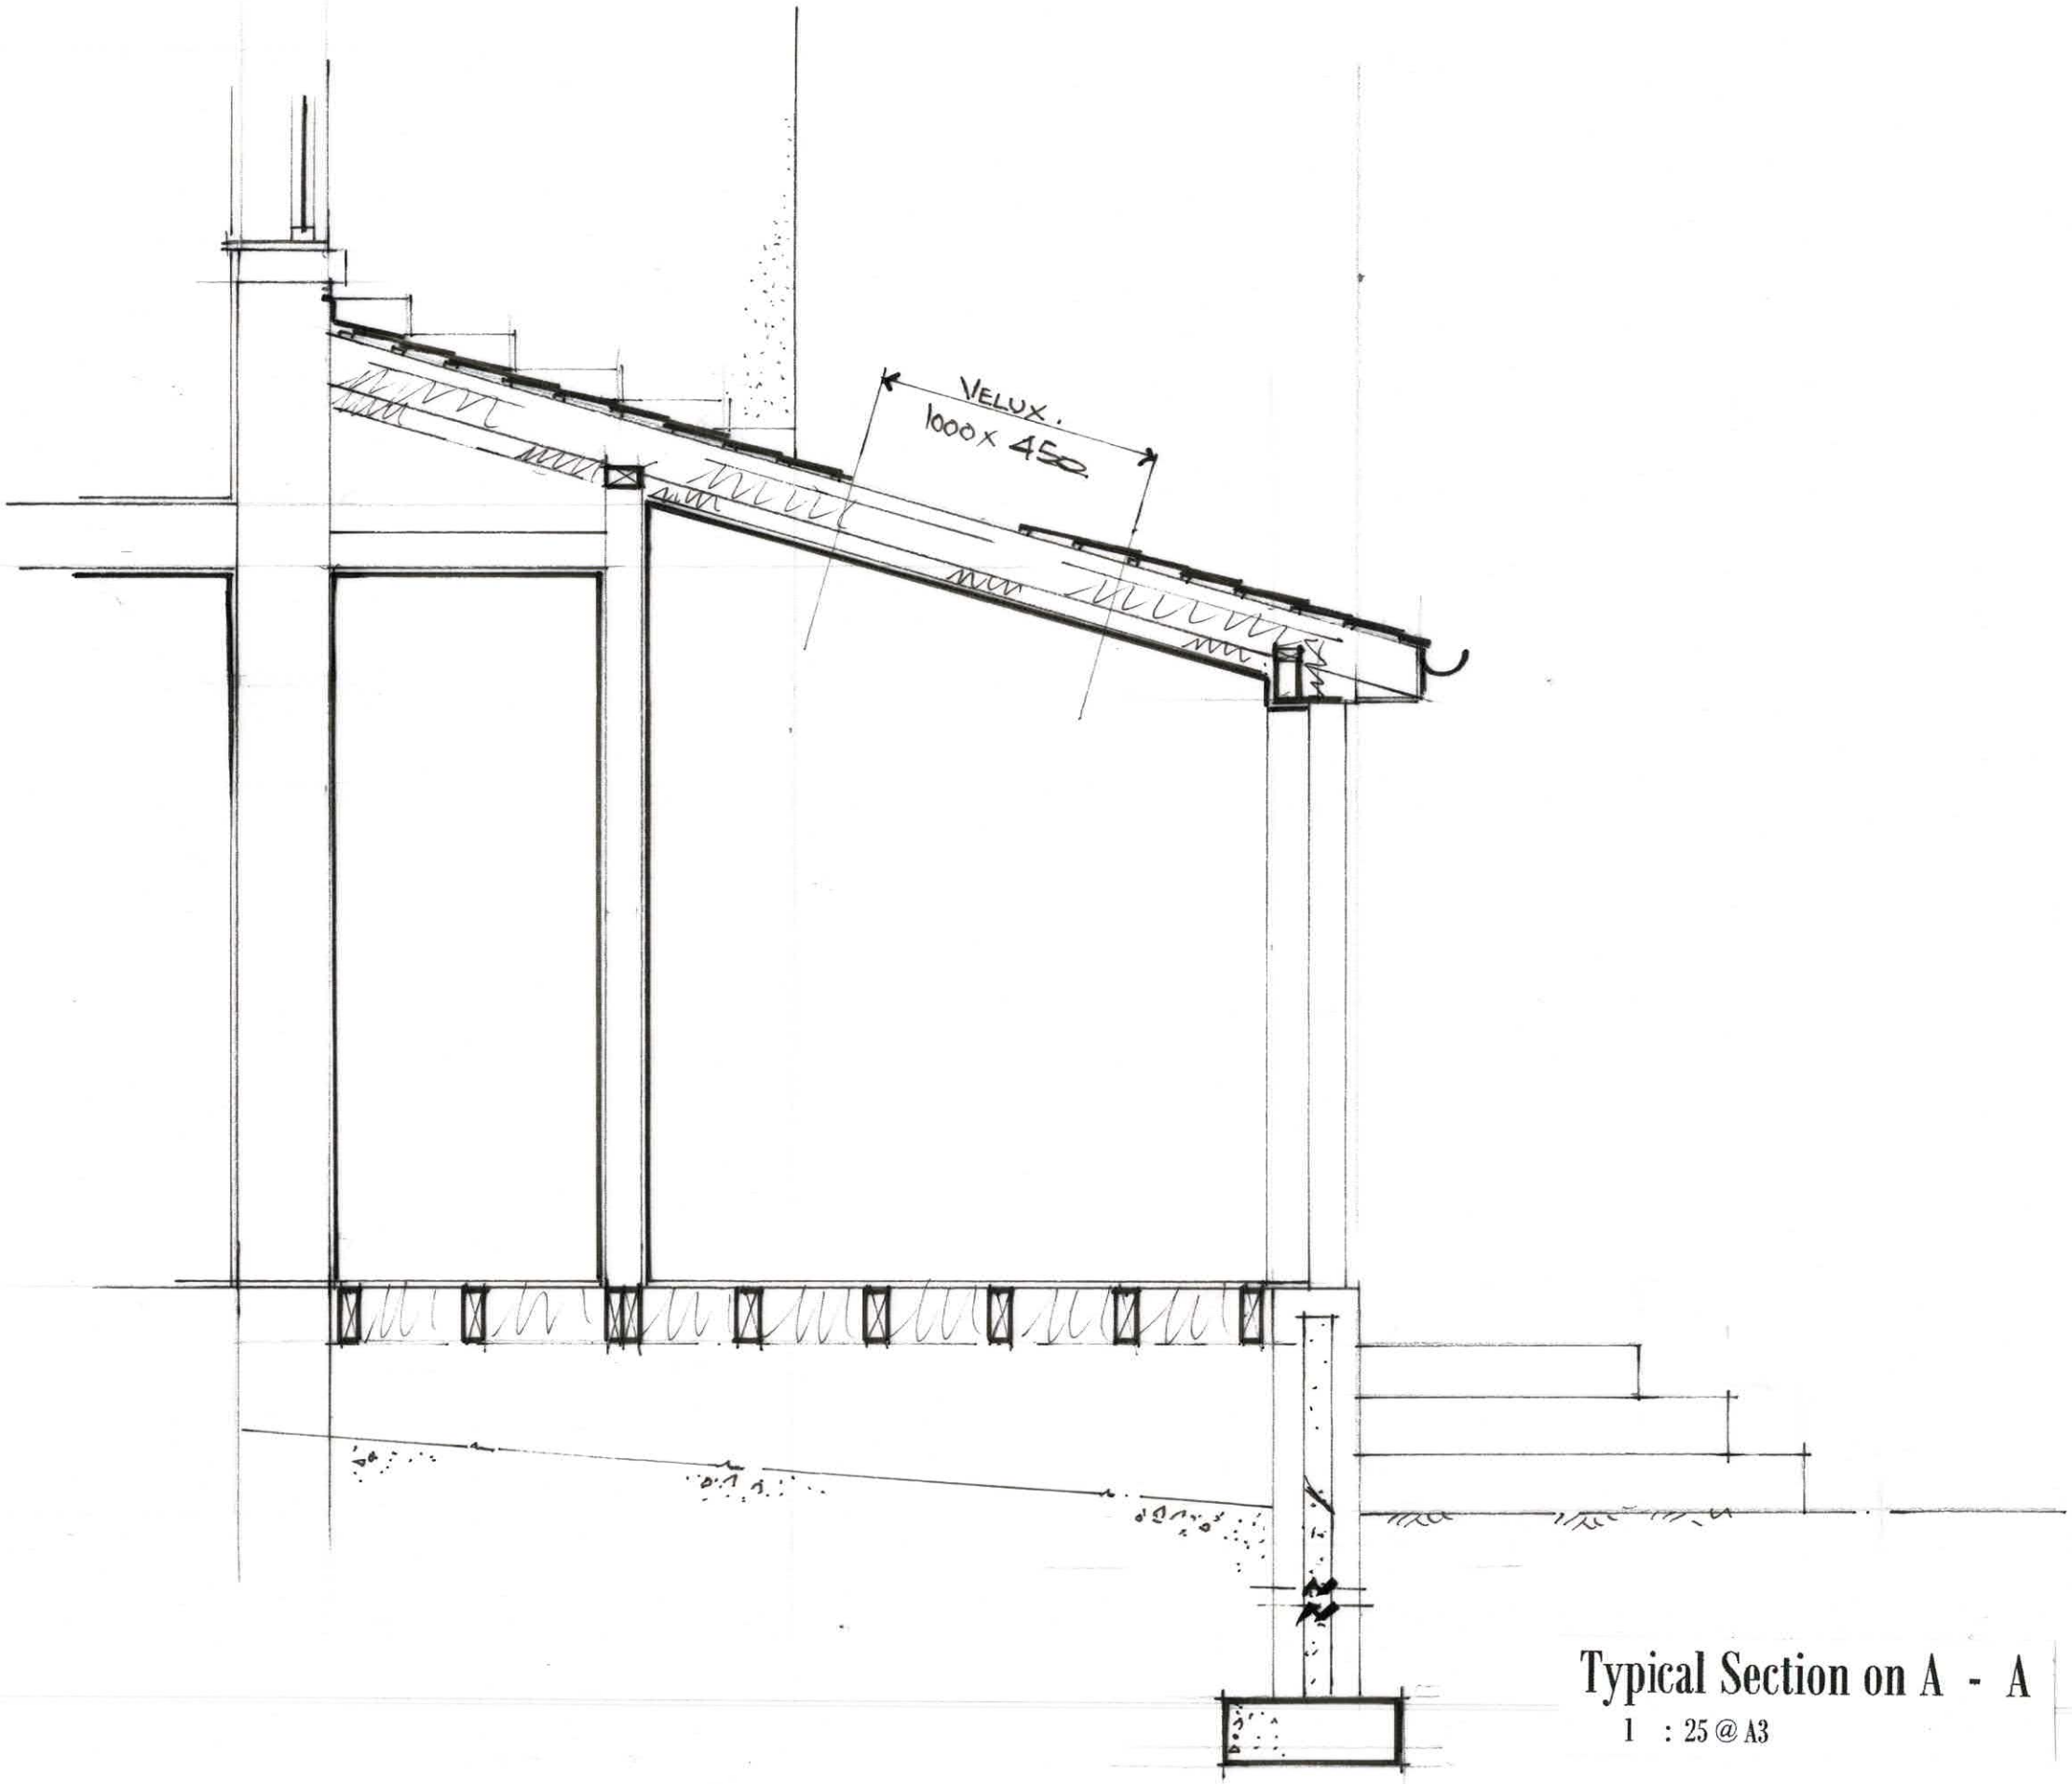

Typical Section on A - A

1 : 25 @ A3

MN / 05