


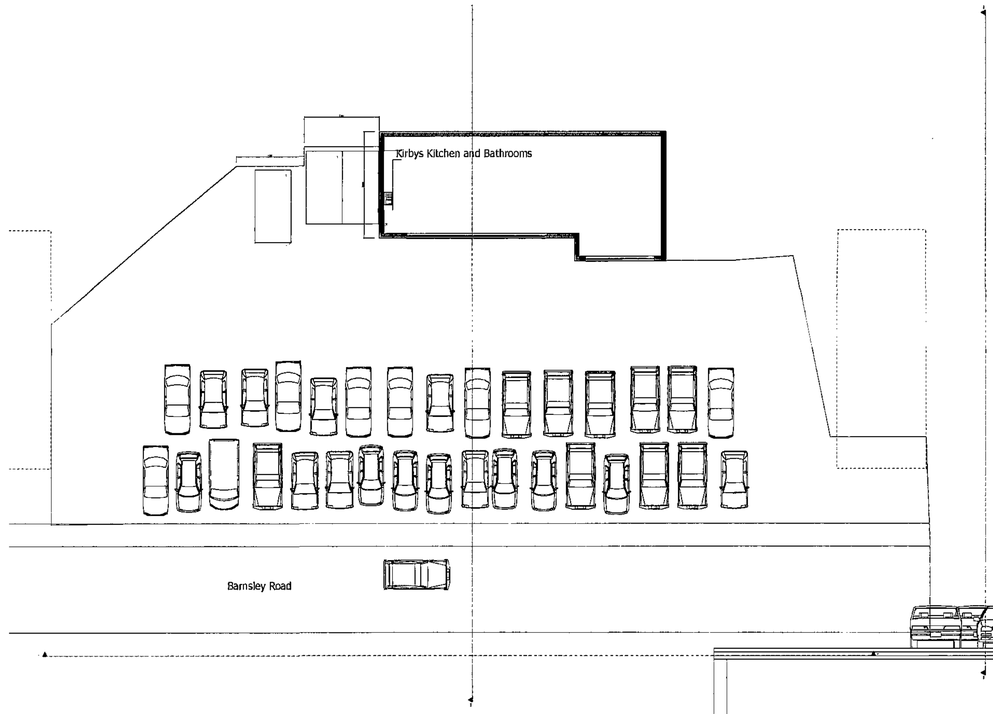


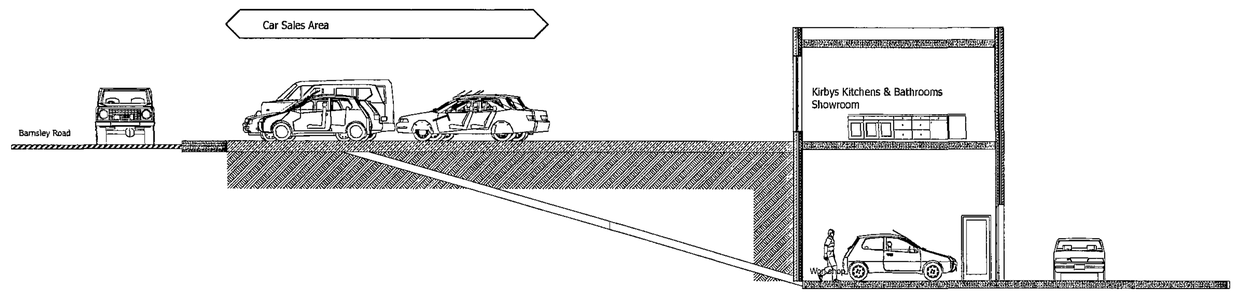

S-10 Building Section 1:100

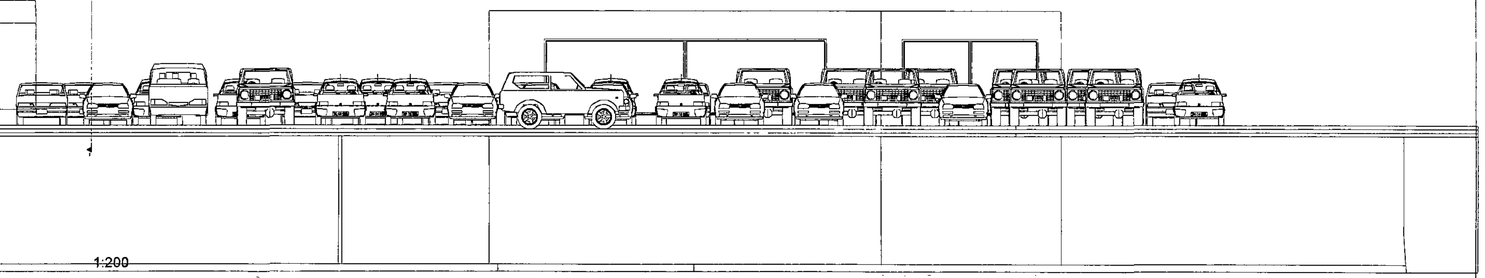

0. Ground Floor 1:200

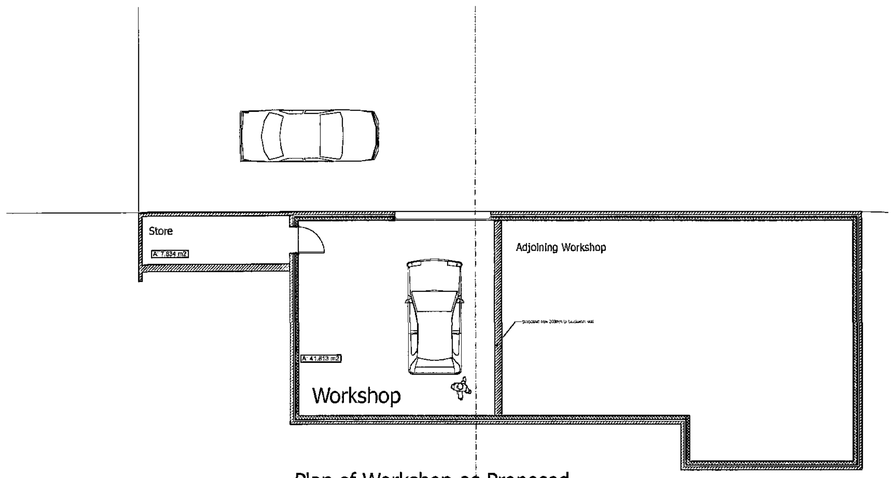

Plan of Workshop as Proposed

-1. basement 1:100

Rev: **Date** Revision Notes

Client: NG Estates Ltd

Project: Proposed Creation of Car Sales Area, Car Repairs, Kirbys Kitchens & Bathroom, Barnsley Road, Wombwell

Drawing Title: Ground Floor, Building Section, basement

Scale: 1:100, 1:50, 1:200 Date:05/03/2010

Drawn By: Rev:####

RECEIVED
0 8 MAR 2010
CORPORATE MAIL ROOM

Alan Robinson
Chartered Architect BA Dip Arch RIBA BSc (Hons)
2 Gawber Road, Barnsley S75 2AF
Tel/Fax 01226 286066
Mob: 07947808933