


Copyright of this drawing belongs to & is vested in TDA INTERIORS SOUTH LTD and may not be reproduced or distributed in any way or for any purpose without written consent by TDA INTERIORS SOUTH LIMITED. Any persons, firm or company unlawfully reproducing or distributing this drawing or in anyway infringing the copyright therein will be prosecuted.

This document is the property of TDA INTERIORS SOUTH LIMITED. Copyright is reserved by them, and the drawing is issued on the condition that it is not copied, reproduced or retained by, nor disclosed to any unauthorised person, either wholly or in part, without the consent in writing from TDA INTERIORS SOUTH LIMITED.


All dimensions to be checked by contractor on site before commencement of works. Do not scale from this drawing. Any discrepancies are to be notified to the Project Manager immediately.

UNIT 17

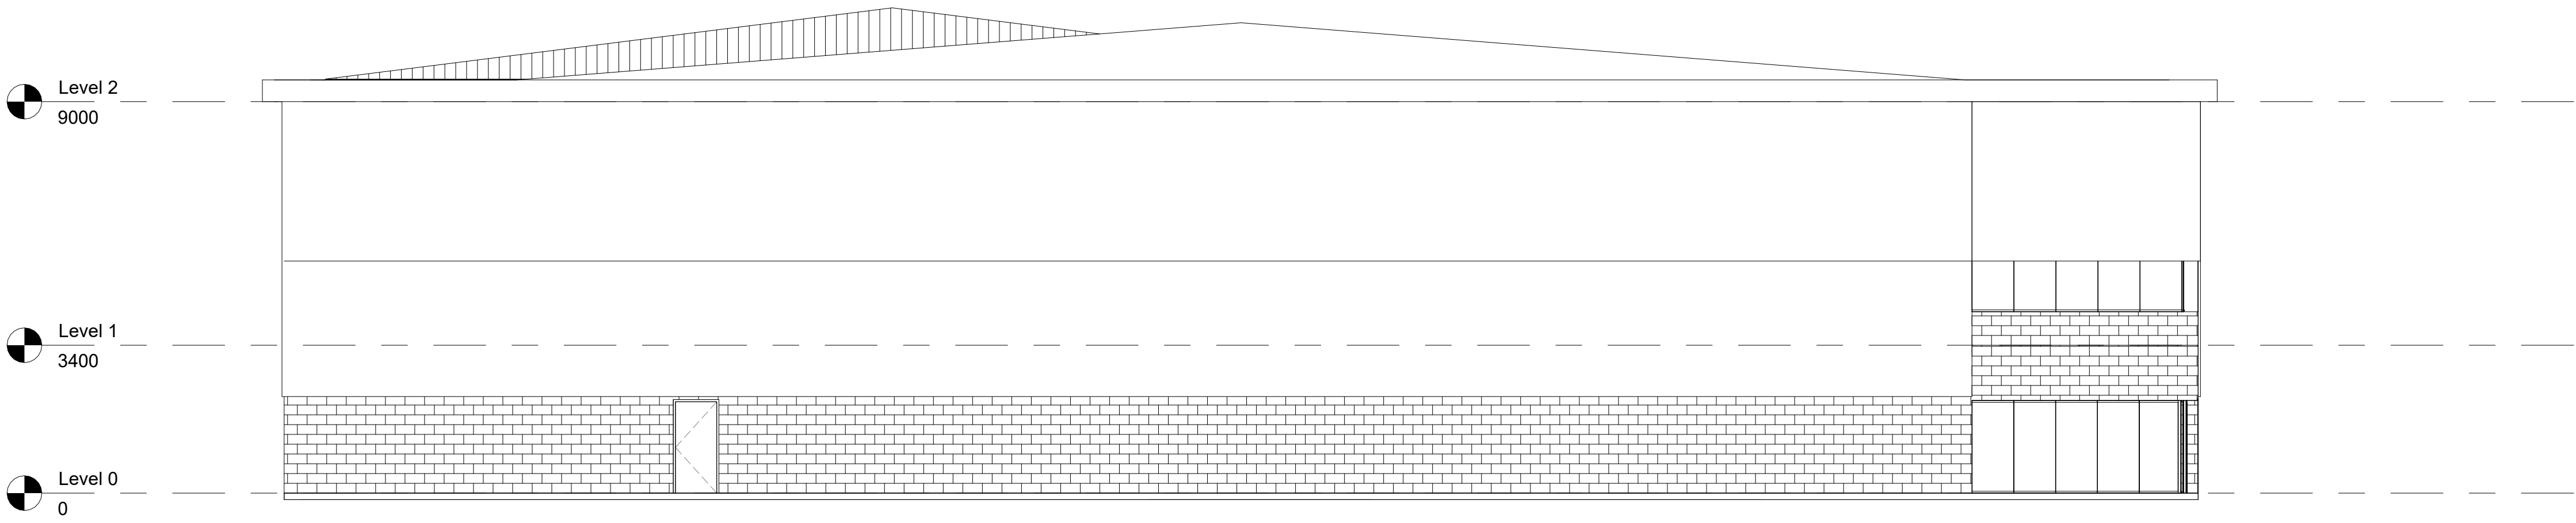

1 East
1 : 100


North

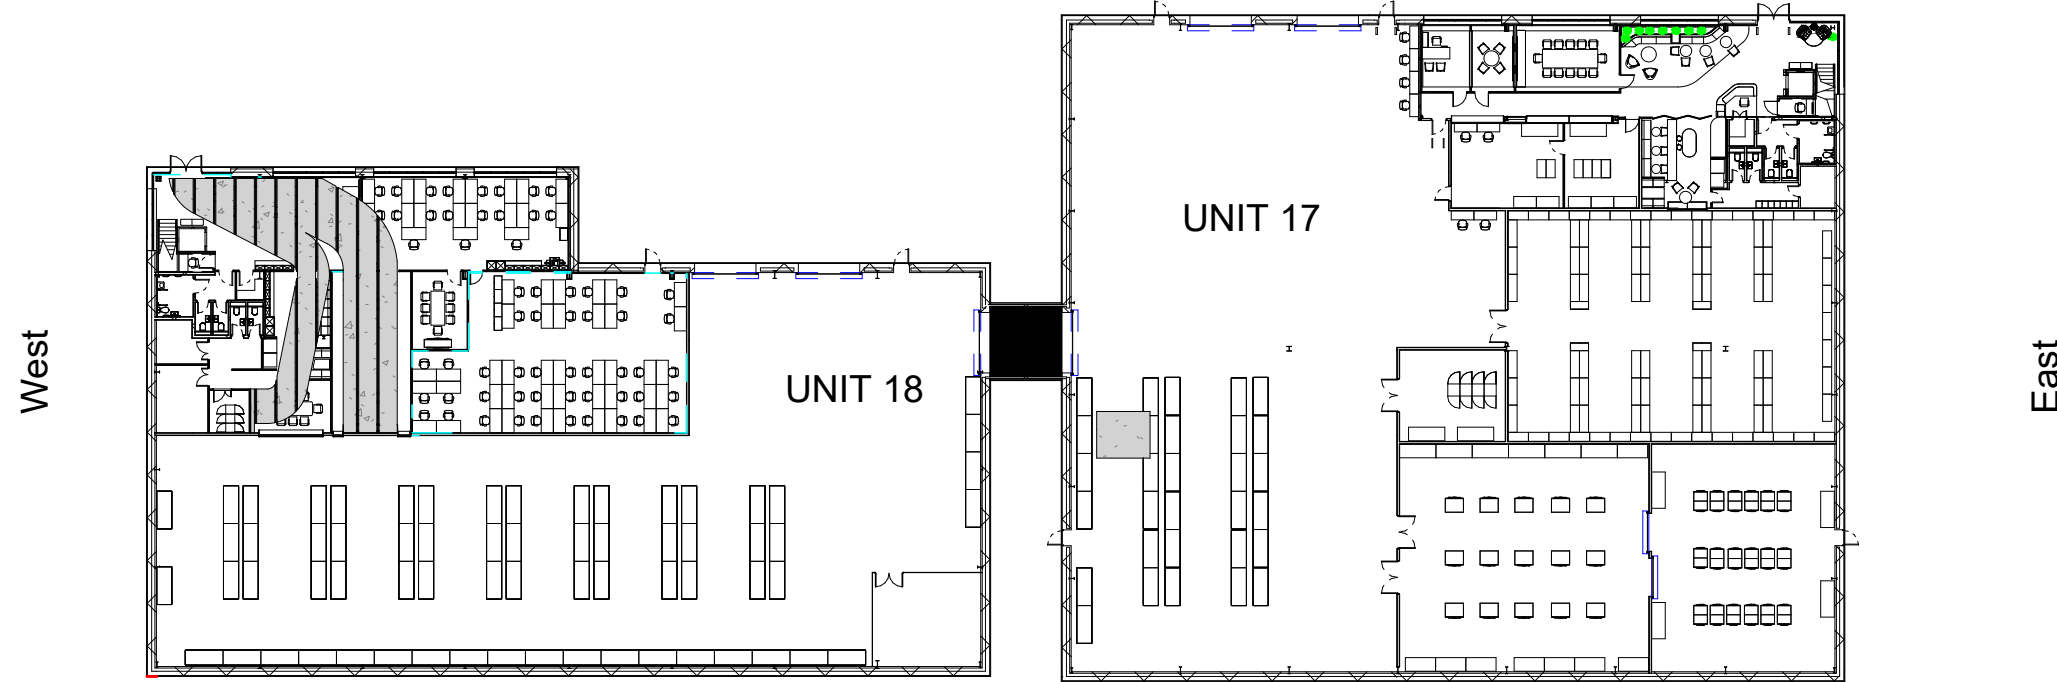

4 Elevations Key Plan
1 : 500

UNIT 17


UNIT 18

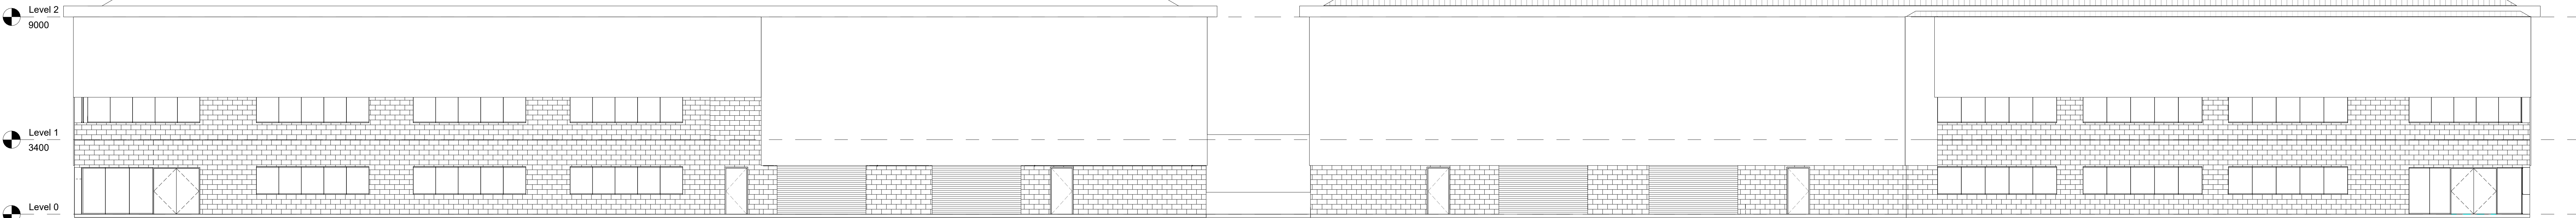

2 North
1 : 100

UNIT 17


UNIT 18

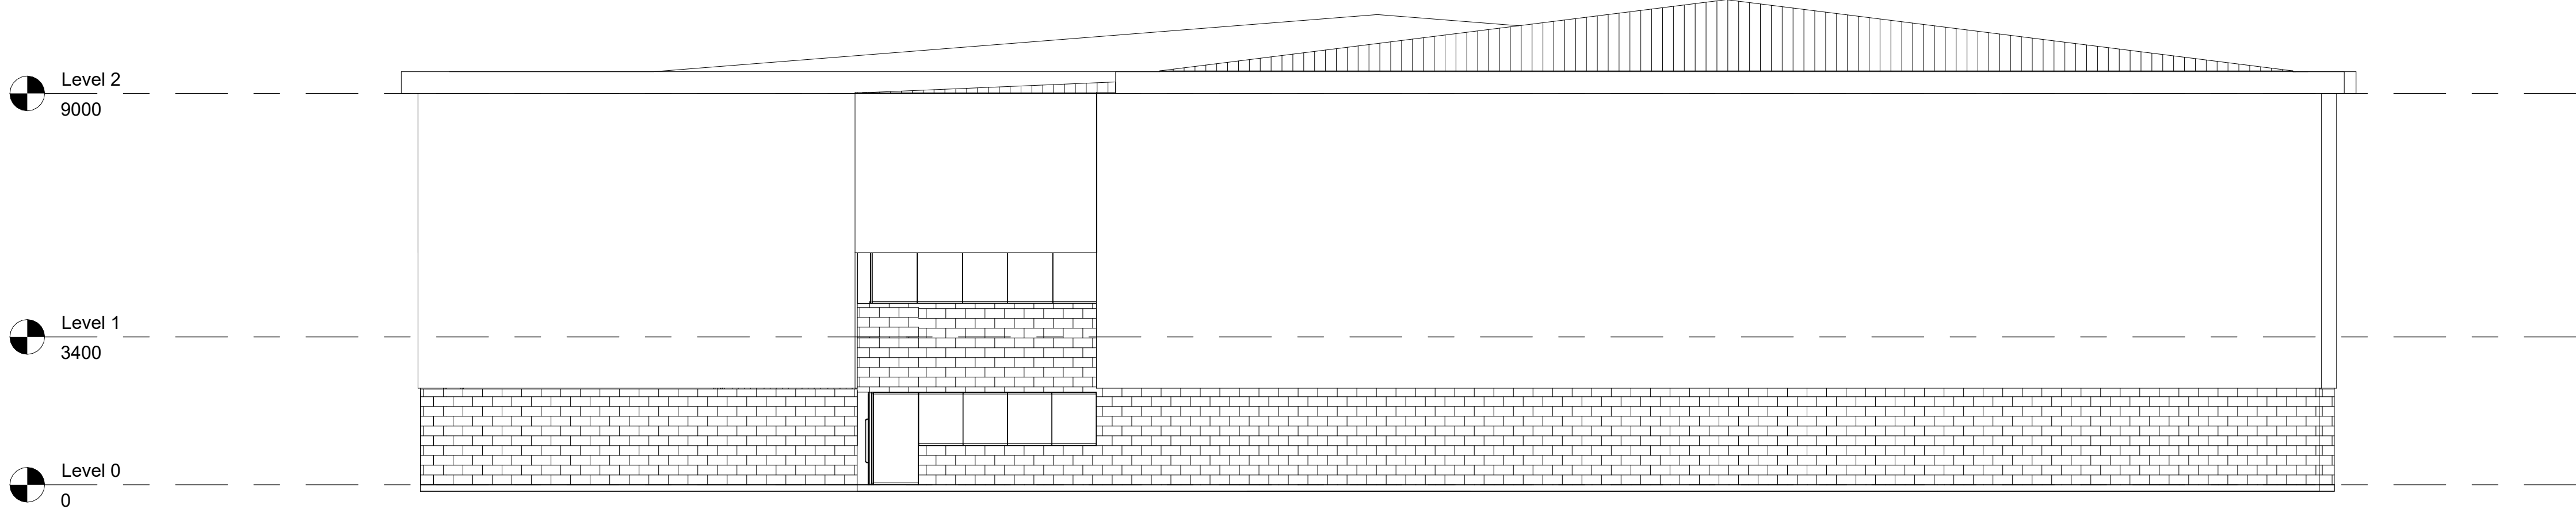

3 West
1 : 100

REV.	Description	Date

PRE-DESIGN

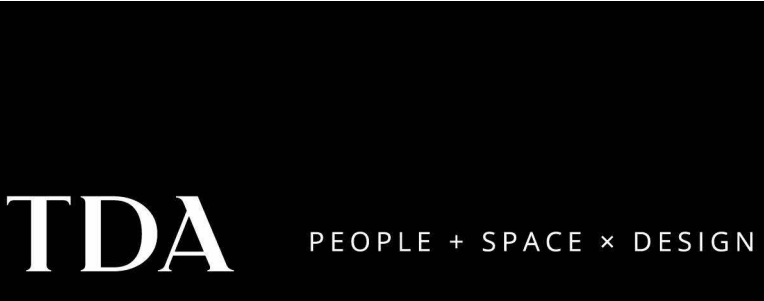

tda interiors central
54 Palace Street, Soho,
London, W1F7NJ

T: +44 (0) 20 7016 0200
E: info@tdainteriors.com
W: tdainteriors.com

Client
PROJECT NEXUS
Project Title
Capitol Park Capitol Close Dodworth - Barnsley

Drawing Title				
EXTERNAL ELEVATIONS				
Scale @A0 As indicated		Date 25/10/21		
Design / Drawn By Author		Checked By/Date Designer		
Drawing No.	Building	Floor	Detail	Revisions
S6268	17+18	0+1	602	
Client Approval				
Approved By			Date	