

NOTES

ALL DIMENSIONS TO BE CHECKED ON SITE PRIOR TO ANY MANUFACTURING OR FABRICATION AND ANY ANOMALIES TO BE BROUGHT TO THE ATTENTION OF THE ARCHITECT.

STREET SCENE - PLOTS 1 to 5




STREET SCENE - PLOTS 5 to 11



STREET SCENE - PLOTS 13 to 25



STREET SCENE - PLOTS 24 to 28

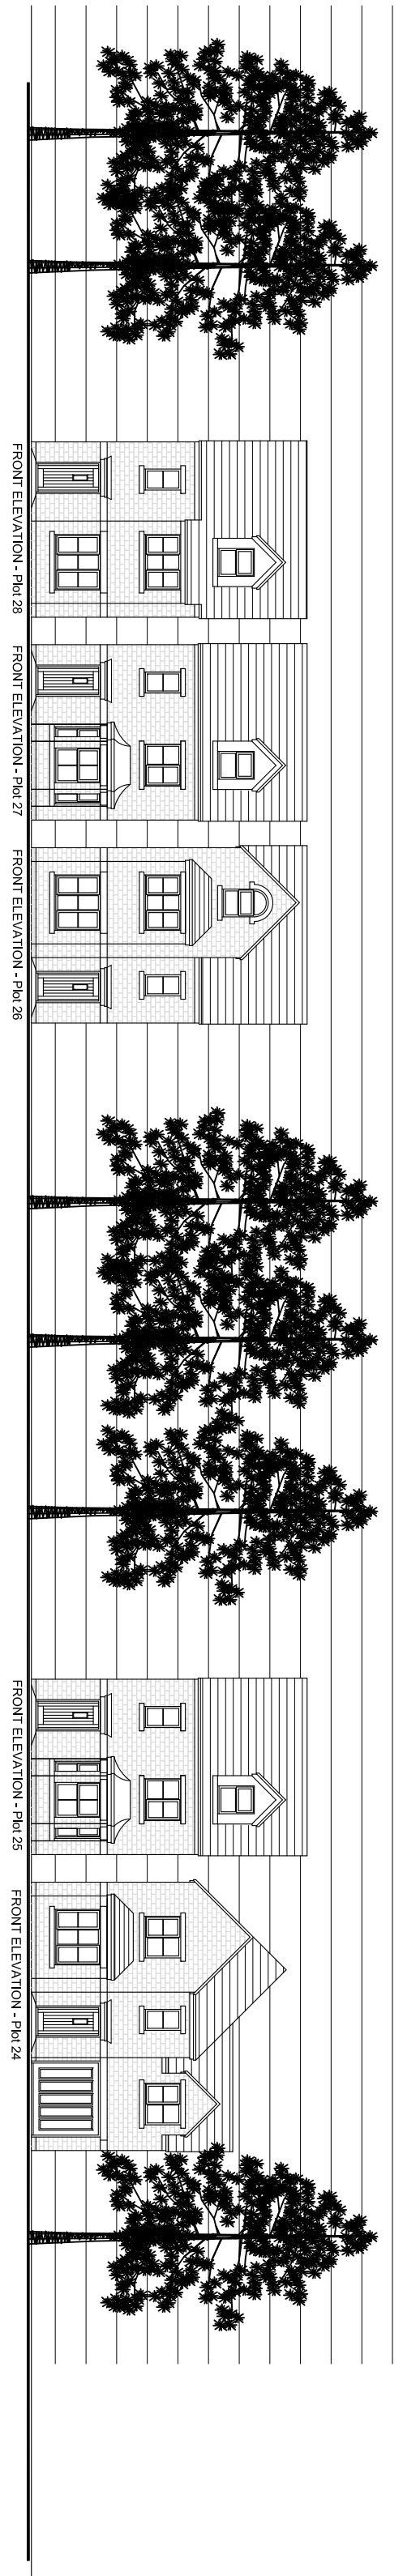

PLANNING ISSUE

SUBJECT TO LOCAL AUTHORITY APPROVAL

A		FIRST ISSUE		23.07.2016	
REV/		AMENDMENTS		BY	
PROJECT					
PROPOSED DEVELOPMENT					
BOLTON HALL NURSING HOME					
CARR HEAD LANE					
ROTHERHAM					
S63 8DA					
CLIENT					
MR ANDY HALL					
DRAWING TITLE					
Proposed					
Street Scene's					
DRAWN		BLWORTHINGTON		DATE	
CHECKED				22.07.2016	
APPROVED				SCALE	
				1:200 (A1)	
HOWARD & SEDDON A.R.I.B.A.					
CHARTERED ARCHITECTS					
64 WASHWAY ROAD.					
SALE, CHESHIRE M33 7RE.					
TEL No. 0161 - 973 8296					
FAX No. 0161 - 962 3485					
e-mail : admin@howardandseddon.co.uk					
JOB NO.		12387		DWG NO.	
				205	
				REVISION	
				A	