




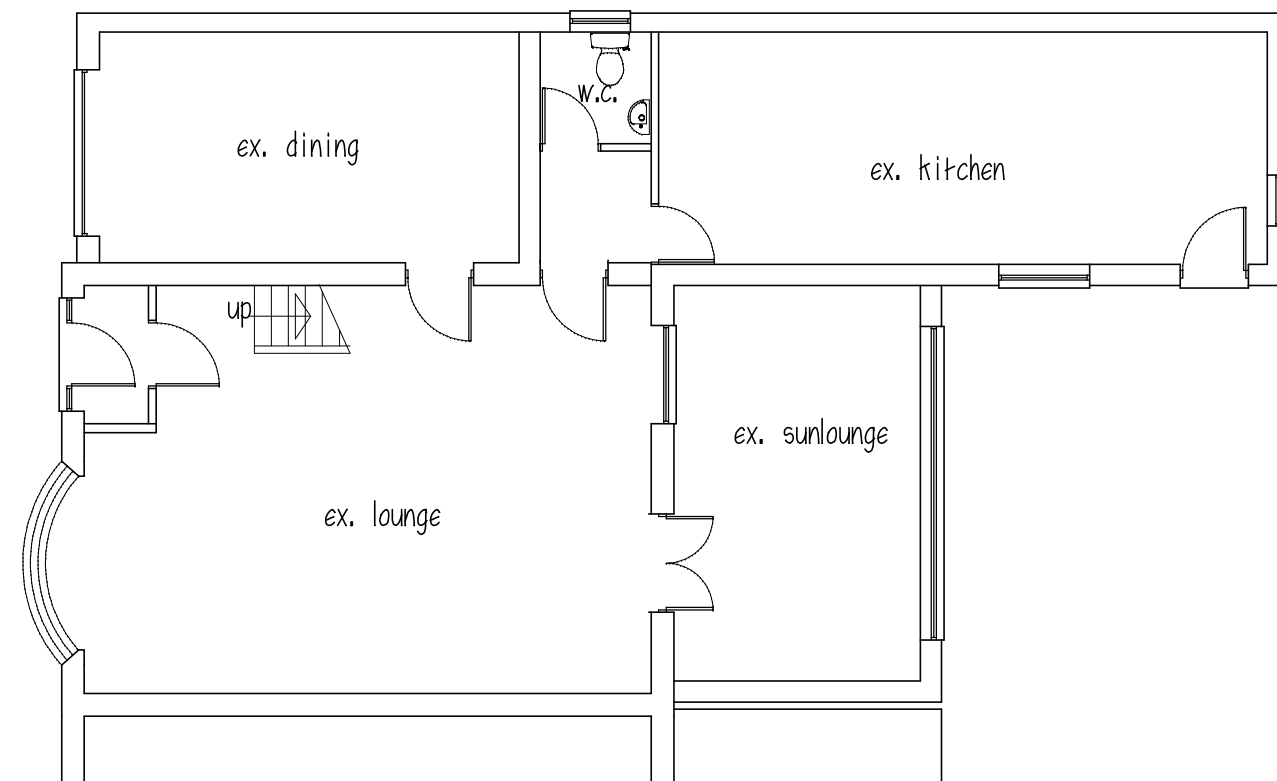

GROUND FLOOR

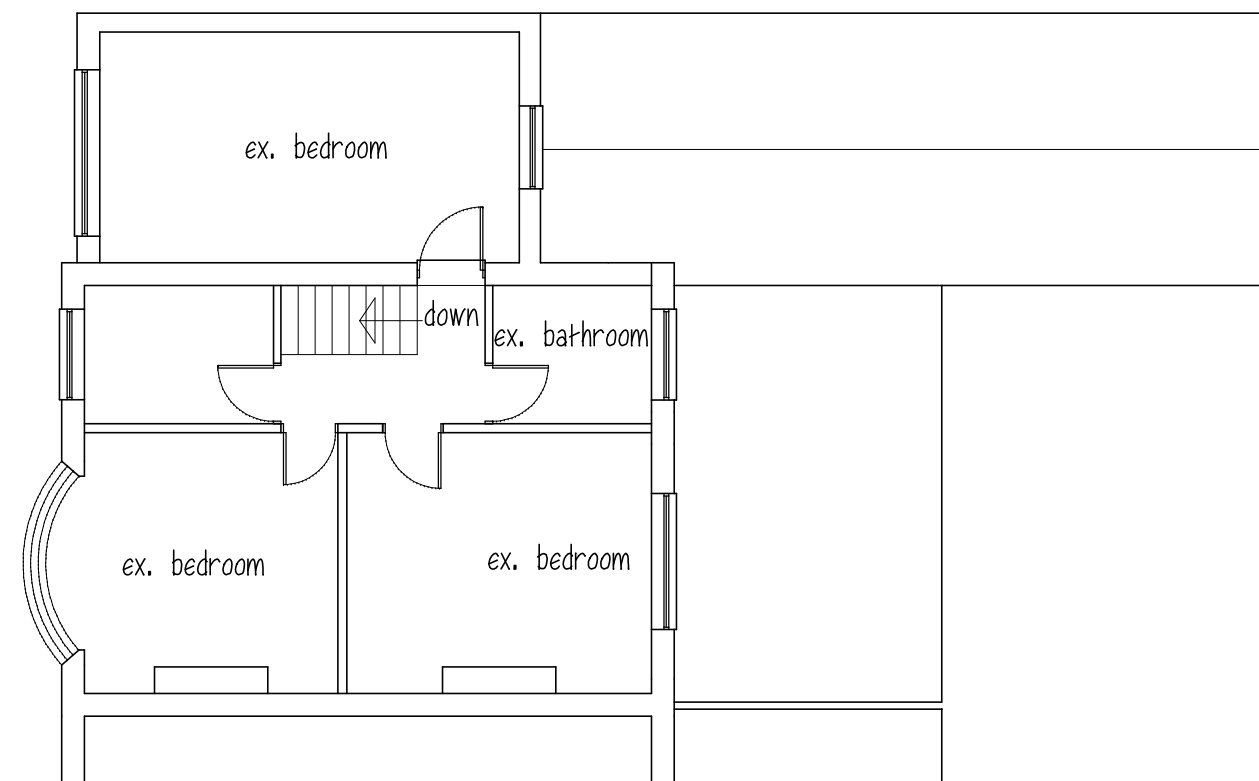

FIRST FLOOR

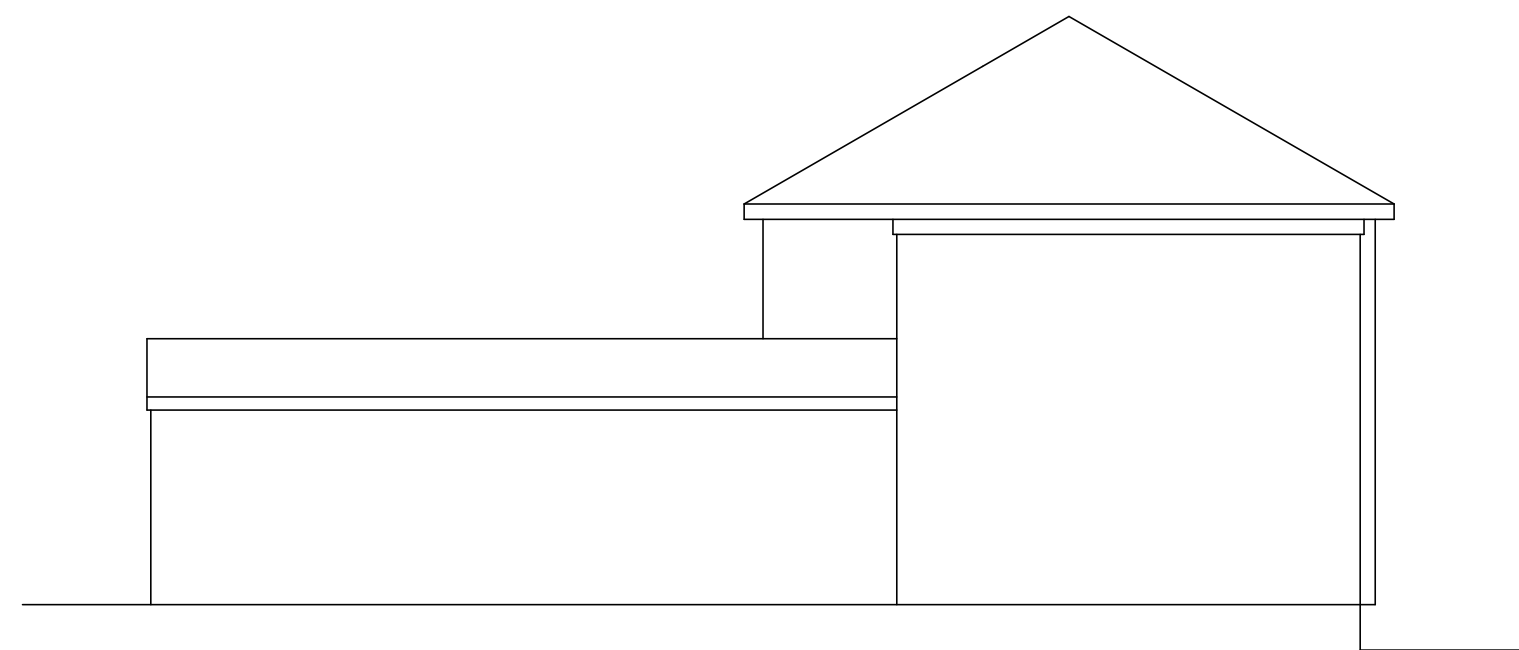


SIDE ELEVATION



REAR ELEVATION

FRONT ELEVATION

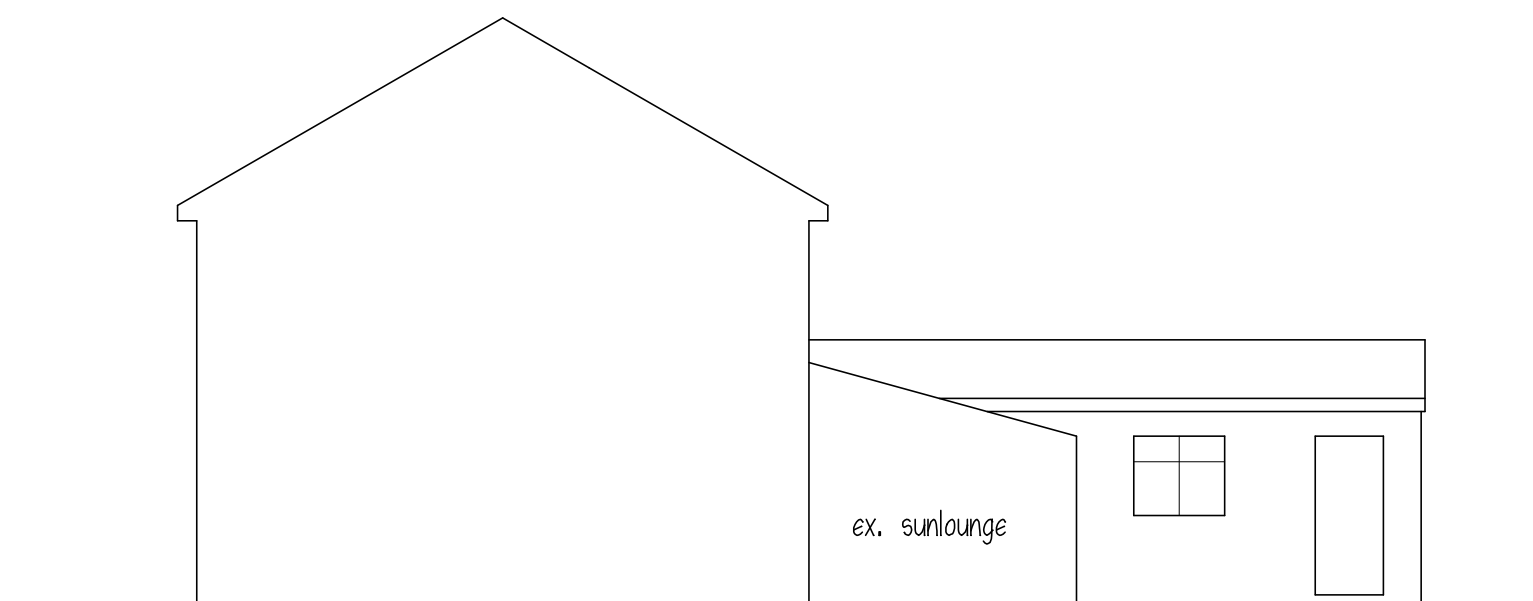

SIDE ELEVATION

ROOF - concrete tiles to match
WALLS - brick to match
WINDOWS & DOORS - white Upvc to match

Mr & Mrs A STONES
PROPOSED REAR 1st FLOOR
EXTENSION, SIDE PITCHED ROOF
AND FRONT DORMER
10 WAKEFIELD RD, STAINCROSS

EXISTING PLANS & ELEVATIONS

1:100@A2 NOV13

Peter Thompson

"Linwood"
Barnsley Road

Dadworth
Barnsley S75 3JR
e-mail peter-thompson@hotmail.co.uk



M.C.I.A.T.

tel. 01226 201391

m. 07973251730