


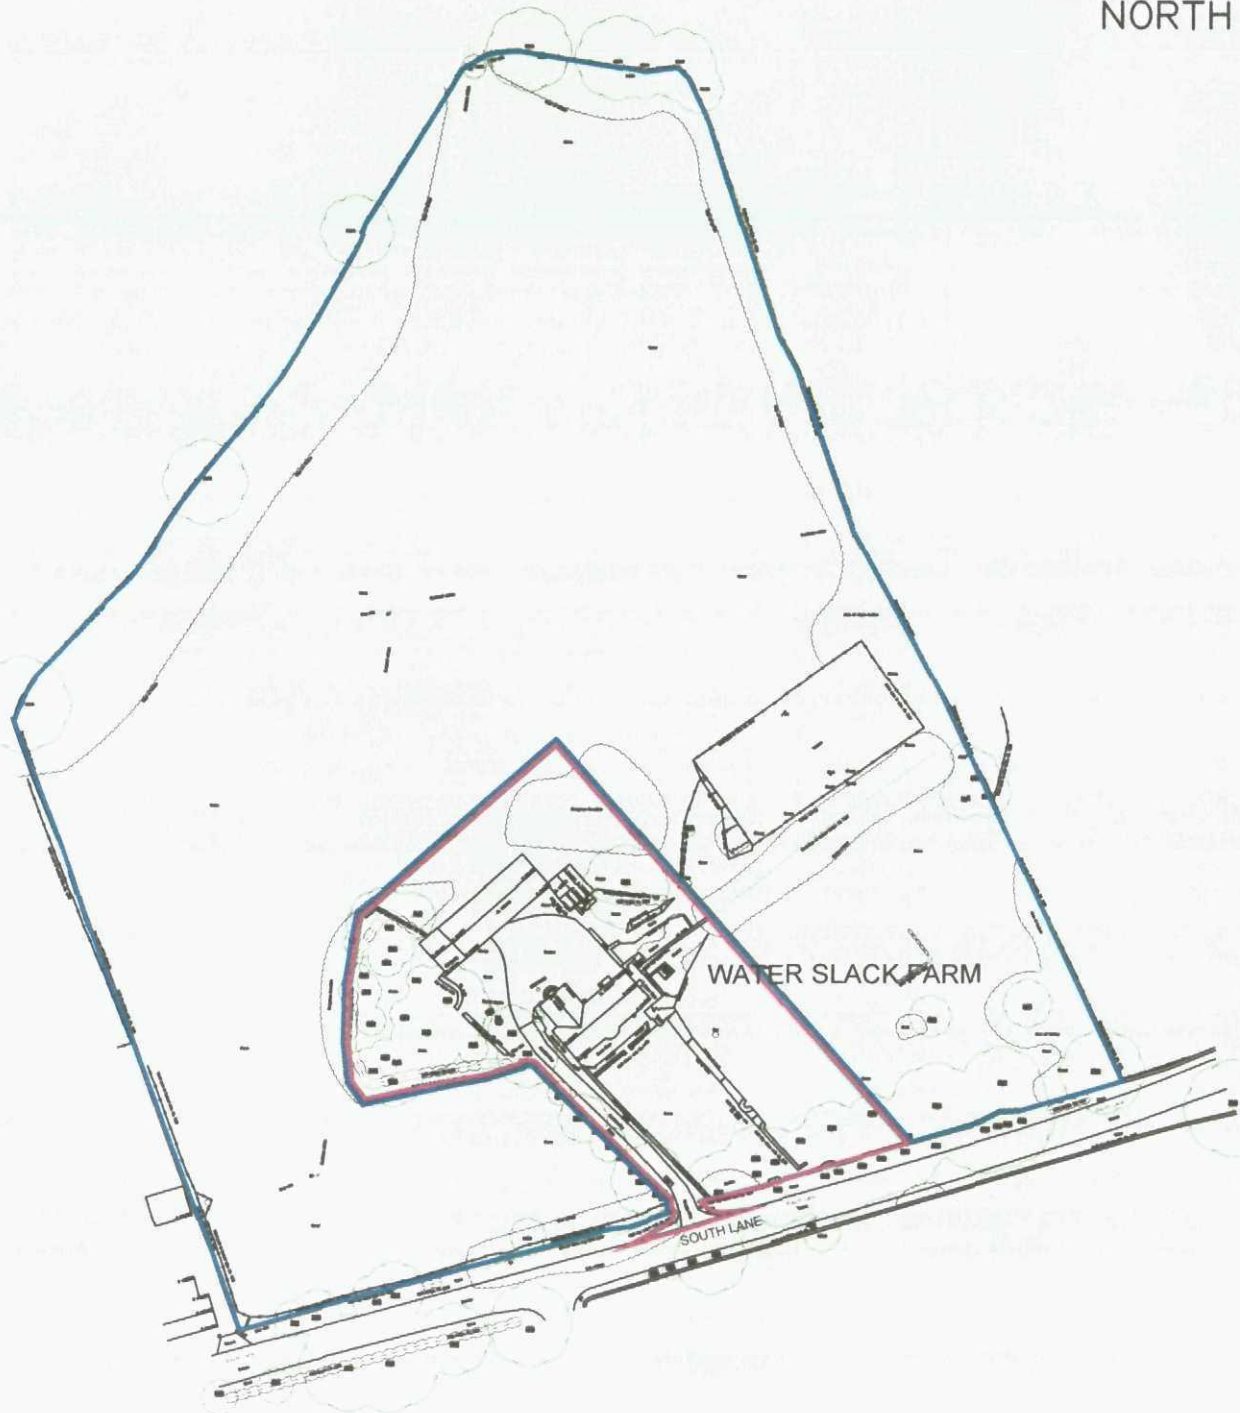

REPRODUCED FROM THE ORDNANCE SURVEY MAP WITH THE SANCTION OF THE CONTROLLER OF HER MAJESTY'S STATIONERY OFFICE CROWN COPYRIGHT RESERVED
 REPRODUCED BY NUTTALL YARWOOD AND PARTNERS, BARNLEY.



NUTTALL YARWOOD & PARTNERS CHARTERED ARCHITECTS

THE GROVE, HIGH STREET, DODWORTH, BARNLEY, S75 3RQ. Tel: 01226 206771 Fax: 01226 200989 e: info@nyparchitects.com

Project. **DEVELOPMENT AT
 WATER SLACK FARM
 CAWTHORNE**

Client. **MR HODGKINSON**

Drawing
 Title. **LOCATION PLAN**

Date. **NOV 2012**

Scale. **1:1250**

Ref. **43/33**

Dwg. No. **LOC01**

Rev.