
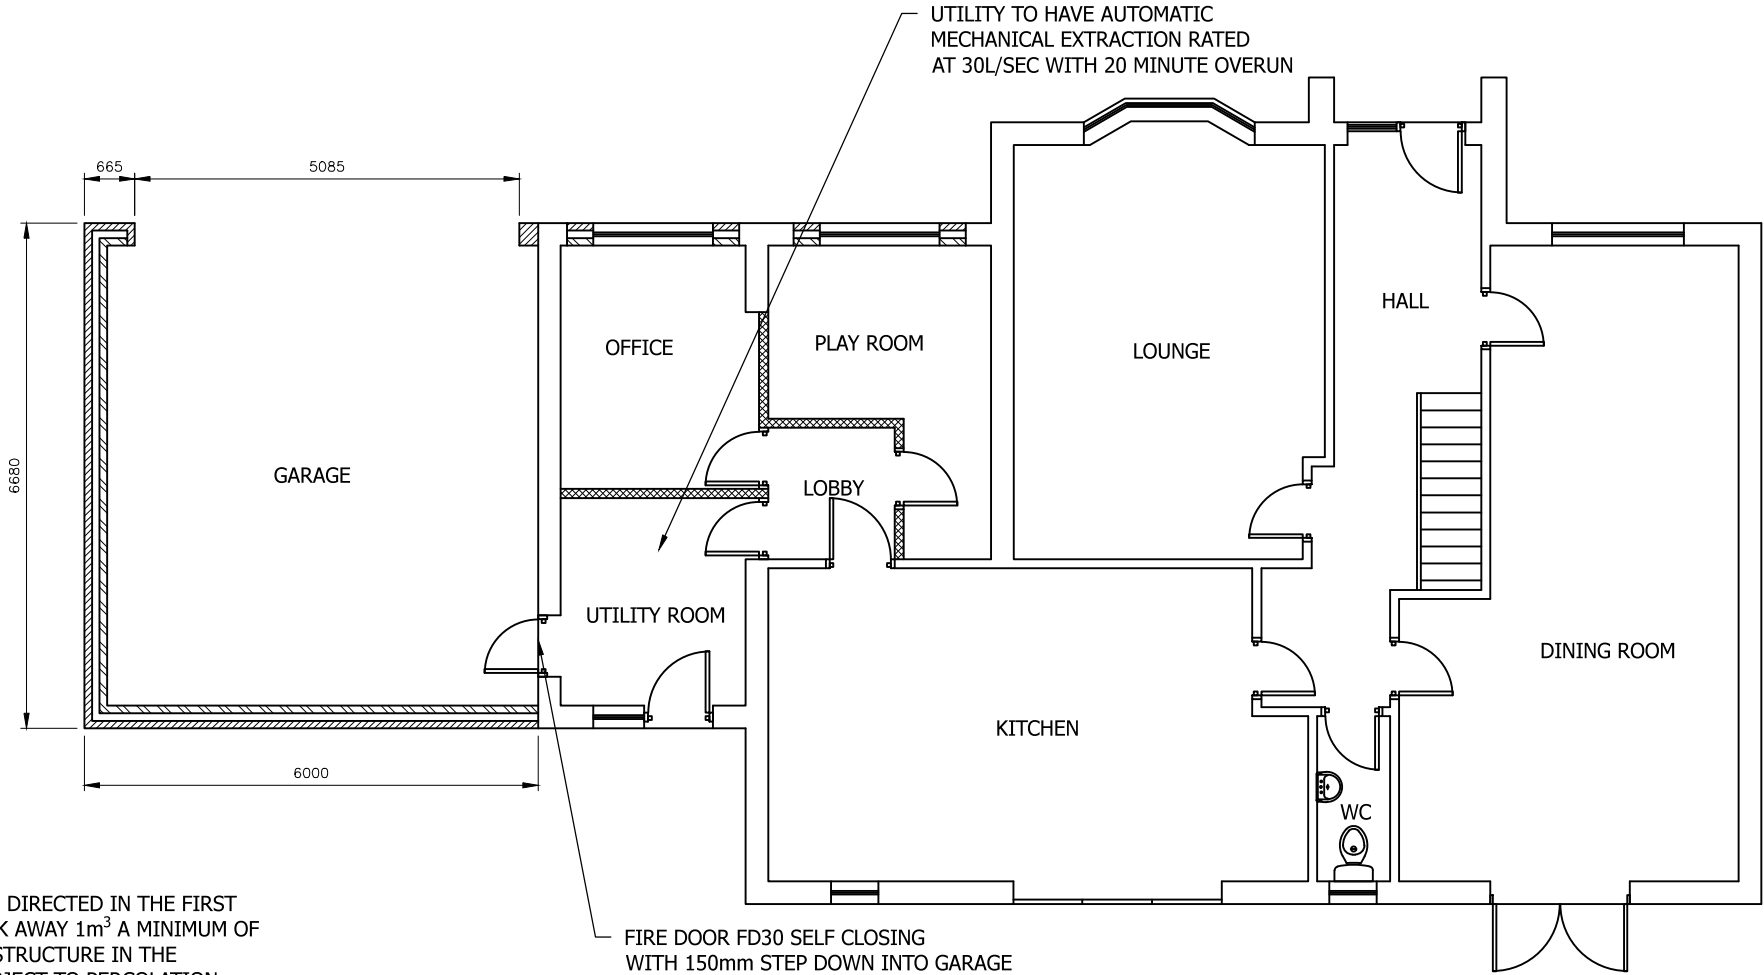


Drawing No.	Rev No.
MAS001 -004	A

DO NOT SCALE: Contractor to check all dimensions and report any omissions or errors

NOTES

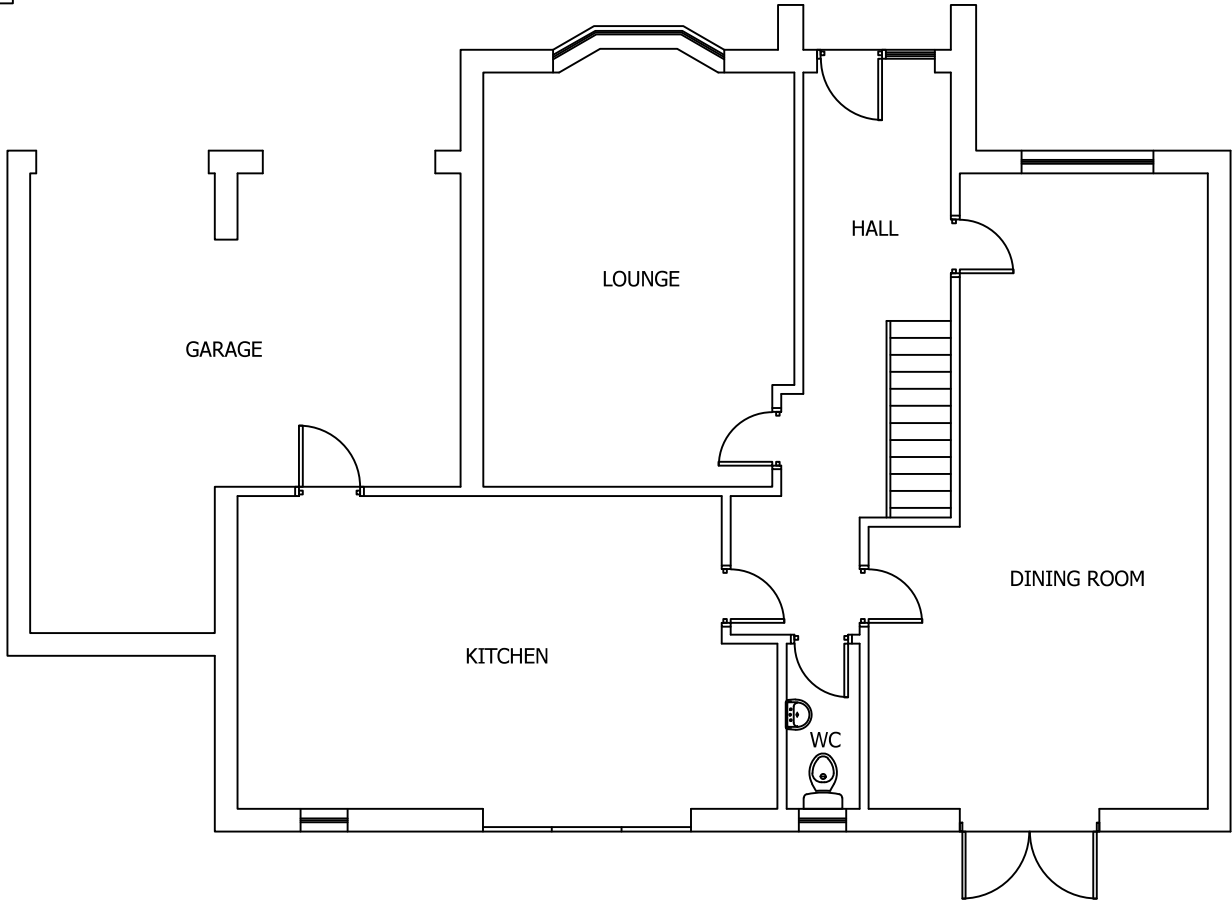

SURFACE WATER IS TO BE DIRECTED IN THE FIRST INSTANCE TO A NEW SOAK AWAY 1m³ A MINIMUM OF 5m FROM ANY EXISTING STRUCTURE IN THE REAR GARDEN AREA. (SUBJECT TO PERCOLATION TEST RESULTS BEING SATISFACTORY).

A	Roof modified	JRB			15/12/19
Rev	Description	By	Chk	App	Date

JRB DESIGNS Ltd
1 Saville Road
Cudworth
Barnsley
S72 8LT
Tel: 01226 383542
Fax: 01226 380078
Mob: 07970 541192
Email: john@jrbdesigns.co.uk

This drawing is copyright. © jrbdesigns Ltd.

Client

MRS. A SHAW

Drawing Title

PROPOSED PLANS

Address

5 THE BRAMBLES
ROYSTON
BARNSELEY
S71 4TA

Project Title:

PROPOSED SINGLE STOREY
SIDE EXTENSION

Purpose of Issue:

PLANNING

Drawing Status

FIRST ISSUE

Scale at A3 AS SHOWN	Drawn By JRB	Date 30/08/2019			
Checked By	Date 30/08/2019	Approved By	Date 30/08/2019	Revision	
Project No. MAS001	Drawing No. 004		Revision A		

APPROVAL ☒

INFORMATION ☐

TENDER ☐

CONTRACT ☐

CONSTRUCTION ☐