
Plan Referred to

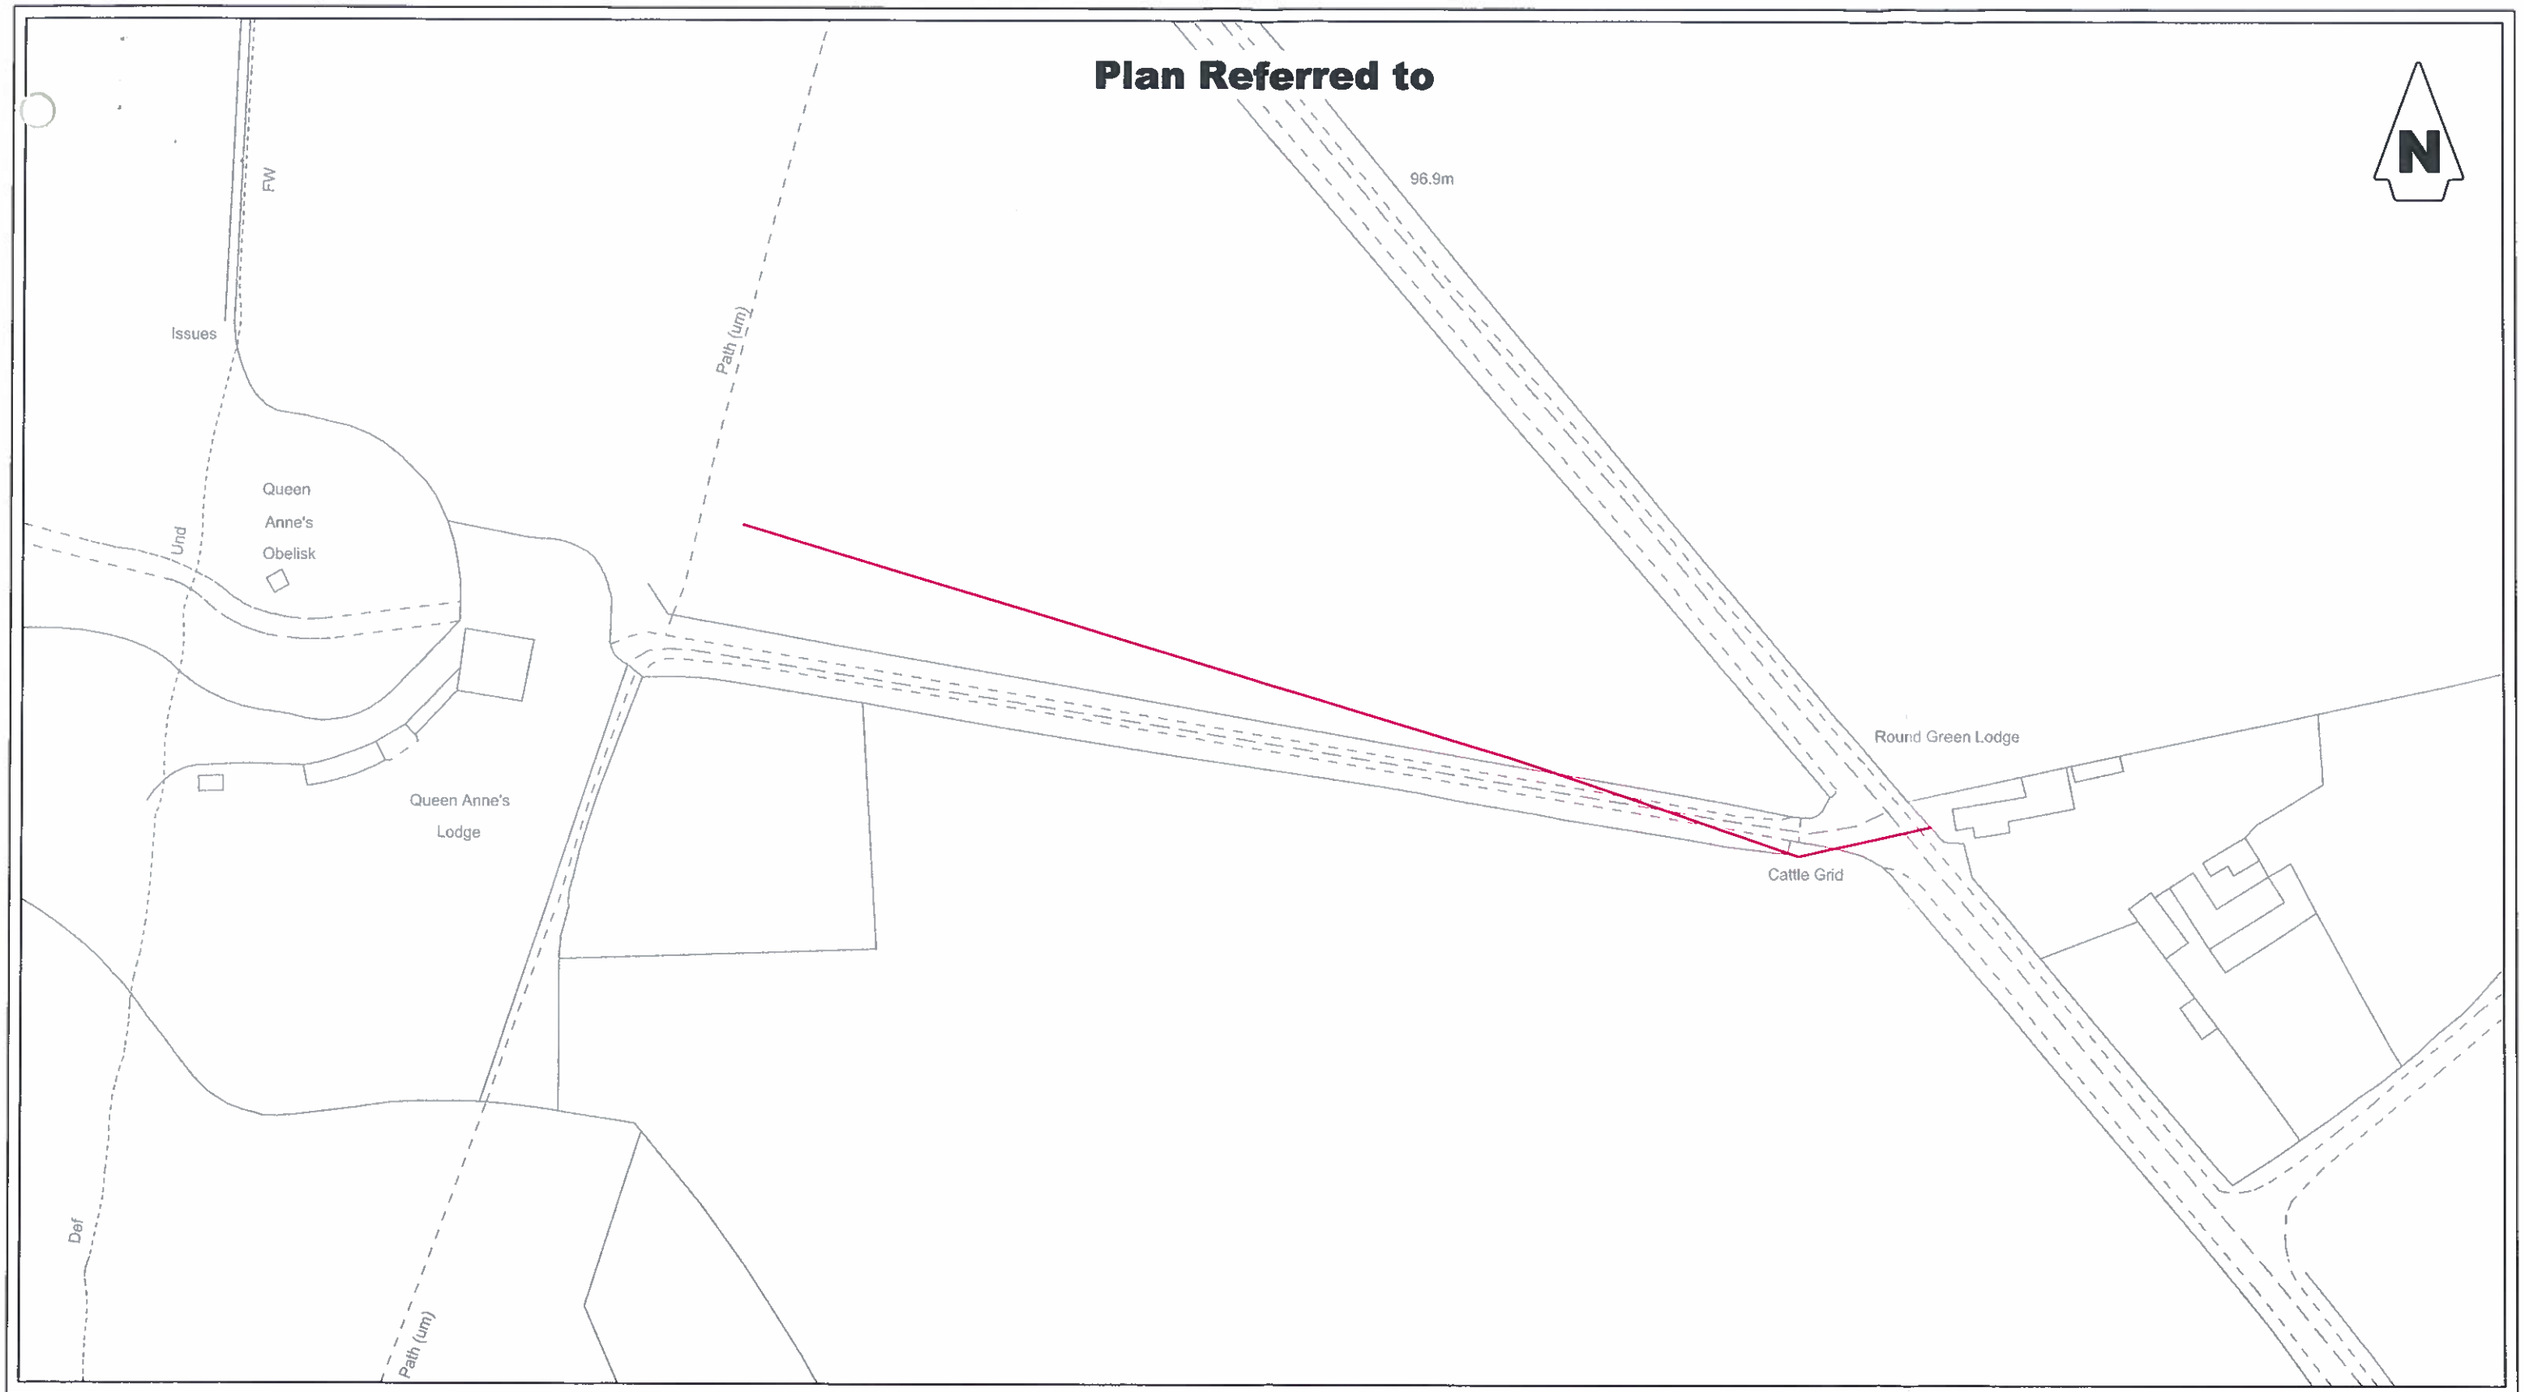

KEY TO DRAWING	
———	PROPOSED OVERHEAD LINE

National Grid Reference SE331027
1:50,000 Sheet Number 110
Local Authority ..... BARNSLEY MBC

Based on the Ordnance Survey Map with the sanction of the controller of HM Stationery Office Crown copyright reserved.
Licensee: Northern Powergrid Holdings Company
Registered Office: Lloyds Court, 78 Grey Street, NewcastleUpon Tyne, NE1 6AF.
Registered in England and Wales Number 3476201

NORTHERN POWERGRID

Manufacturer Details

Lloyds Court, 78 Grey Street, Newcastle Upon Tyne, NE1 6AF

WORSBROUGH PARK
WORSBROUGH S.T.W BALK LANE AND WEST STREET
(PZ23552401&3&8)
PLANNING PLAN

Sheet No.	Scale
	1:1000

Prepared By	Document Details
Anthony.Mallon	LEGAL DRAWINGS OTHER

Revised	Grid Reference	Drawing No.	Historic Ref No.
	SE331027	C1021683	YP13657

Date Issued	Checked By	Revision	Notes	
10/04/2013	C.BETTISON			A3

Copyright of Northern Powergrid Holdings Company. No part of this drawing to be reproduced without prior permission.

File last saved / modified on the 17/04/2013 11:59:56 by Anthony.Mallon' OS File Name - [C1021683.DGN]