
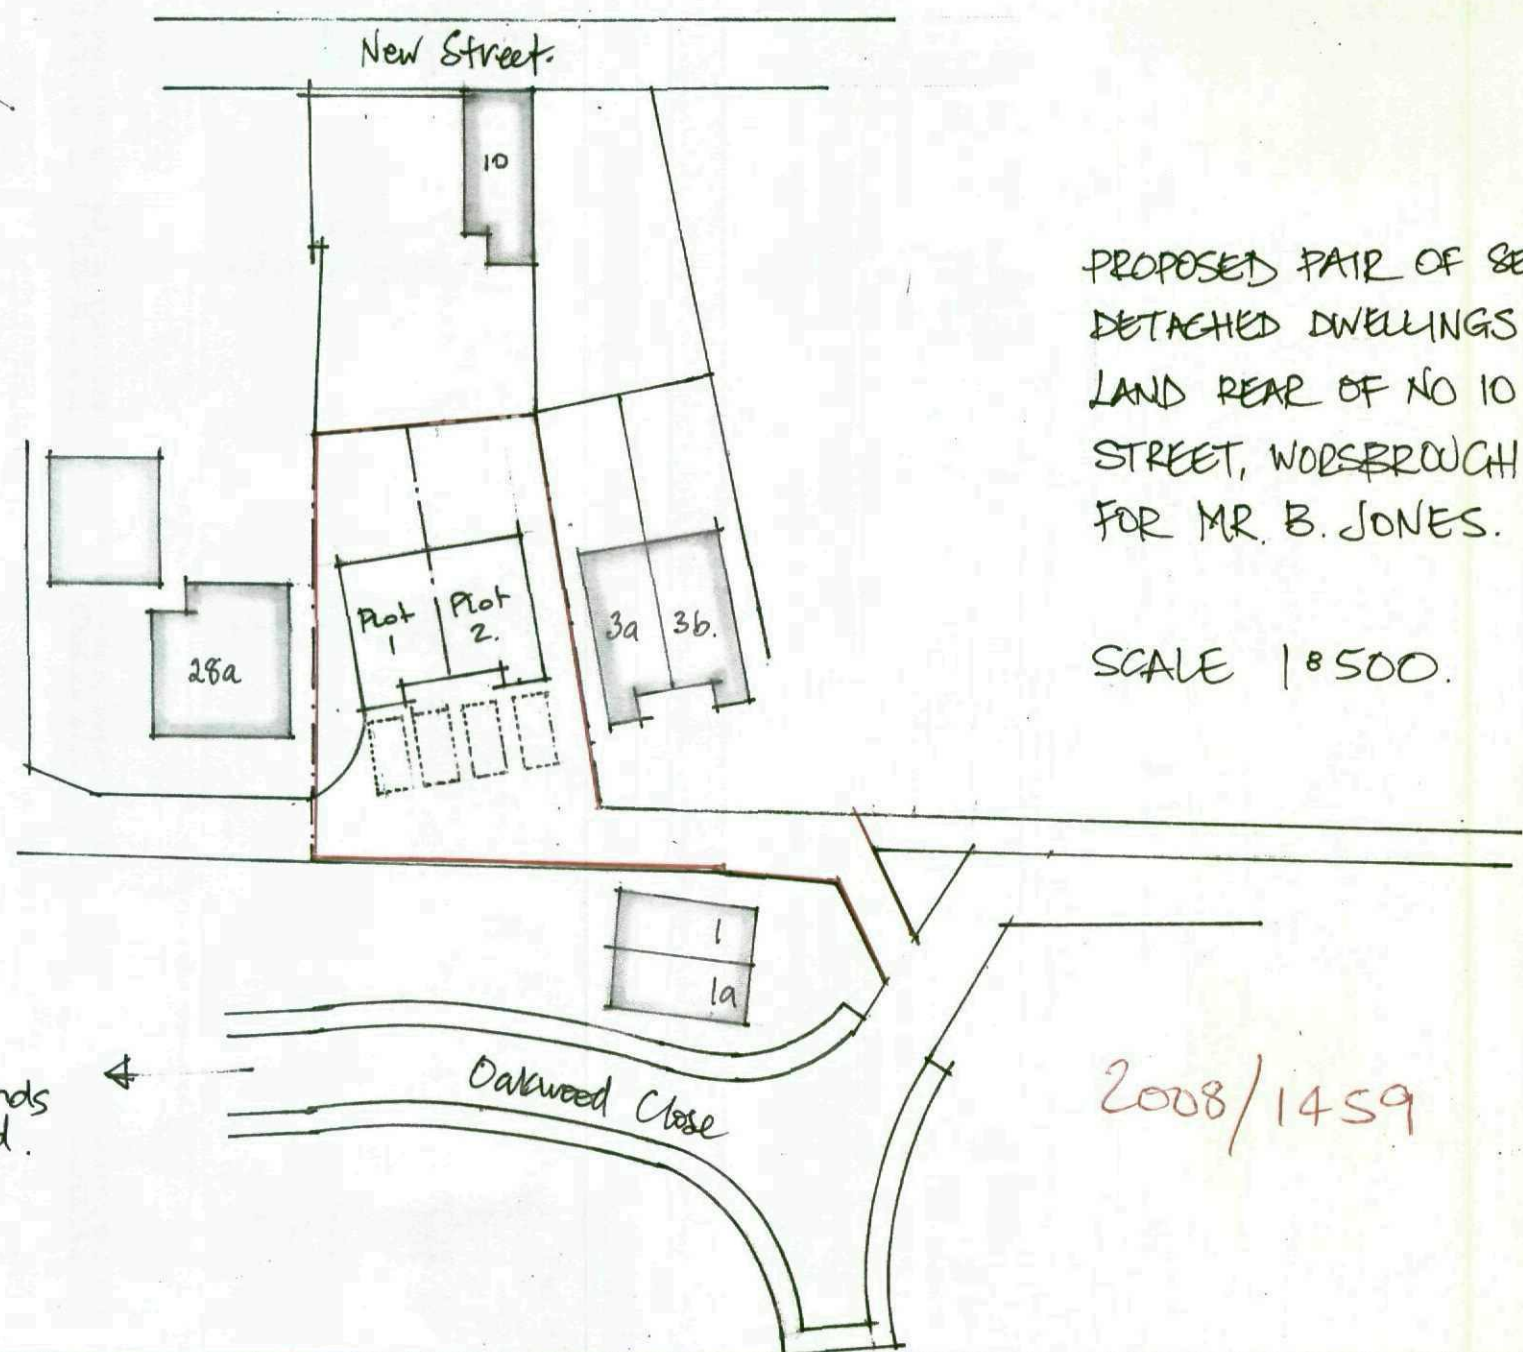


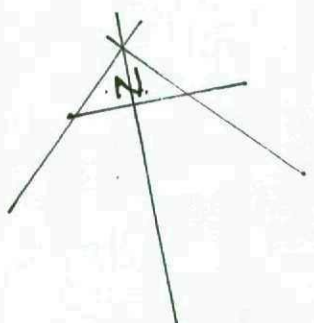

PROPOSED PAIR OF SEMI-
DETACHED DWELLINGS ON
LAND REAR OF NO 10 NEW
STREET, WORSBROUGH DALE
FOR MR. B. JONES.

SCALE 1" = 500.

To
Edmonds
Road.

2008/1459