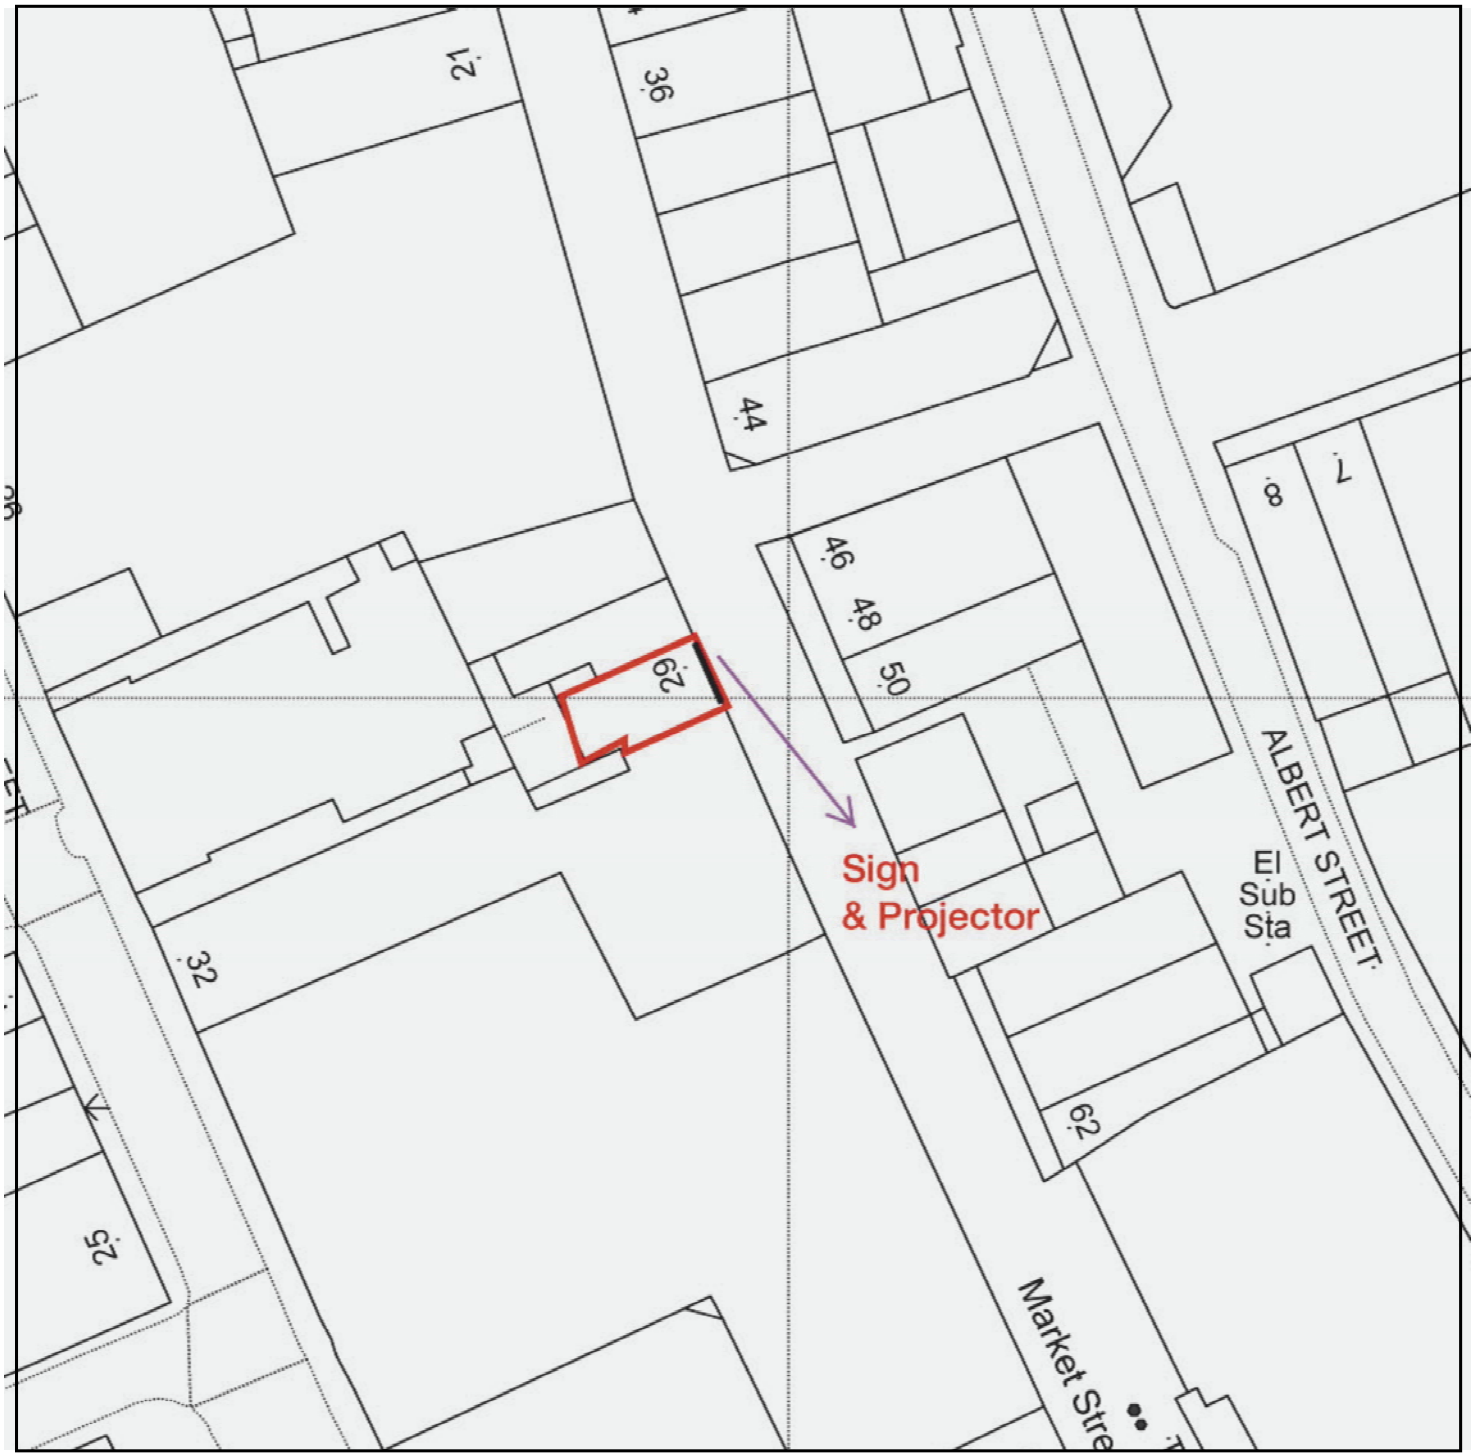


SPENCER SIGNS
Unit 1, 70 Scarborough St.,
Hull, HU3 4TG
Tel. 01482 325797
www.spencersigns.co.uk
email: design@spencersigns.co.uk

OS Mastermap 06 May 2011,
ID: BW1-00071010
maps.blackwell.co.uk
1:500 scale print at A4,
Centre: 434488 E, 406200 N
Crown Copyright. Licence no. 100041040

N

0 10 20 30
Metres

Scale 1:500 @ A4

Block Plan Drawing No. 2