


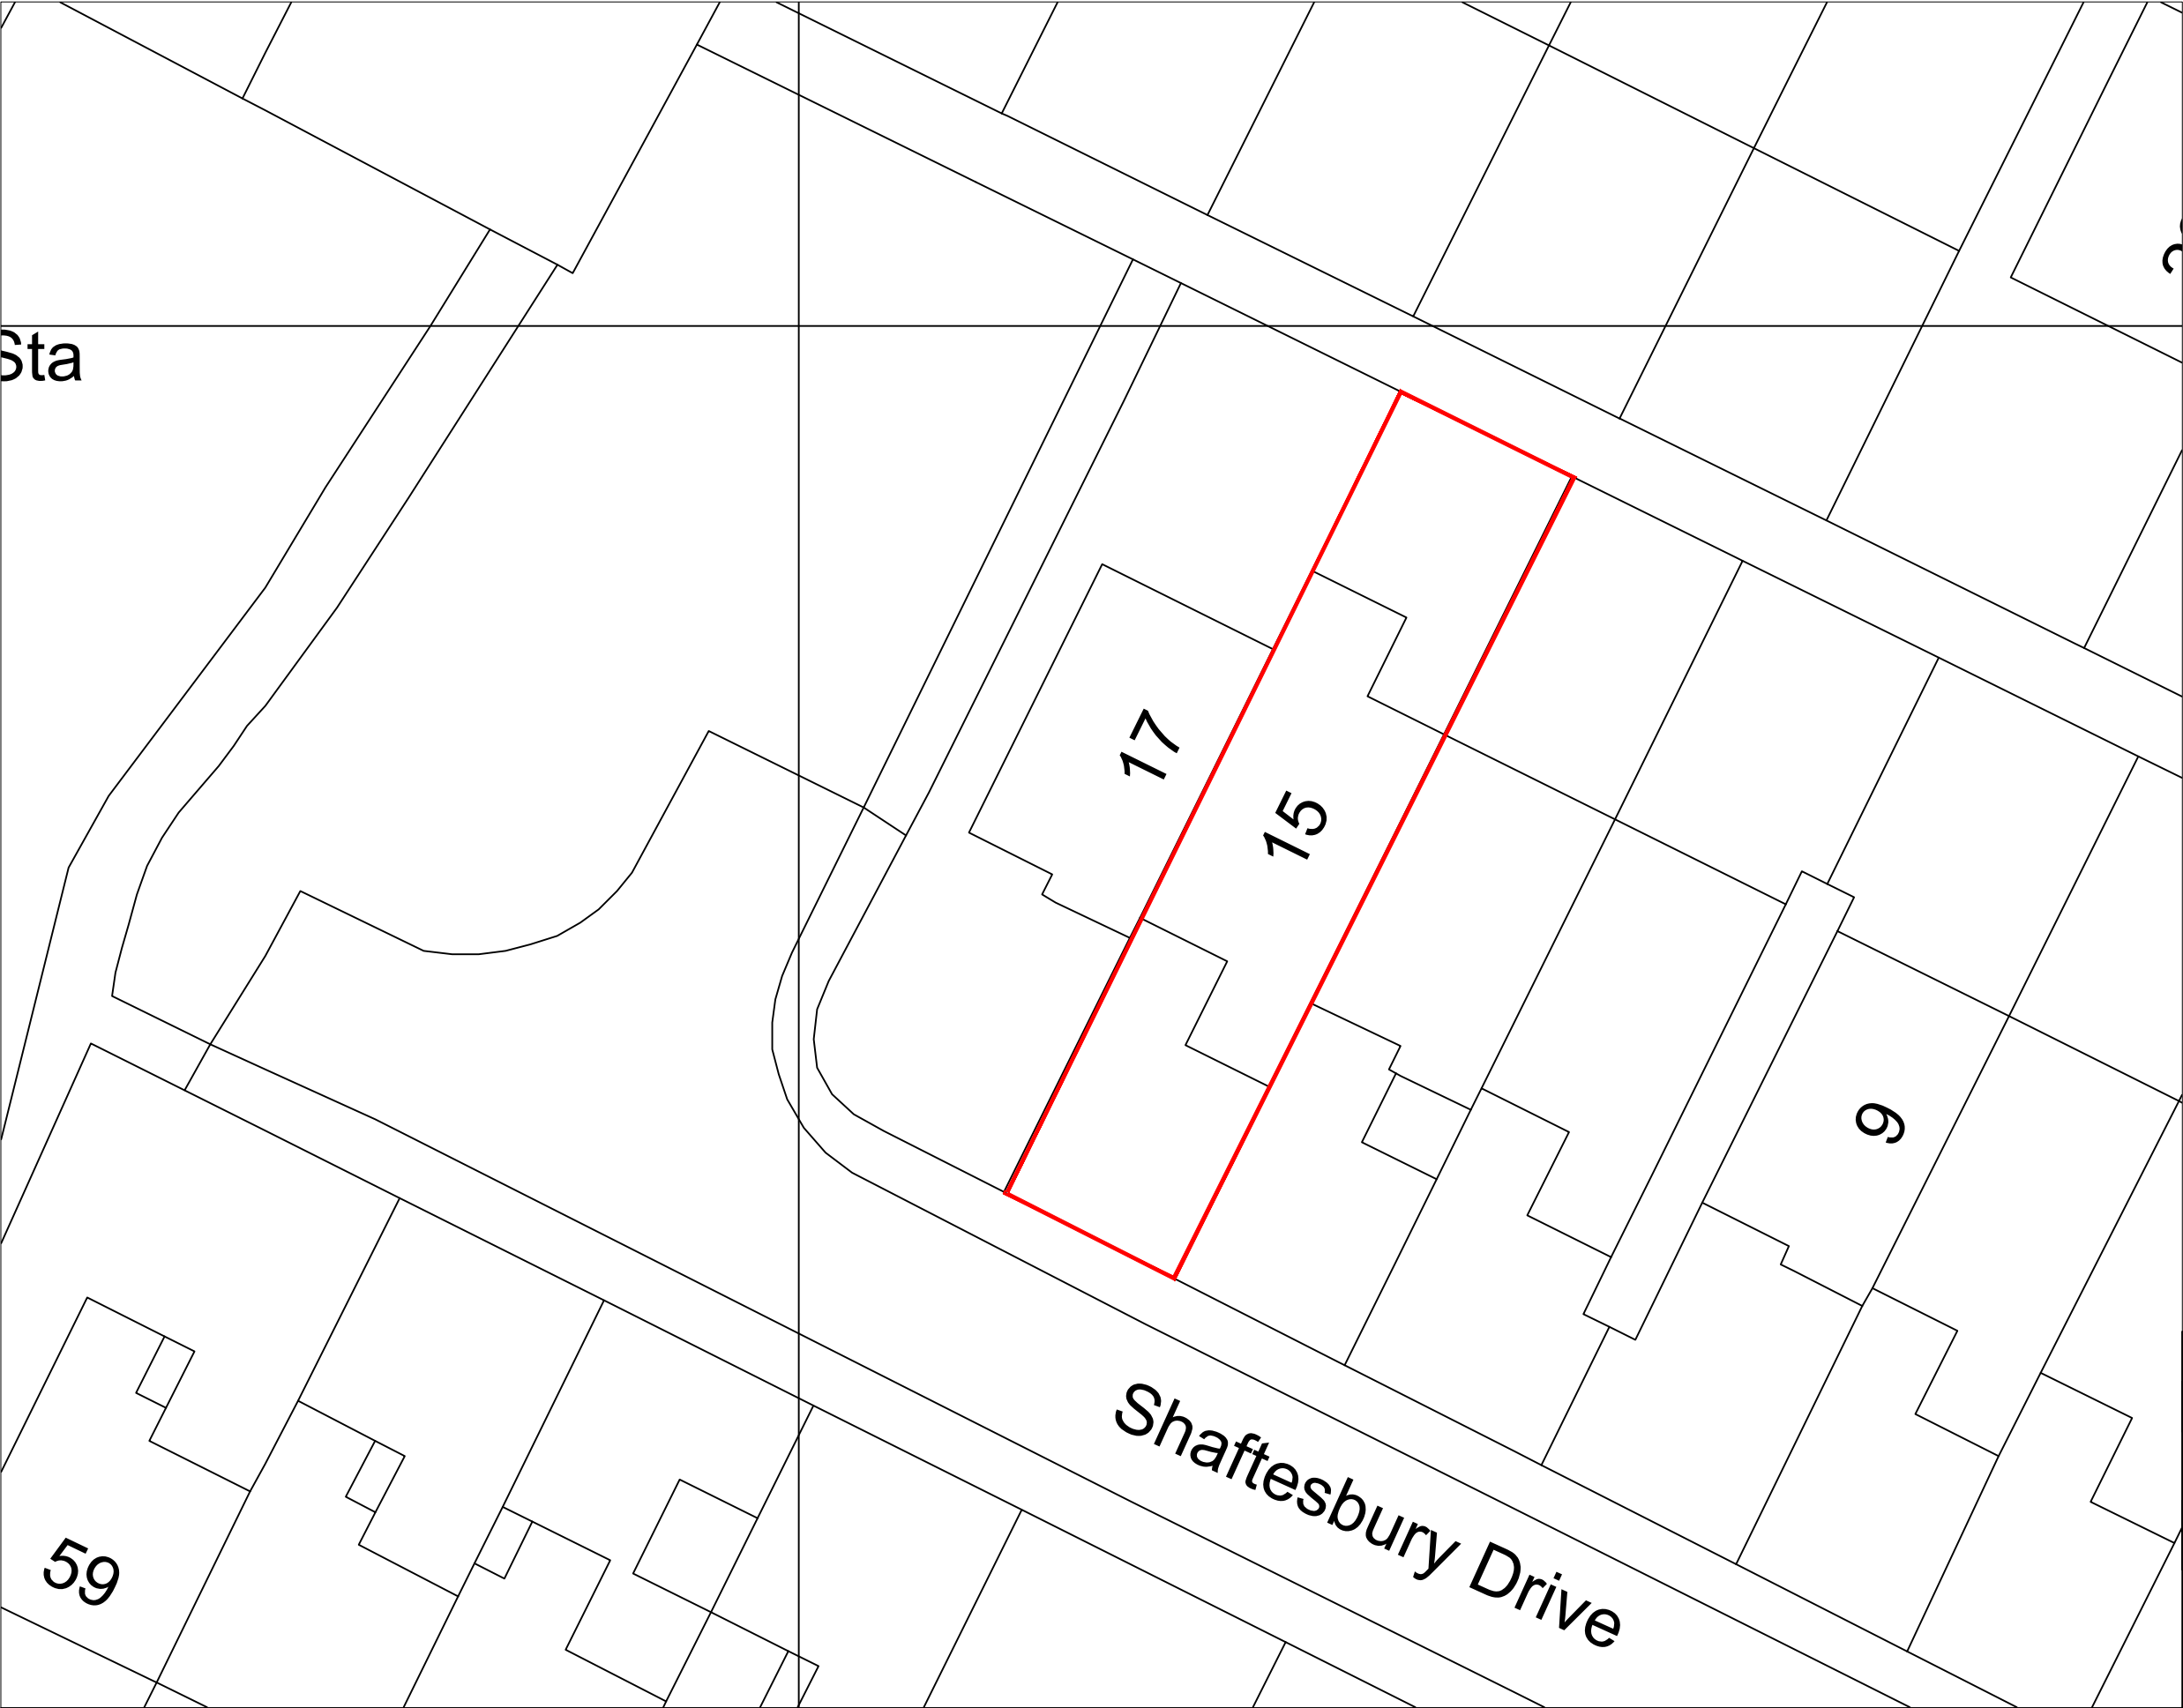

Project: – 15 Shaftesbury Drive, Hoyland	
Sheet Title: – Existing Plan	
Sheet Number: – E@15SD – PN – 01	
DATE 23/07/2020	1:250
Mark Hellewell – BSc MH Architectural & Project Management Services t: 07710540271 e: markhellewell88@gmail.com	