S|C|P

APPENDIX 2

Rev	Description	Date	Drawn	Chk'd
D	Layout updated	28.09.15	SM	
C	Layout Updated	02.09.15	SM	
B	Layout amended following comments from the division	03.08.15	SJW	
A	Layout amended following comments from LPA	30.07.15	SJW	

Urban Design
Unit 1 Meridian
Business Park
Leicestershire
LE67 1UB

01530 276276

Project

Cudworth

Land at Carrs Lane
and Newland Avenue

Drawing Title

Proposed Presentation Layout

Scale
1:500 @ A0

Date
06.07.15

Drawn By
SJW

Drawing Ref
YW-04-04 D

DAVID WILSON HOMES
WHERE QUALITY LIVES

BARRATT
DAVID WILSON HOMES

Please printing to scale, please ensure that your printer settings are set to 'Print Actual Size' to ensure that drawings print to scale. For the scale of the drawing 'You can use the scale bar or grid to check the printed drawing.

Disclaimer

Images and site layout are intended for illustrative purposes only and should be treated as general guidance only.

Site layout including parking arrangements, (social) affordable housing, community buildings, play areas and public open space(s) may change to reflect changes in the planning permission for the development. Please speak to your solicitor to whom full details of any planning consents including layout plans will be available.

Site layouts and landscaping are not intended to form part of any contract or warranty unless specifically incorporated in writing into the contract.

[The name of this development is a marketing name only and may not be the designated postal address, which may be determined by The Post Office]

Legend


- Proposed dwelling and house type code
- Denotes door position(s)
- Denotes handing of plot
- Boundary treatment A:
- Boundary treatment B:
- Boundary treatment C:
- Boundary treatment D:
- Boundary treatment E:
- Boundary treatment F:
- Soft landscaping within privately deeded areas
- Soft landscaping areas within POS
- Proposed trees shown indicatively
- Existing landscaping retained

Scale Bar

0m 5m 10m 15m 20m 25m 30m 35m 40m 45m 50m 60m 70m 80m 90m 100m

S|C|P

APPENDIX 3

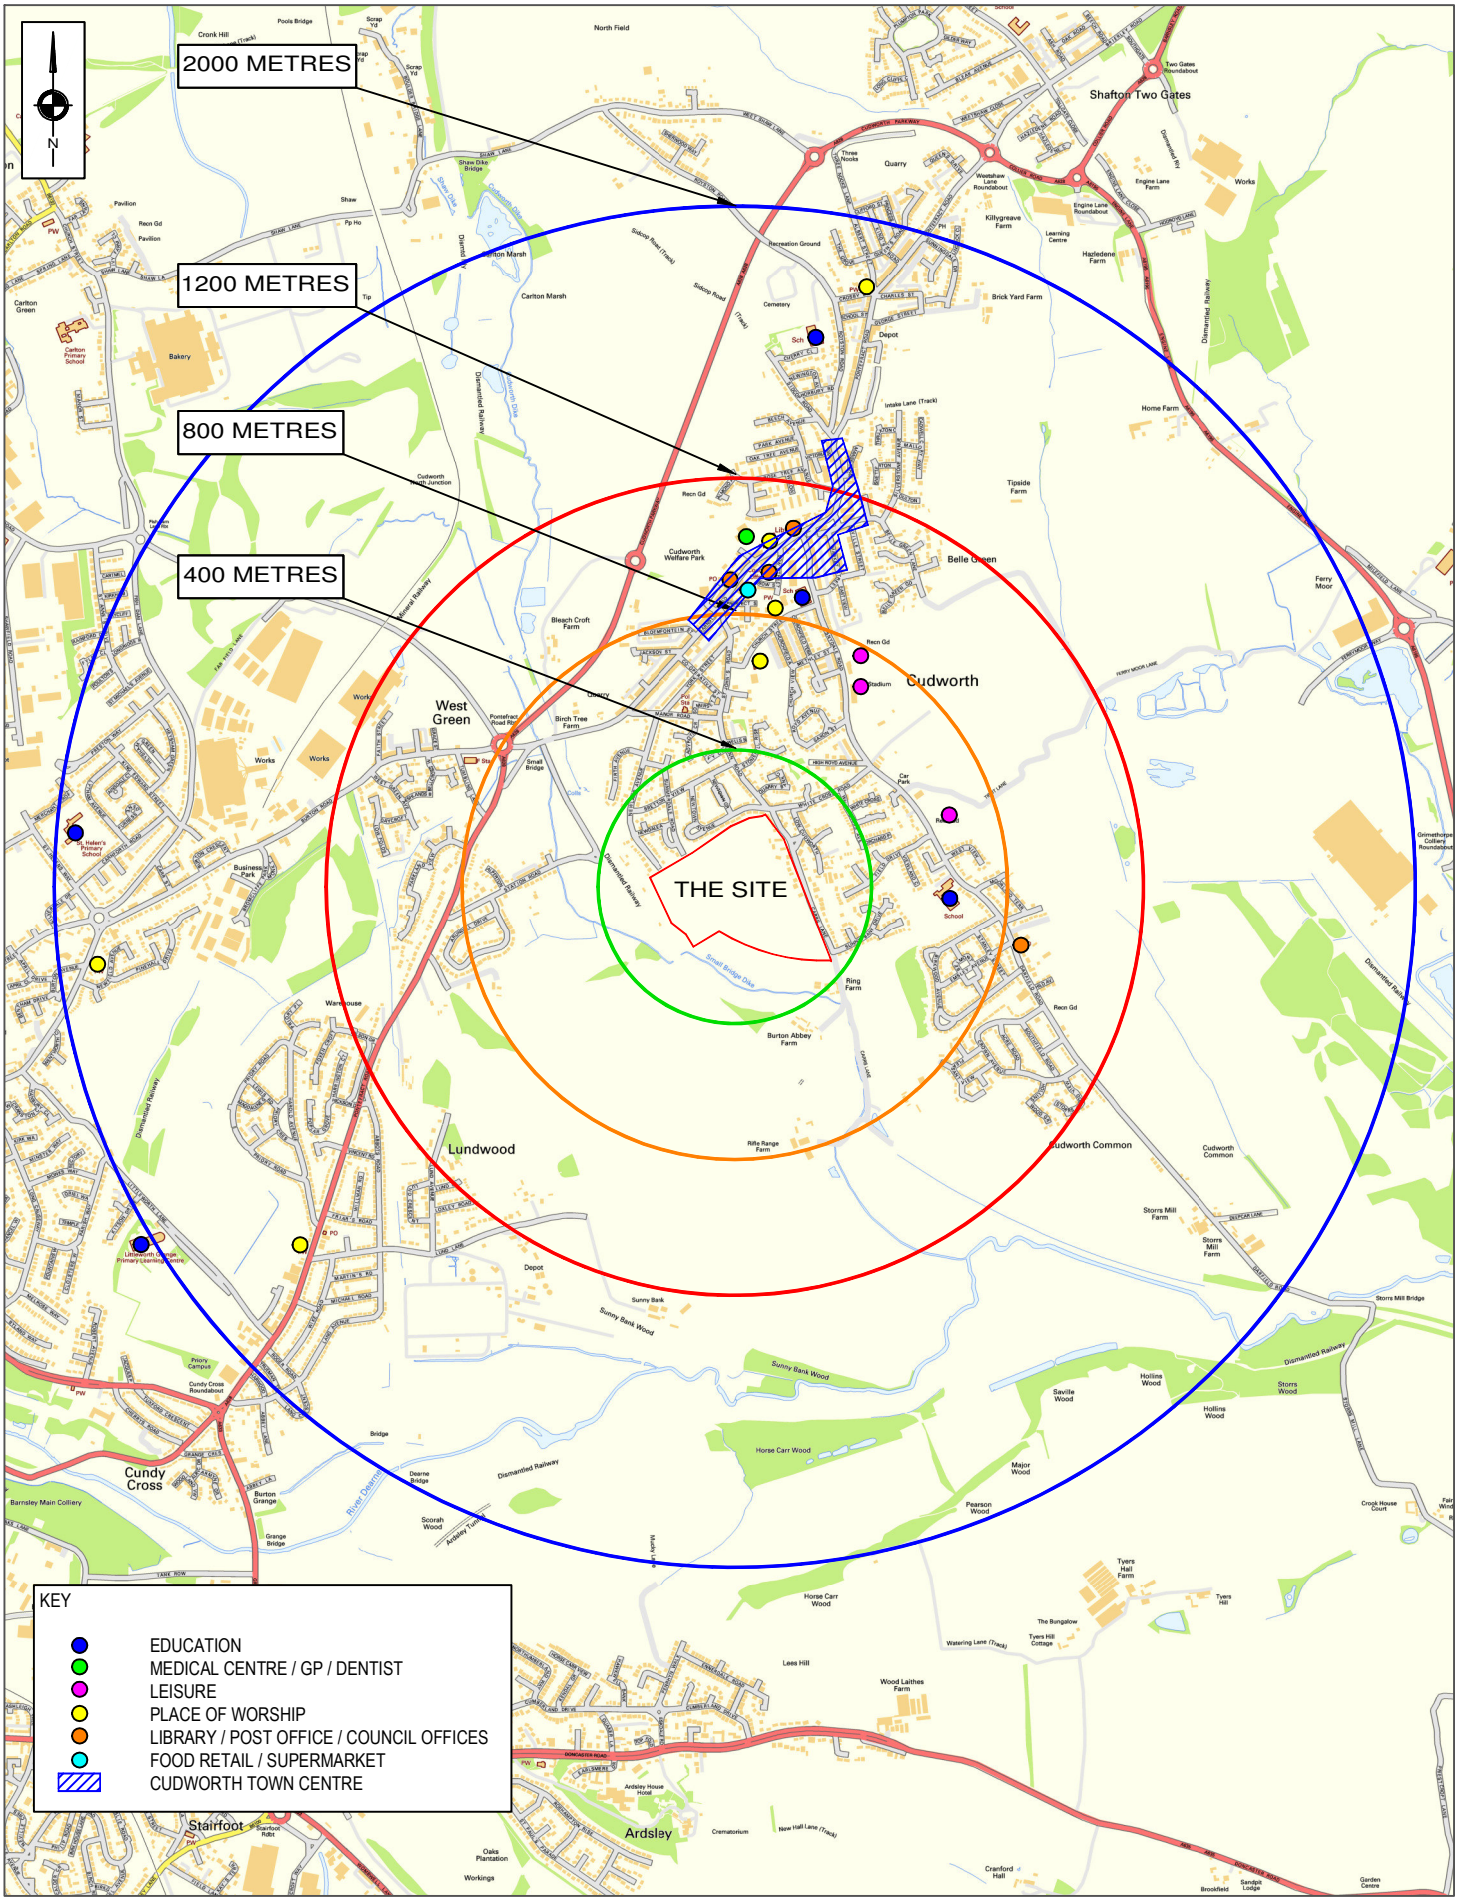


SCP
Transportation Planning : Infrastructure Design
Riverside Studio, 32 The Calls, Leeds, LS2 7EW, Tel 0113 887 3323
www.scptransport.co.uk, Email info@scptransport.co.uk

Project Title: CARRS LANE , CUDWORTH	Drawing Title: PEDESTRIAN CATCHMENT AREAS & LOCAL FACILITIES	Scale: N.T.S	By: VL	Drawing No.: SCP/14923/SK04
		Date: 31.07.2015	Checked: TH	
		Approved/ Unapproved: -	Status: PLANNING	Revision: -

S|C|P

APPENDIX 4


© Crown Copyright. All Rights Reserved. 2010 License Number 0100031673

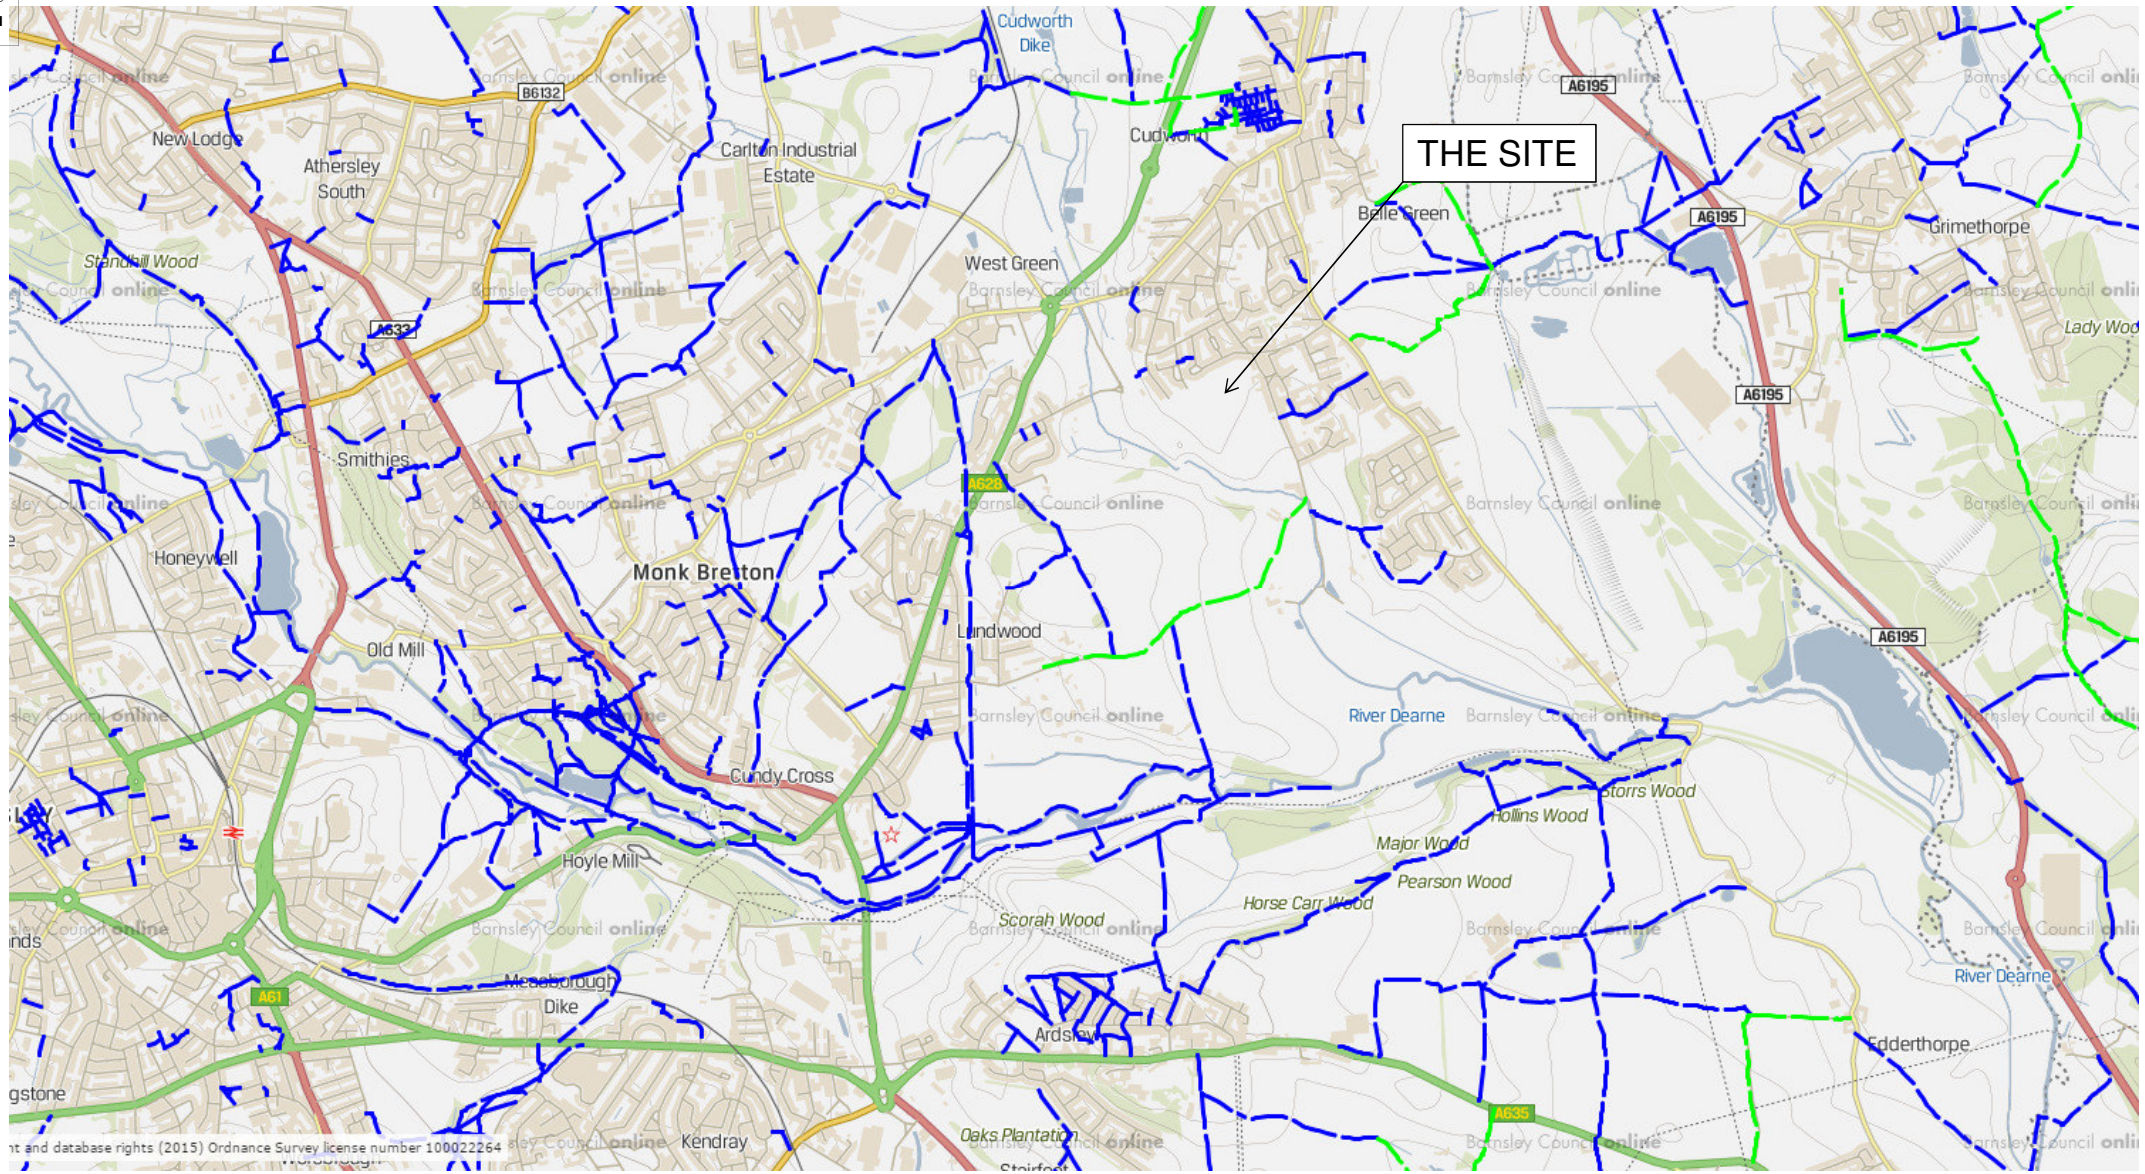

SCP Transportation Planning : Infrastructure Design www.scptransport.co.uk	Project Title PROPOSED RESIDENTIAL DEVELOPMENT, CARRS LANE, CUDWORTH	Drawing Title PUBLIC RIGHTS OF WAY	Scale NTS@ A3	By TH	Rev	Description	Date	By	Figure 19
			Date 15.09.2015	Checked GWB	-	-	-	-	
			Approved/Unapproved	Status PLANNING	-	-	-	-	Revision A

S|C|P

APPENDIX 5

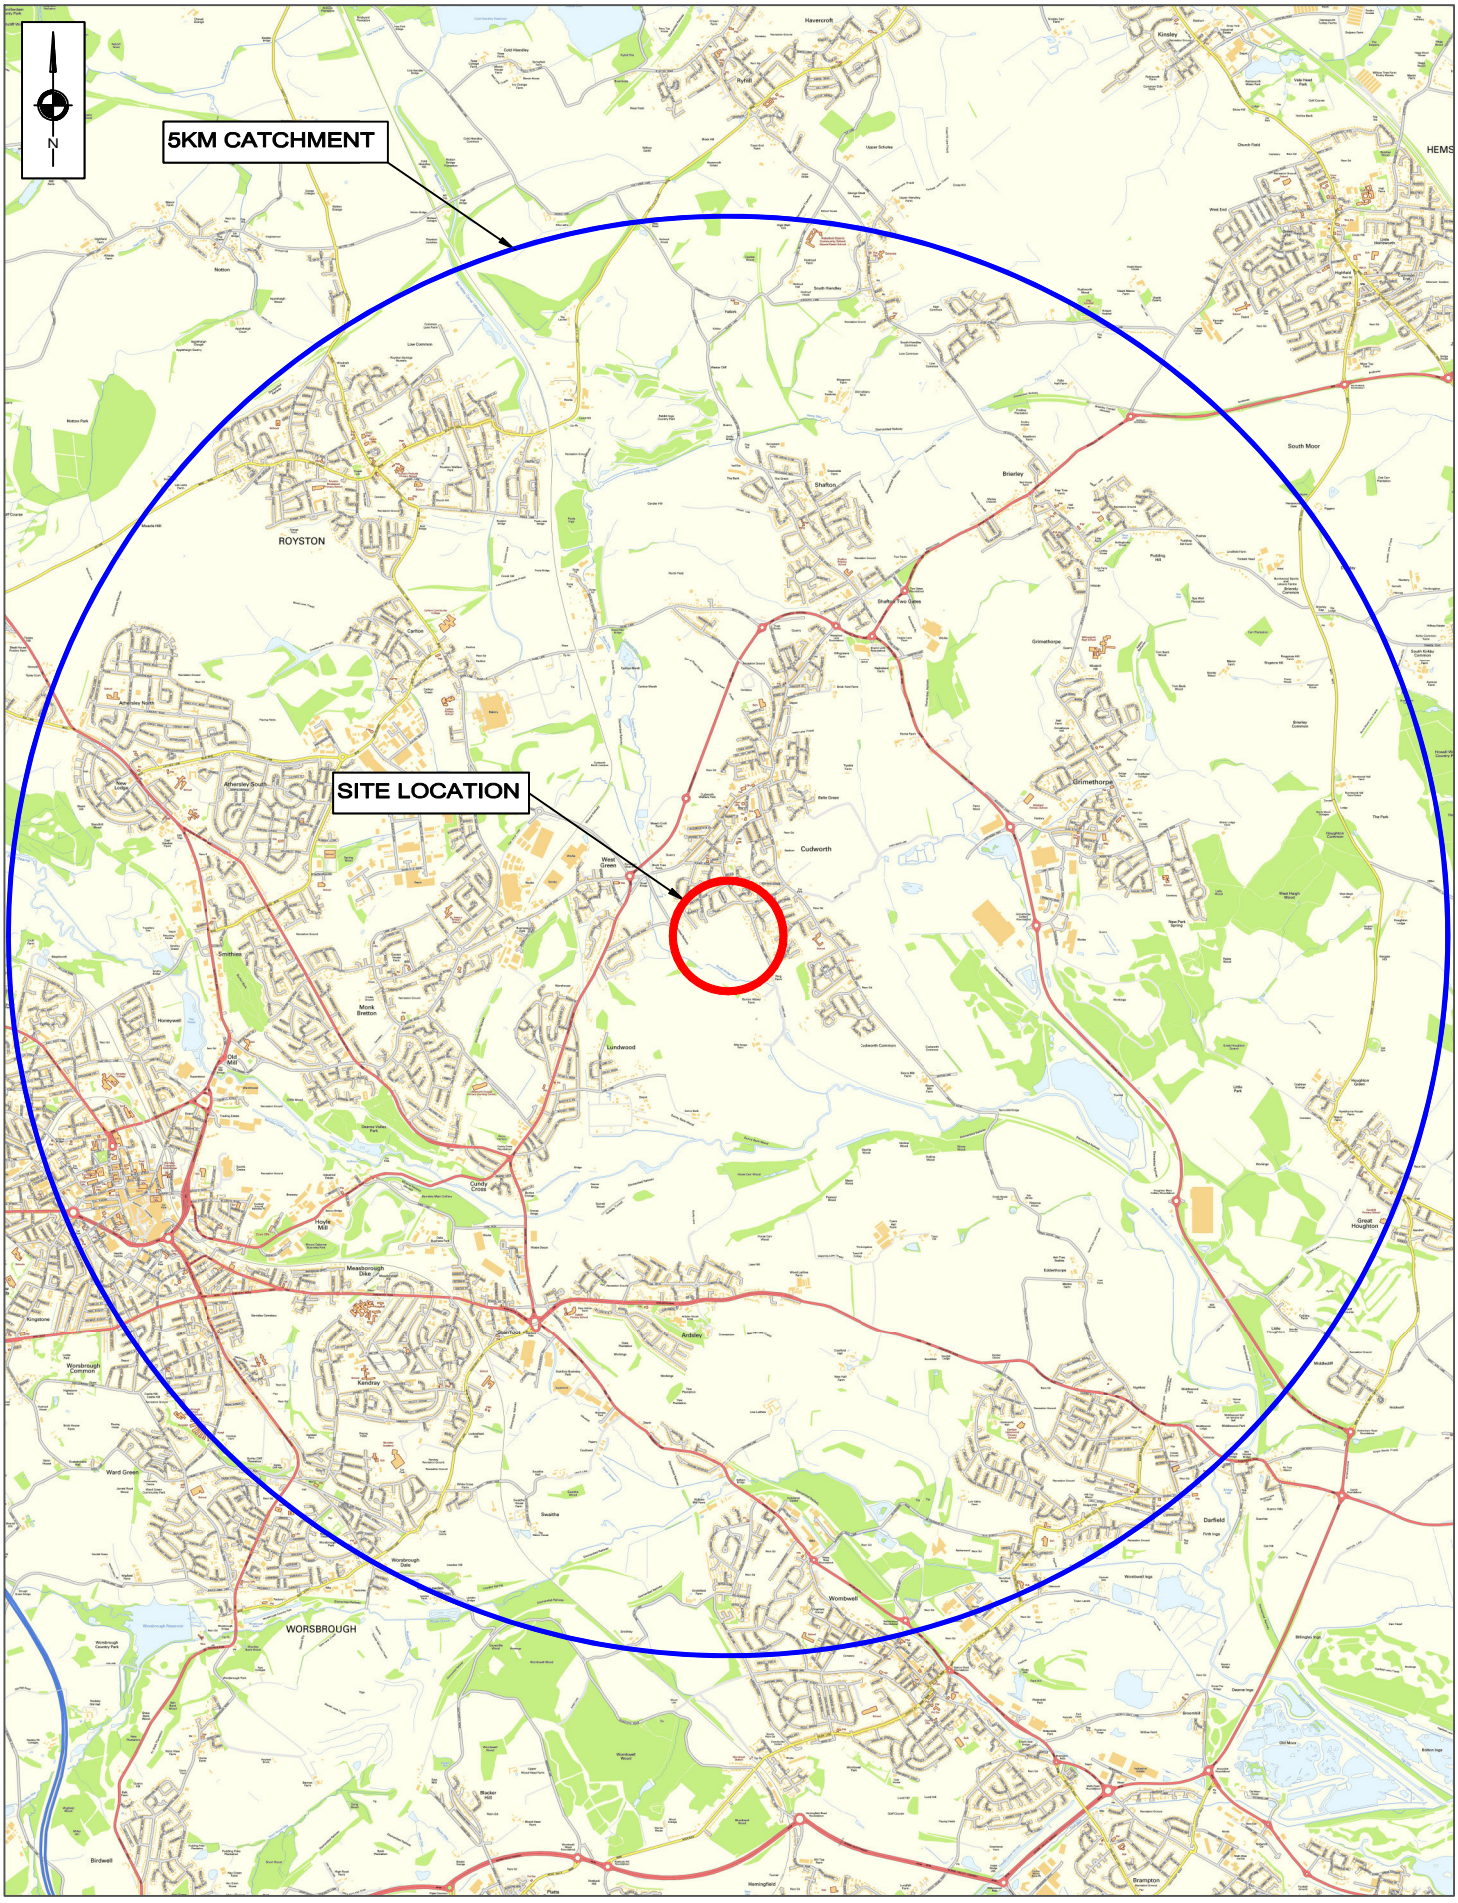


S C P

Transportation Planning : Infrastructure Design

Riverside Studio, 32 The Calls, Leeds, LS2 7EW, Tel 0113 887 3323
www.scptransport.co.uk, Email info@scptransport.co.uk

Project Title: CARRS LANE , CUDWORTH	Drawing Title: 5M CYCLE CATCHMENT	Scale: N.T.S	By: VL	Drawing No.: SCP/14923/SK03
		Date: 31.07.2015	Checked: TH	
		Approved/ Unapproved: -	Status: PLANNING	Revision: -

© Crown Copyright. All Rights Reserved. 2010 License Number 0100031673

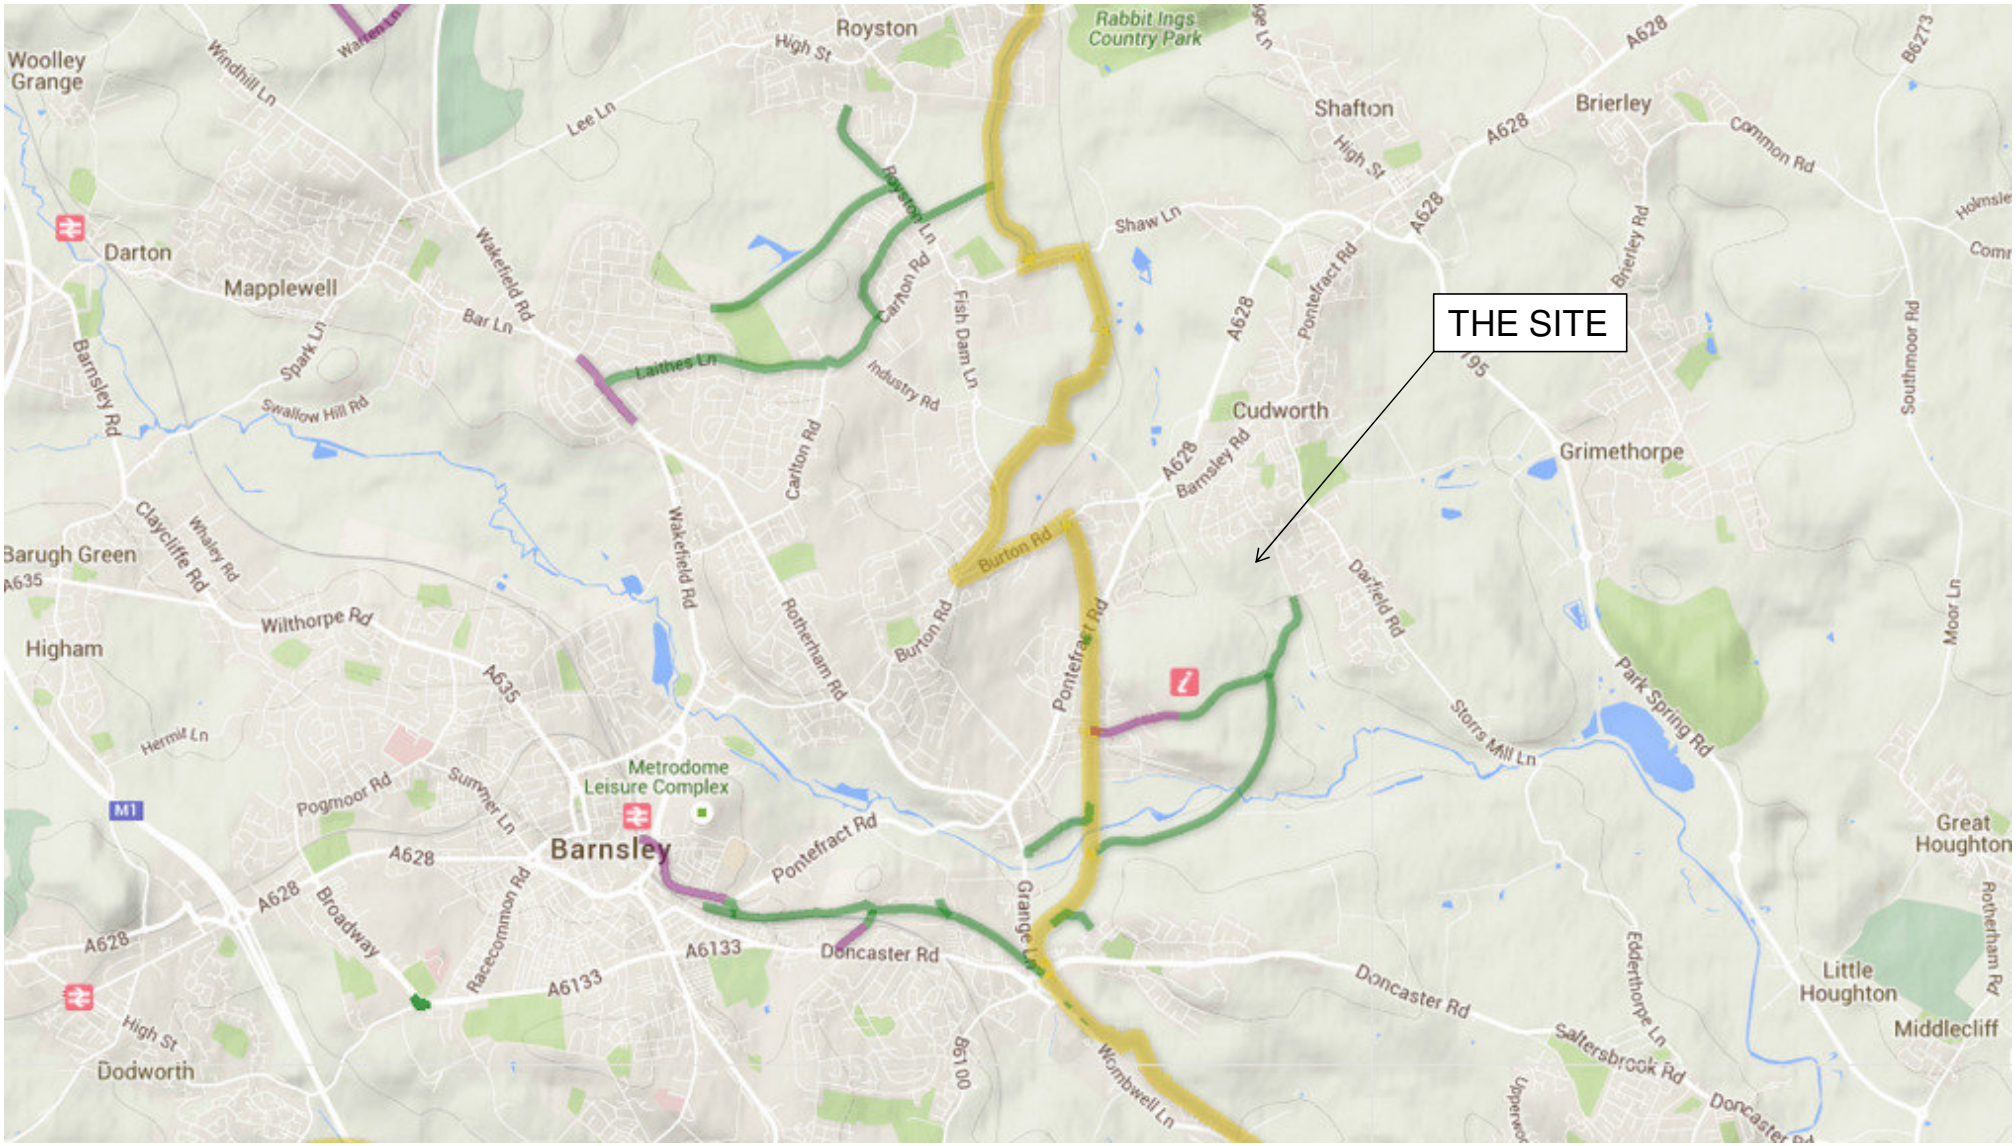

S|C|P Transportation Planning : Infrastructure Design www.scptransport.co.uk	Project Title: PROPOSED RESIDENTIAL DEVELOPMENT, CARRS LANE, CUDWORTH	Drawing Title: LOCAL CYCLE ROUTES	Scale: NTS@ A3	By: TH	Rev / Description / Date / By				Figure 20
			Date: 15.09.2015	Checked: GWB					Revision: A
			Approved/Unapproved	Status: PLANNING					

S|C|P

APPENDIX 6